FED. ROAD DIST. NO.	STATE	FED. AID PROJ. NO.	FISCAL YEAR	SHEET NO.	TOTAL SHEETS
HAWAII	HAW.	S-0380(7)	1975	3	9

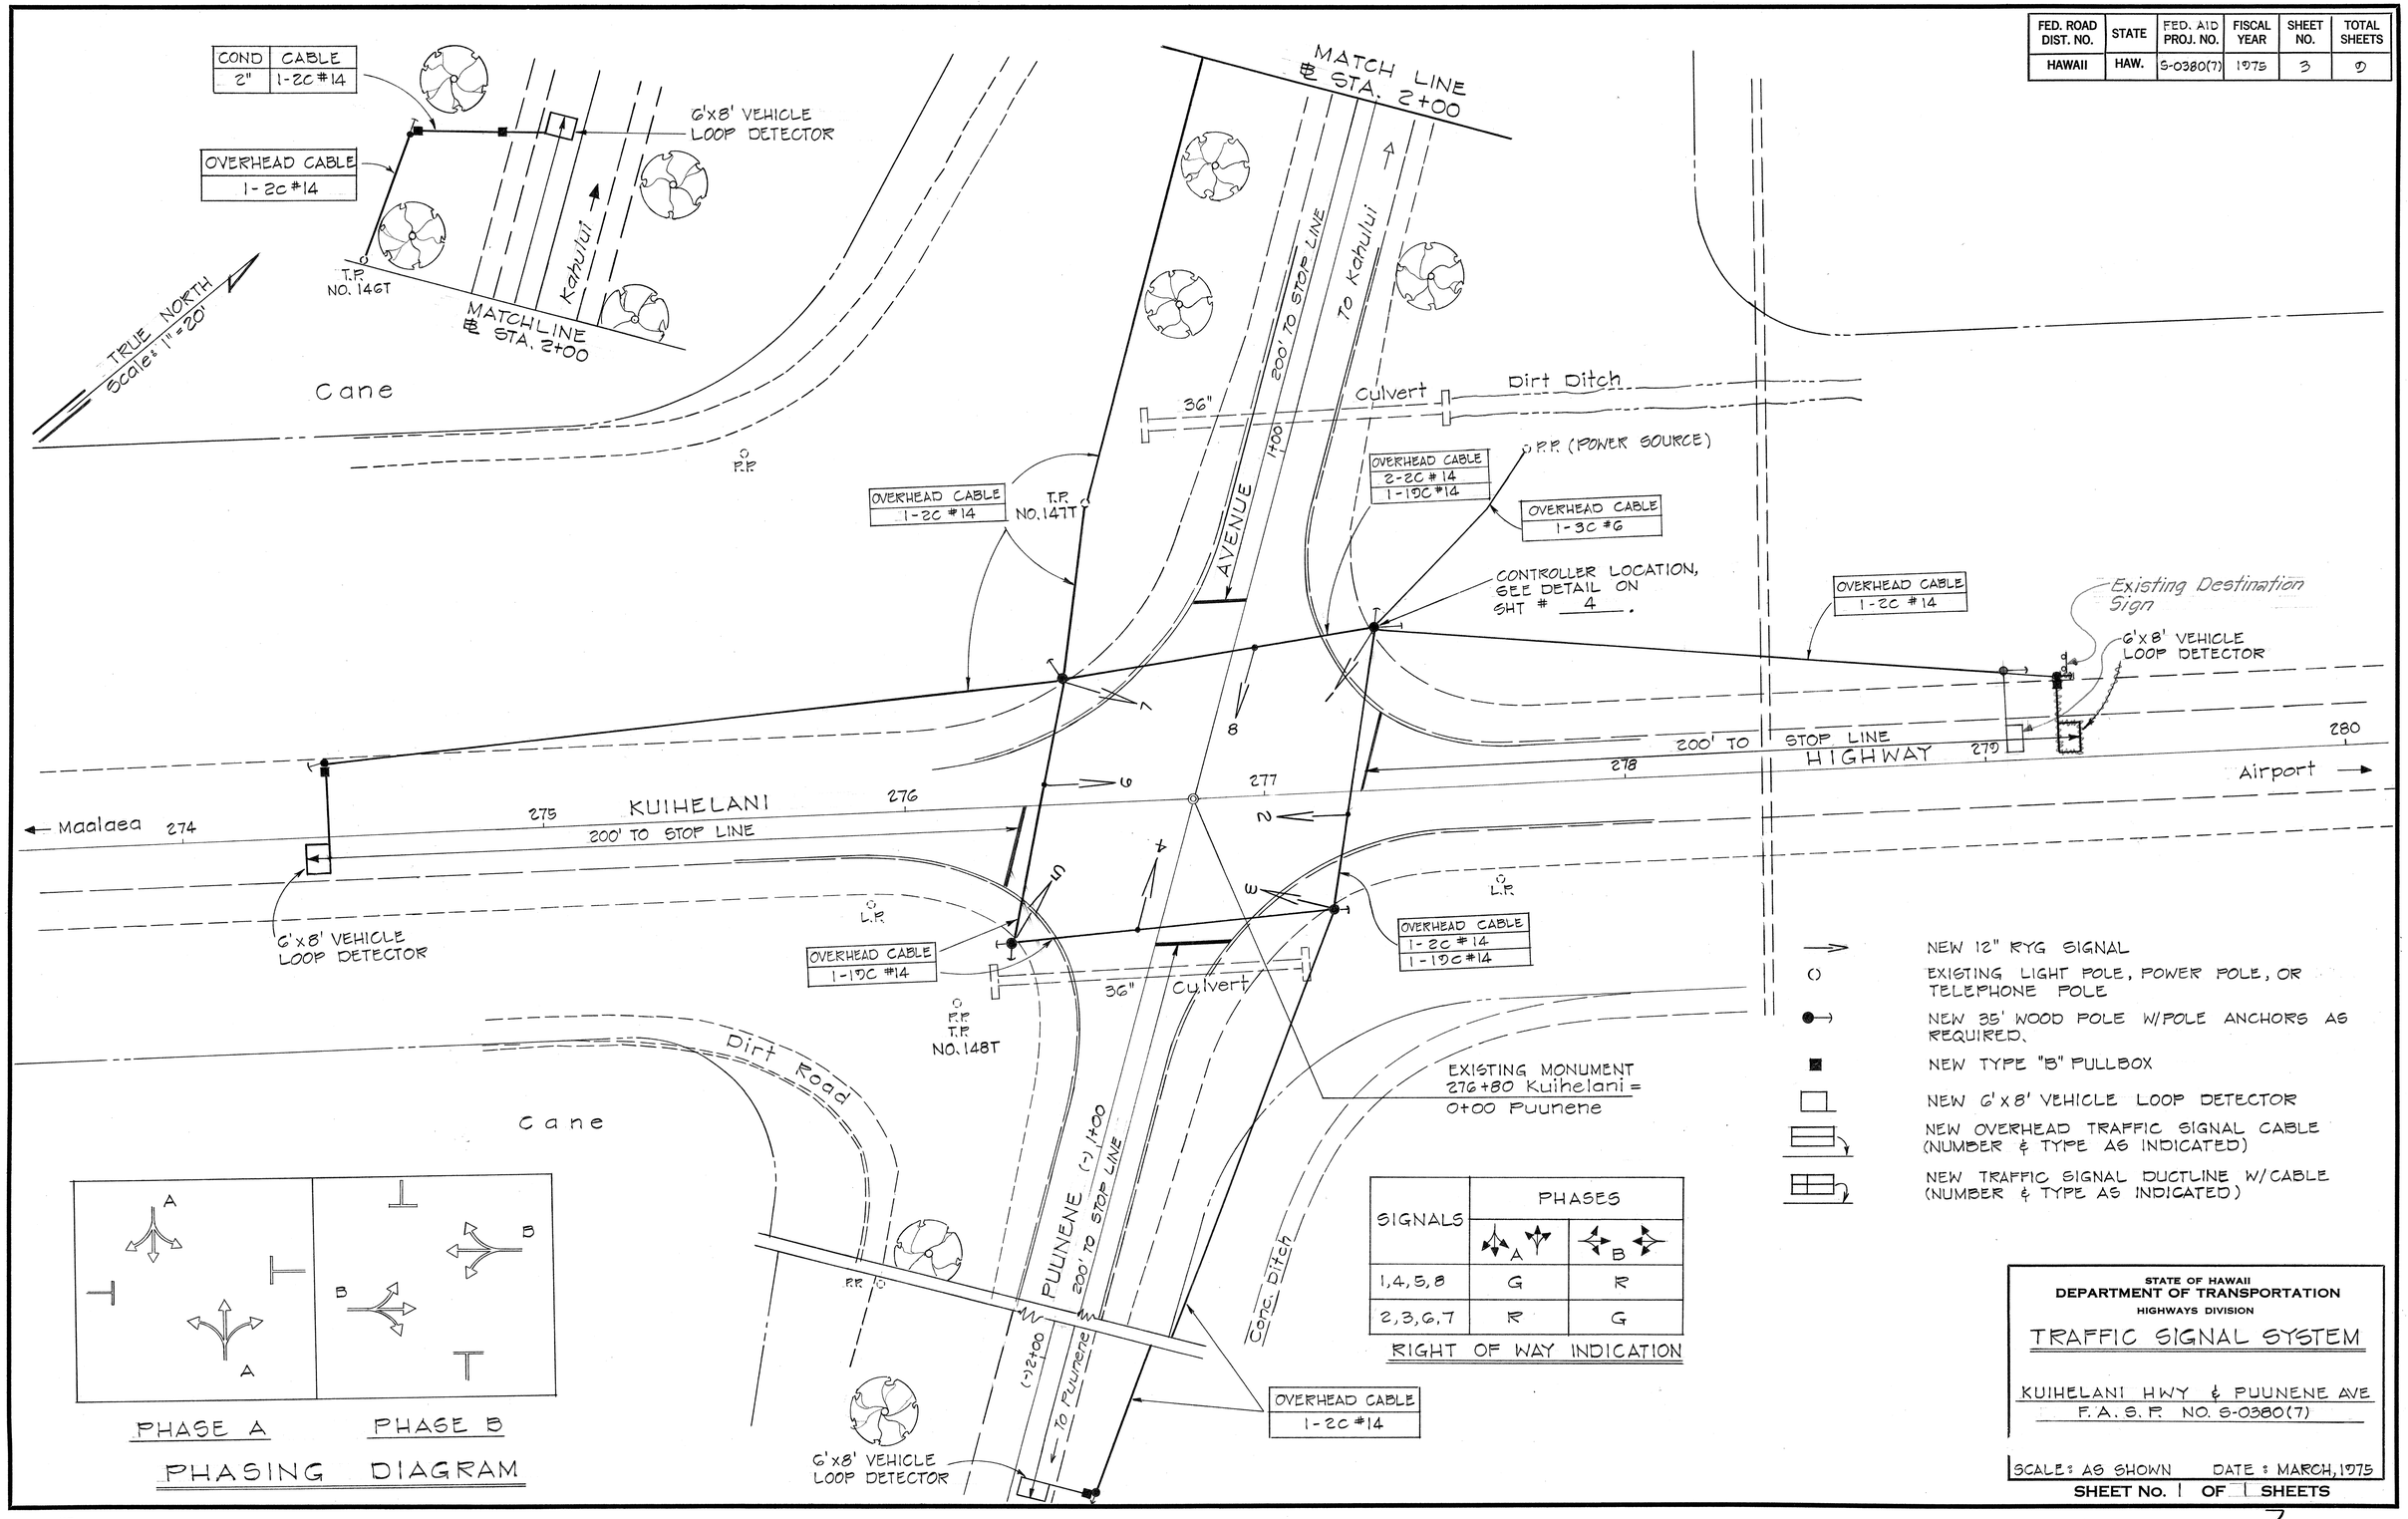

SIGNALS	PHASES A	PHASES B
1,4,5,8	G	R
2,3,6,7	R	G

RIGHT OF WAY INDICATION

STATE OF HAWAII
DEPARTMENT OF TRANSPORTATION
HIGHWAYS DIVISION

TRAFFIC SIGNAL SYSTEM

KUIHELANI HWY & PUUNENE AVE
F.A.S.P. NO. S-0380(7)

SCALE: AS SHOWN DATE: MARCH, 1975

SHEET No. 1 OF 1 SHEETS

ORIGINAL PLAN	
NOTE BOOK	
No.	

SURVEY PLOTTED BY
DRAWN BY
TRACED BY
DESIGNED BY
QUANTITIES BY
CHECKED BY
DATE