FED. ROAD DIST. NO.	STATE	PROJ. NO.	FISCAL YEAR	SHEET NO.	TOTAL SHEETS
HAWAII	HAW.	3400B-01-98	1998	6	16

Install New Sign w/Post
END ROAD WORK
CG20-2A
500'±
End of Bridge @ Sta. 15+27±
IAO BRIDGE
ROAD WORK AHEAD
CW20-1Ad
Install New Sign w/Posts
ONLY
ONLY
R3-44
Install New Sign w/Post
Remove Exist. Sign & Post
Remove Exist. Sign & Post
Install New Sign on Traffic Signal Mast Arm. For Sign Dets., see plan sht. no. 7
NUKUWAI PL
D3-2
Install New Sign w/Posts
ROAD WORK AHEAD
CW20-1Ad
@ P.I. Sta. 18+88.70
STOP
Traffic Signal Standard
cmu wall
NUKUWAI PL.
Remove exist. sign w/post after Traffic Signal System becomes operational
Install New Sign w/Post
END ROAD WORK
CG20-2A
500'±
Exist. to Remain
YIELD
@ P.O.T. Sta. 21+00 (Bk) = @ P.O.T. Sta. 19+00 (Ah)
EQ.
Traffic Signal Standard
cmu wall
20+00
20+00
EHA ST.
Traffic Signal Standard
YIELD
Exist. to Remain
500'±
STOP
END ROAD WORK
CG20-2A
ROAD WORK AHEAD
CW20-1Ad
Remove exist. sign w/post after Traffic Signal System becomes operational
Install New Sign on Traffic Signal Mast Arm. For Sign Dets., see plan sht. no. 7
D3-1
EHA ST
R3-40
Install New Sign w/Post
ONLY
Remove Exist. Sign & Post
WAIEHU BEACH RD
D3-3
TRUE NORTH
SCALE : 1" = 40'
Exist. to Remain
STOP
Install New Sign w/Posts
CW20-1Ad
ROAD WORK AHEAD
UKALI ST.
500'±
cmu wall
@ P.C. Sta. 20+08.07
@ P.T. Sta. 22+01.22
@ P.C. Sta. 22+31.22
edge of bituminous gutter
20 M.P.H.
Exist. to Remain
NO PARKING ANY TIME
Exist. to Remain
CG20-2A
END ROAD WORK
Install New Sign w/Post

Install New Signs with Post(s)

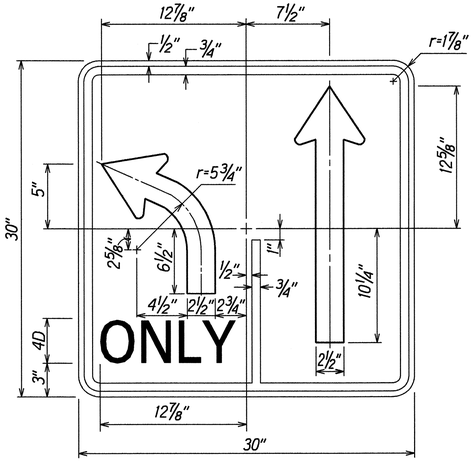

R3-40
Not to Scale

NOTE:
1. Sign R3-40 is a variation of sign R3-8. Plate and arrow details shall conform to sign R3-8.

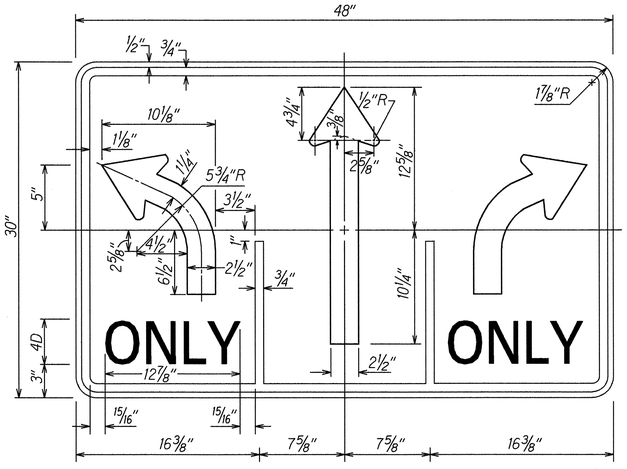

R3-44
Not to Scale

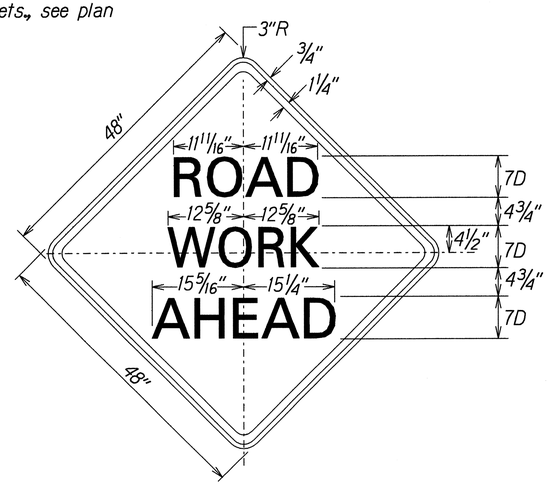

CW20-1Ad
Not to Scale

Colors:
Legend: Black (Non Refl)
Background: Orange

ORIGINAL PLAN	SURVEY PLOTTED BY
	DRAWN BY Ruby A.
NOTE BOOK	TRACED BY C. Abe
	DESIGNED BY
	QUANTITIES BY
	CHECKED BY
	DATE 10/20/97

STATE OF HAWAII
DEPARTMENT OF TRANSPORTATION
HIGHWAYS DIVISION

PAVEMENT MARKING & SIGNING PLAN

WAIEHU BEACH ROAD
Installation of Traffic Signals at Eha Street
Project No. 3400B-01-98

Scale: 1" = 40' Date: Oct., 1997

SHEET No. 1 OF 1 SHEETS