INDEX TO DRAWINGS	
SHEET NO.	DESCRIPTION
1	TITLE SHEET
2	STANDARD PLANS SUMMARY
3	GENERAL NOTES & LEGEND
4	ROADWAY PLAN
5	PAVEMENT MARKING LEGEND & NOTES
6	PAVEMENT MARKING & SIGNING PLAN
7	SIGN MOUNTING DETAIL
8	TRAFFIC SIGNAL LEGEND & NOTES
9 – 11	TRAFFIC SIGNAL PLAN
12 – 14	TRAFFIC SIGNAL DETAILS
15	PULLBOX & COVER DETAILS
16	LOOP DETECTOR DETAILS

STATE OF HAWAII

DEPARTMENT OF TRANSPORTATION

HIGHWAYS DIVISION

HONOLULU, HAWAII

PLANS FOR

WAIEHU BEACH ROAD

INSTALLATION OF TRAFFIC SIGNALS AT EHA STREET

PROJECT NO. 3400B-01-98

DISTRICT OF WAILUKU

ISLAND OF MAUI

FED. ROAD DIST. NO.	STATE	PROJ. NO.	FISCAL YEAR	SHEET NO.	TOTAL SHEETS
HAWAII	HAW.	3400B-01-98	1998	1	16

3400

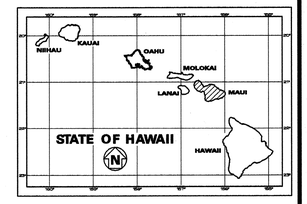

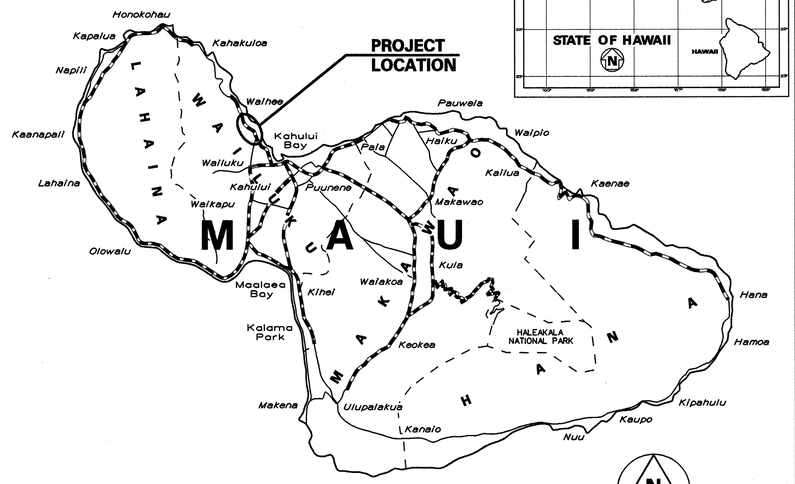

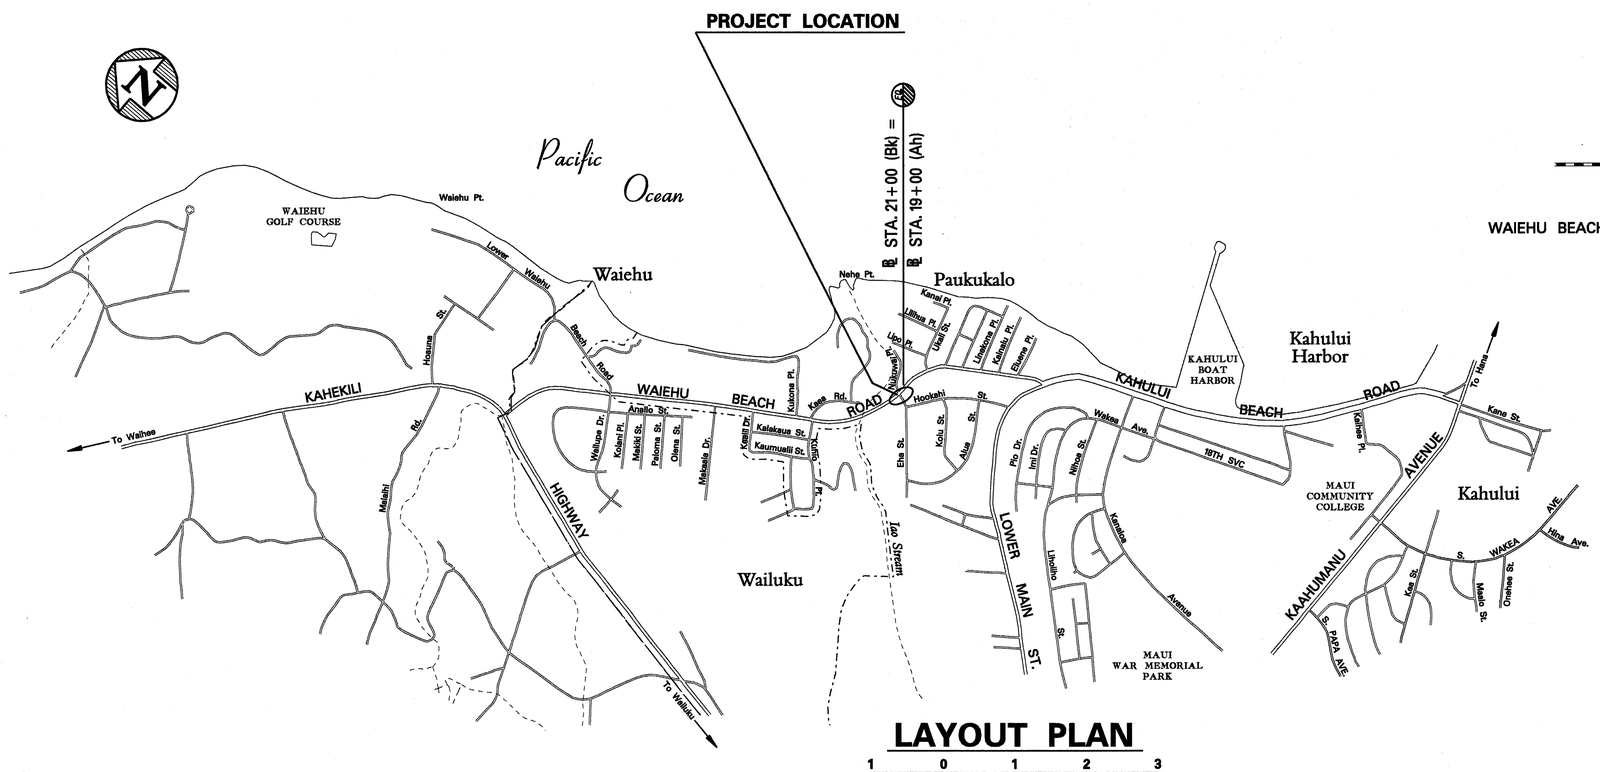

LAYOUT PLAN

1 0 1 2 3

SCALE IN THOUSAND FEET

FEDERAL AID PROJECTS PREVIOUSLY CONSTRUCTED OR UNDER CONSTRUCTION

WAIEHU BEACH RD. MILE POST 1.45 TO MILE POST 1.65

HWY-TD	
DESIGNED BY	
C. Abe	
P. S. & E. BY	
587-2174	
PHONE	
Oct., 1997	
DATE	

DEPARTMENT OF TRANSPORTATION
STATE OF HAWAII

APPROVED:

DIR. OF TRANSPORTATION — DATE 10/30/97

tdl:ruby 4waiitsht.dgn