DIST. NO.	STATE	PROJ. NO.	FISCAL YEAR	SHEET NO.	TOTAL SHEETS
MAUI	HAW.	3400A-01-20	2024	15	35

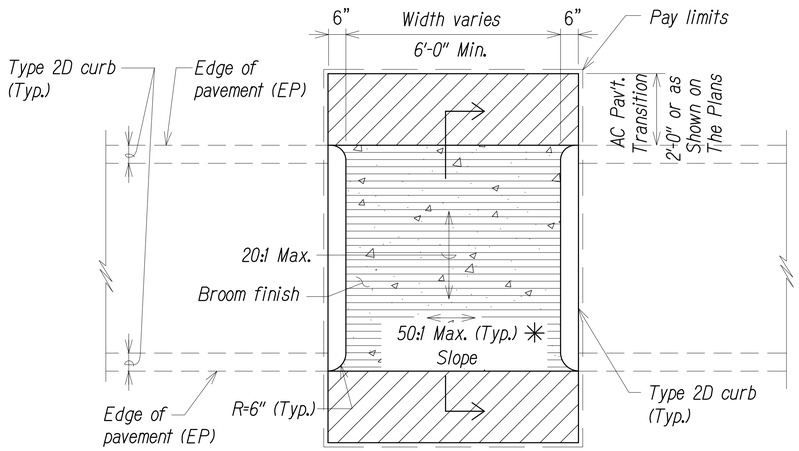

✳ If roadway slope >2%, conform to roadway slope and technical infeasibility statement.

PLAN
Scale: ½"=1'-0"

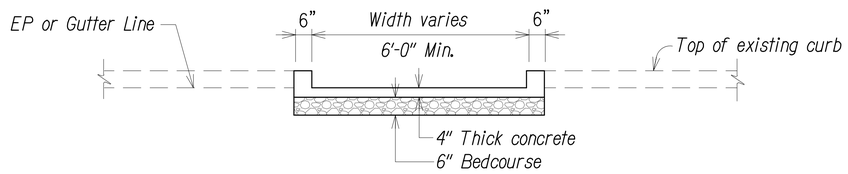

ELEVATION
Scale: ½"=1'-0"

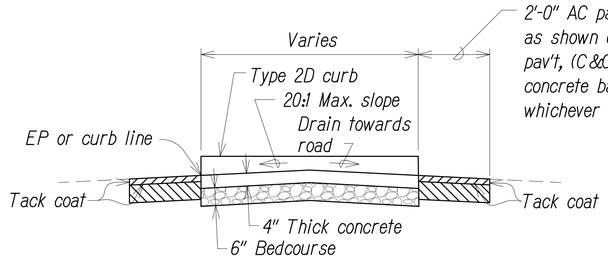

SECTION
Scale: ½"=1'-0"

CURB RAMP - TYPE "C"

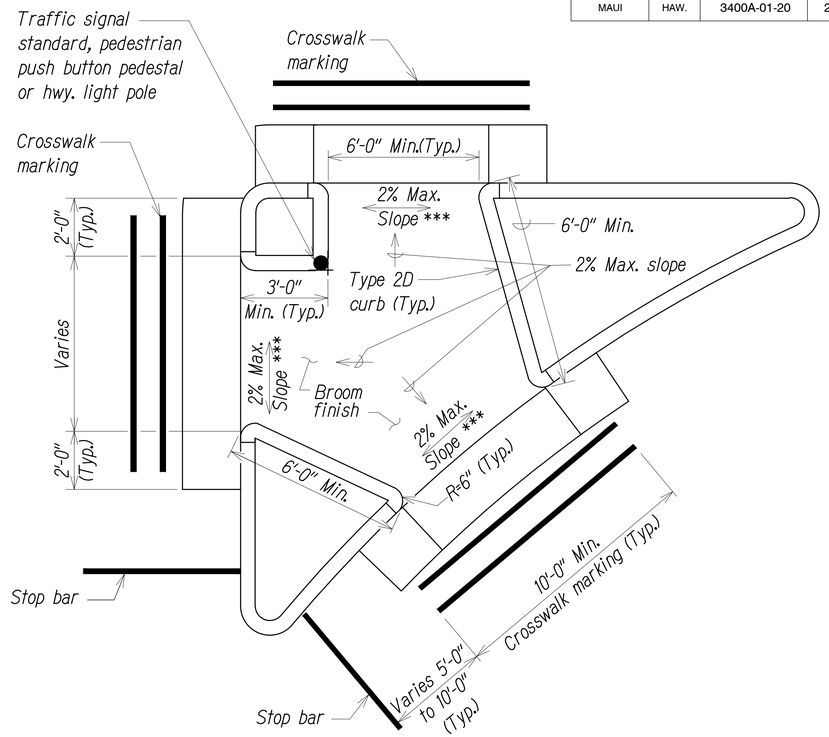

CURB RAMP - TYPE "C" MODIFIED

Not to Scale

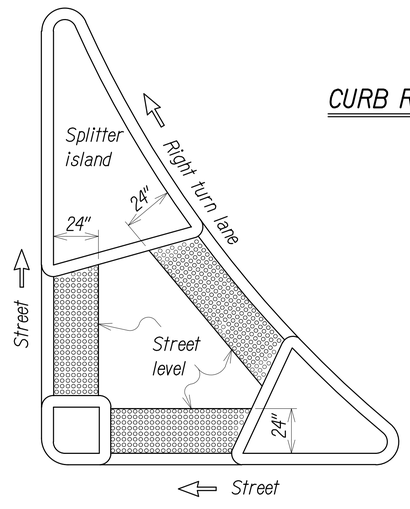

REFUGE ISLAND WITH DETECTABLE WARNING

TYPICAL INSTALLATION OF DETECTABLE WARNINGS

Not to Scale

SURVEY PLOTTED BY
DRAWN BY
TRACED BY
DESIGNED BY
QUANTITIES BY
CHECKED BY
DATE

ORIGINAL PLAN
NOTE BOOK
No.

CHAD K. KADOKAWA
LICENSED PROFESSIONAL ENGINEER
No. 18287-C
HAWAI'I, U.S.A.

EXP. 4/30/26

THIS WORK WAS PREPARED BY ME OR UNDER MY SUPERVISION AND CONSTRUCTION OF THIS PROJECT WILL BE UNDER MY OBSERVATION AS DEFINED IN SECTION 16-115-2, HAWAII ADMINISTRATIVE RULES, DEPARTMENT OF COMMERCE AND CONSUMER AFFAIRS, STATE OF HAWAII, PROFESSIONAL ENGINEERS, ARCHITECTS, SURVEYORS AND LANDSCAPE ARCHITECTS.

LICENSE EXPIRES: APRIL 30, 2026

AUSTIN, TSUTSUMI & ASSOCIATES, INC.
ENGINEERS, SURVEYORS — HONOLULU, HAWAII

LINE IS 2 INCHES AT FULL SIZE
(If NOT 2-inches : Scale Accordingly)

STATE OF HAWAII
DEPARTMENT OF TRANSPORTATION
HIGHWAYS DIVISION

CURB RAMP TYPICAL DETAILS

Kahului Beach Road Intersection Improvements at Kanaloa Avenue
Project No. 3400A-01-20

Scale: As Shown
Date: July 2024

SHEET No. C-6 OF 7 SHEETS