FED. ROAD DIST. NO.	STATE	PROJ. NO.	FISCAL YEAR	SHEET NO.	TOTAL SHEETS
HAWAII	HAW.	HWY-0-06-91	1991	6	12

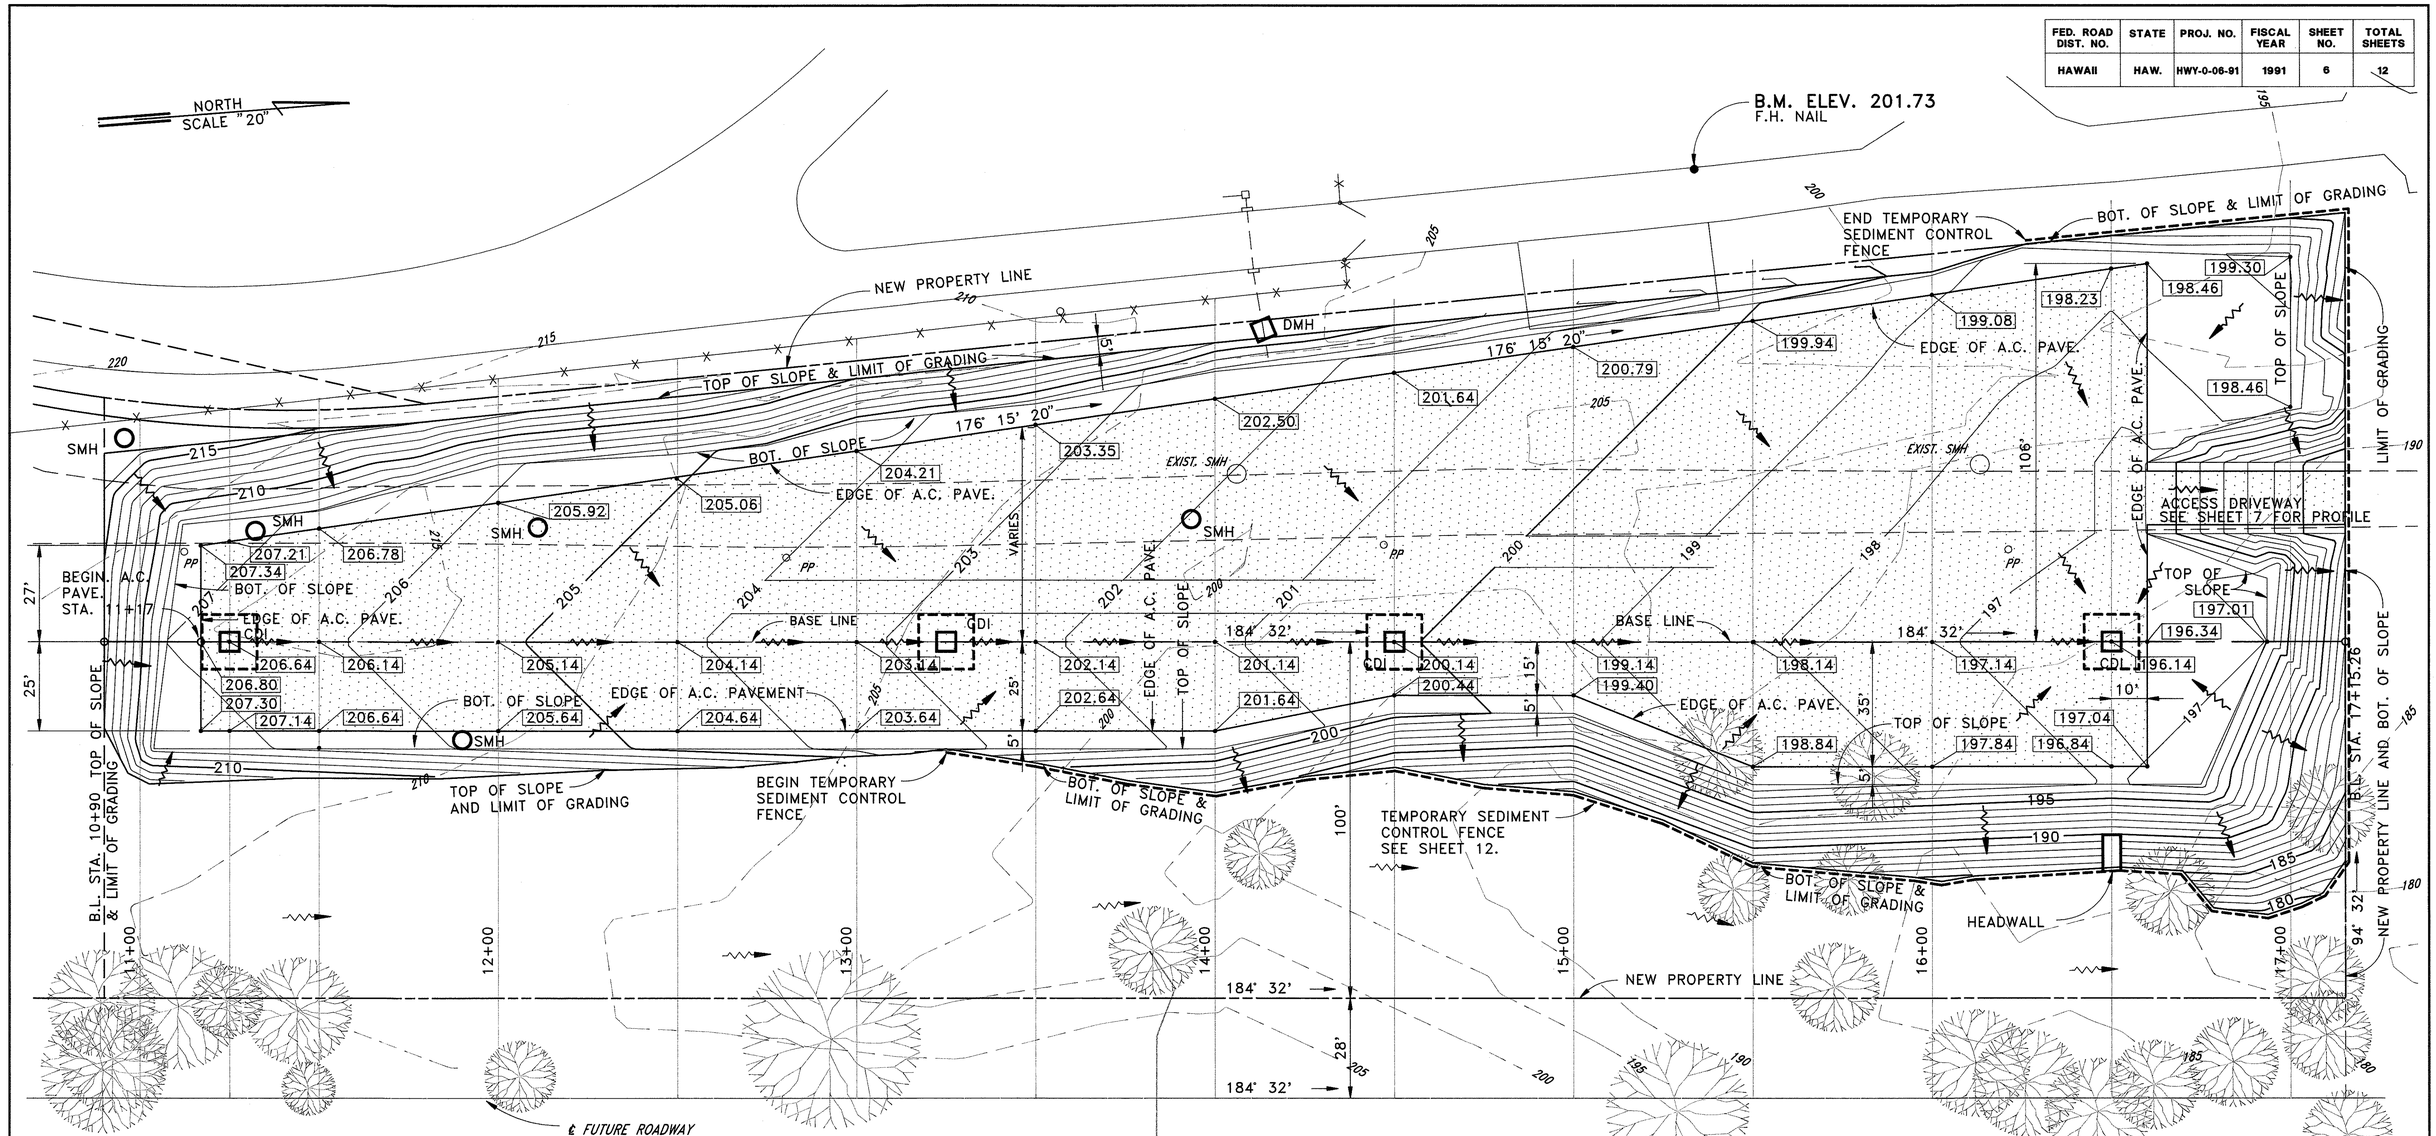

LEGEND

206.64	FINISHED GRADE AT POINT. WHERE NEW CATCH BASIN IS TO BE CONSTRUCTED AT POINT ON BASE LINE, ELEVATION REPRESENTS THE THEORETICAL ELEVATION AT POINT IF THE CB WERE NOT THERE.
200	*EXIST. GROUND CONTOUR AT 5' INTERVAL*
201	FIN. GRADE CONTOUR AT 1' INTERVAL
200	FIN. GRADE CONTOUR AT 5' INTERVAL
	DRAINAGE FLOW
	TEMPORARY SEDIMENT CONTROL FENCE
	NEW A.C. PAVEMENT AREA

GRADING PLAN
SCALE "20"

GRAPHIC SCALE
SCALE "20" 20' 0 20' 40'

ORIGINAL PLAN	SURVEY PLOTTED BY	DATE
	DRAWN BY	
	TRACED BY	
NOTE BOOK	DESIGNED BY	
	QUANTITIES BY	
NO.	CHECKED BY	

PAUL T. TANIGUCHI
REGISTERED PROFESSIONAL ENGINEER NO. 864-C
HAWAII, U.S.A.

THIS WORK WAS PREPARED BY ME OR UNDER MY SUPERVISION

STATE OF HAWAII
DEPARTMENT OF TRANSPORTATION
HIGHWAYS DIVISION

GRADING PLAN

KANEOHE BASE YARD, PHASE I
GRADING, PAVING AND
INSTALLATION OF UTILITIES
PROJECT NO. HWY-0-06-91

SCALE: AS NOTED DATE: 4/15/91

SHEET NO. 6 OF 12 SHEETS