FED. ROAD DIST. NO.	STATE	PROJ. NO.	FISCAL YEAR	SHEET NO.	TOTAL SHEETS
HAWAII	HAW.	HWY-0-01-03M	2004	7	11

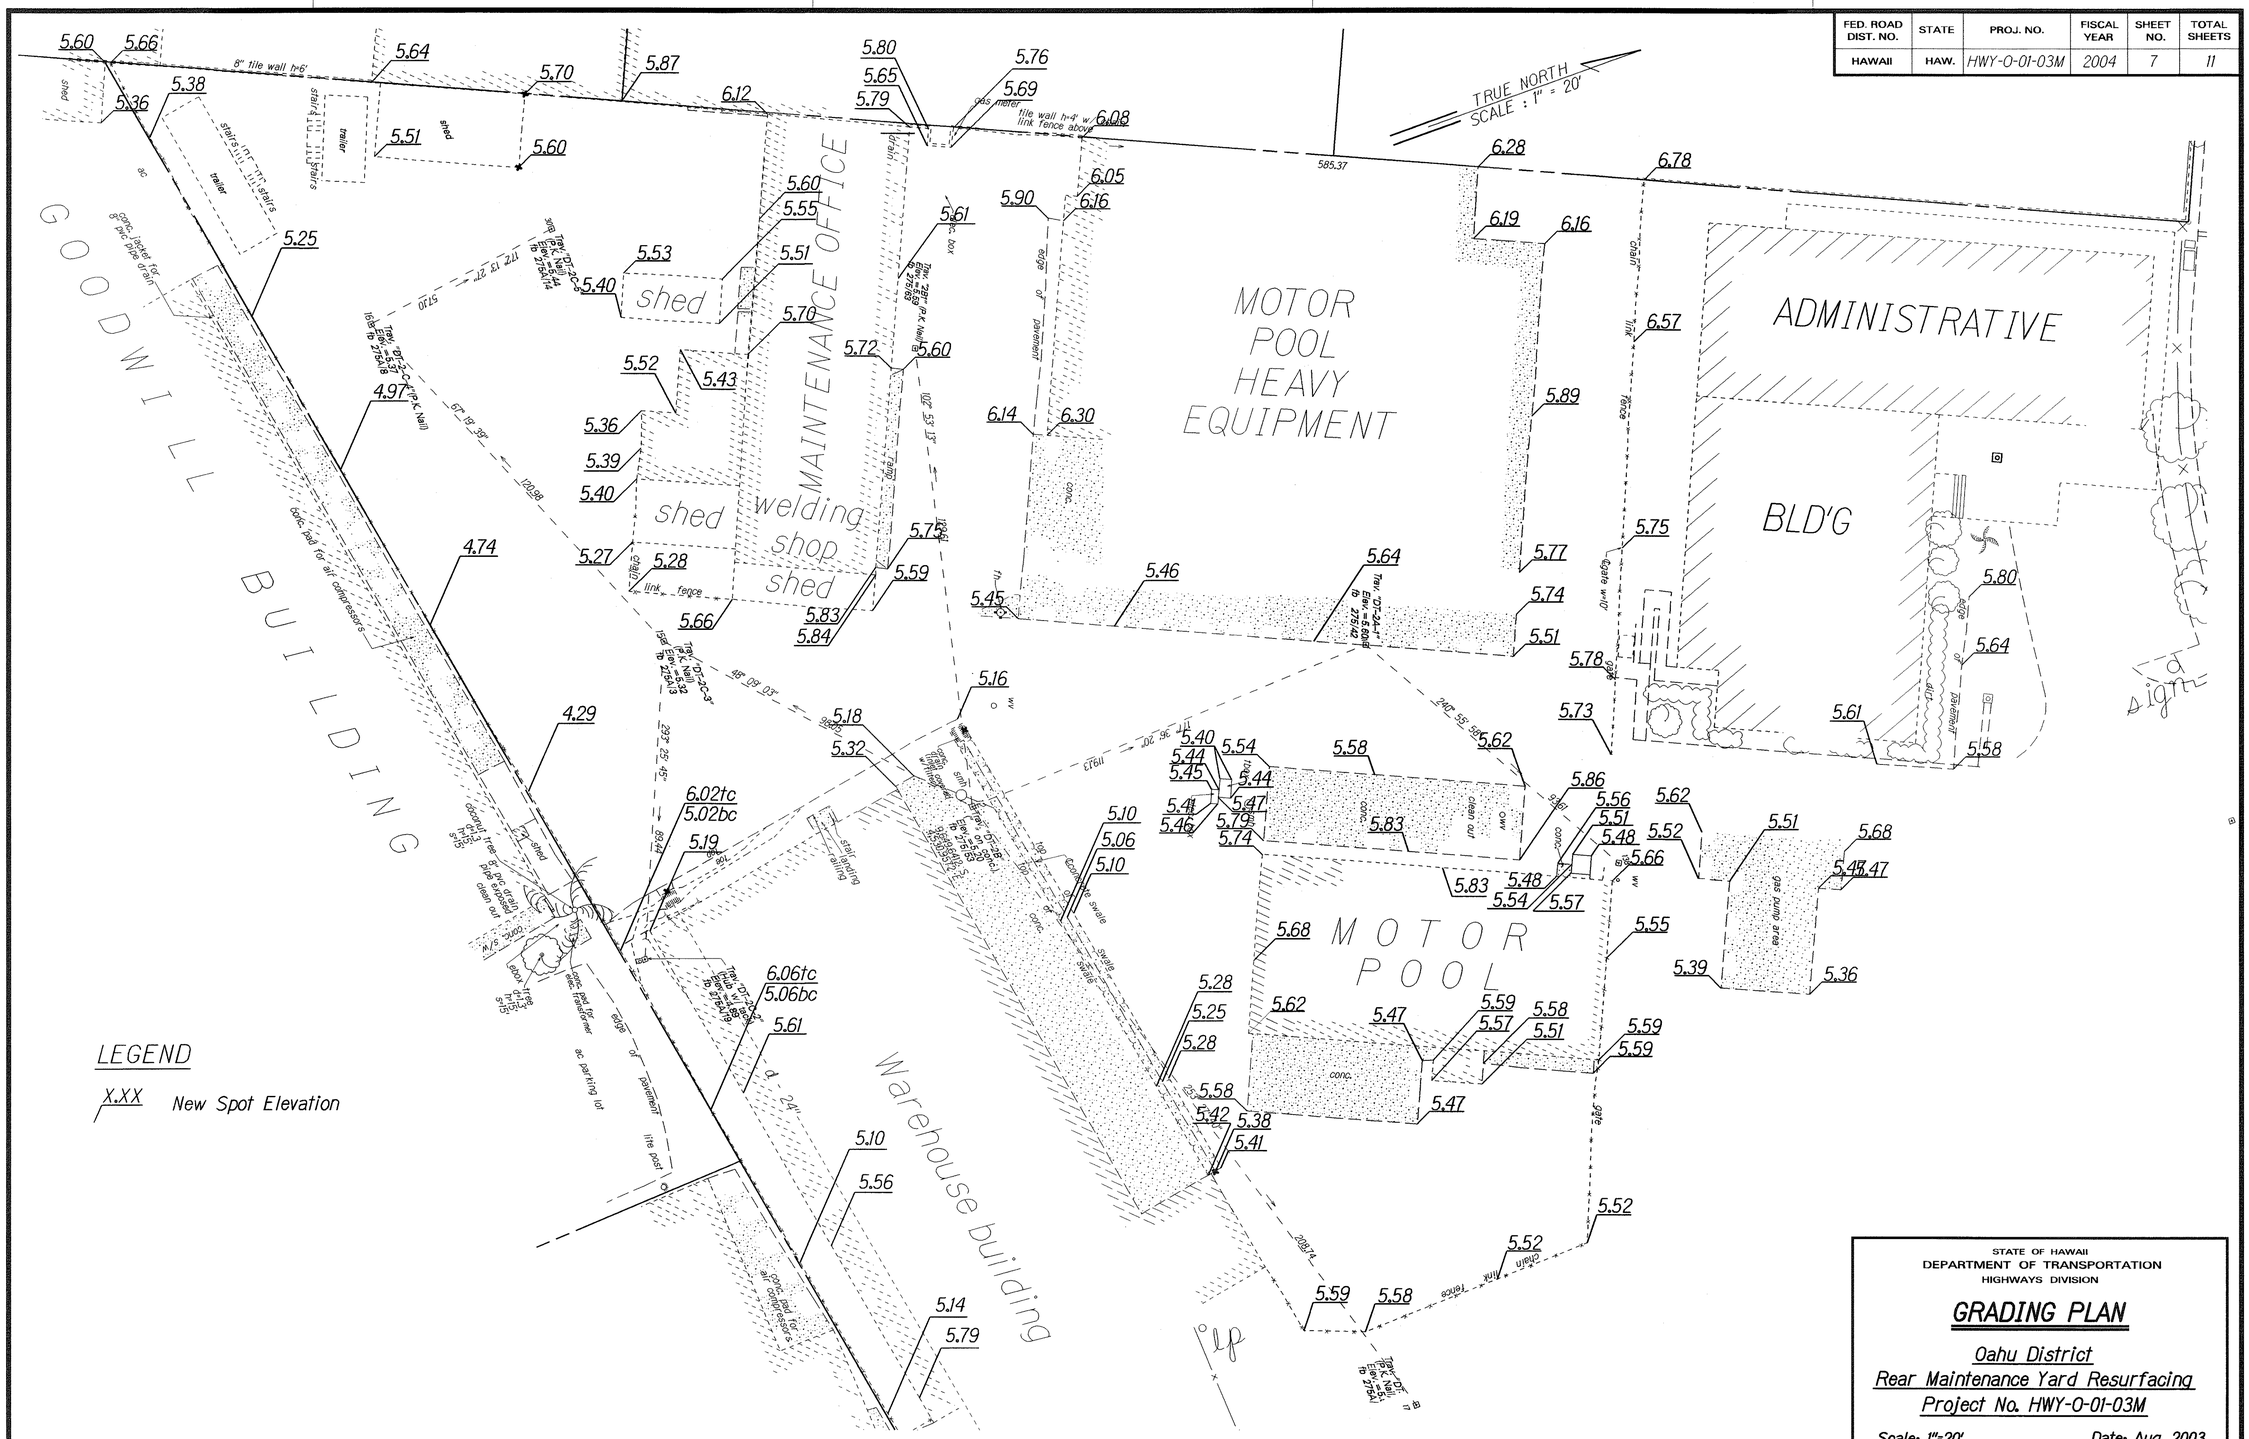

ORIGINAL PLAN	SURVEY PLOTTED BY	DATE 8/4/03
	DRAWN BY	
	TRACED BY	
NOTE BOOK	DESIGNED BY FM & RH	
	QUANTITIES BY	
	CHECKED BY	

STATE OF HAWAII
DEPARTMENT OF TRANSPORTATION
HIGHWAYS DIVISION

GRADING PLAN

Oahu District
Rear Maintenance Yard Resurfacing
Project No. HWY-0-01-03M

Scale: 1"=20' Date: Aug. 2003

SHEET No. 1 OF 1 SHEETS