FED. ROAD DIST. NO.	STATE	FED. AID PROJ. NO.	FISCAL YEAR	SHEET NO.	TOTAL SHEETS
HAWAII	HAW.				

OAHU DISTRICT BASEYARD FACILITIES
AT
SHAFTER FLATS INDUSTRIAL DEVELOPMENT

MOANALUA HONOLULU, OAHU, HAWAII

FOR THE

STATE OF HAWAII
DEPARTMENT OF TRANSPORTATION
HIGHWAYS DIVISION

HONOLULU, HAWAII

PROJECT NO. BD - 66 - 331

HERBERT Y. MATSUMURA A.I.A. ARCHITECT
HAROLD T. MIYAMOTO STRUCTURAL ENGINEER
ALBERT S.C. CHONG ASSOCIATES, INC. ELECTRICAL ENGINEER
HDH MECHANICAL DESIGNERS, INC. MECHANICAL ENGINEER
HENRY M. HOWLETT PLUMBING CONSULTANT
MURODA, TANAKA & ITAGAKI, INC. CIVIL ENGINEER
IWAO MIYAKE ACOUSTICAL CONSULTANT

APPROVED BY:

DIRECTOR, DEPARTMENT OF TRANSPORTATION STATE OF HAWAII	Jan 13, 1969 DATE
EXECUTIVE OFFICER, ENVIRONMENTAL HEALTH DIVISION STATE OF HAWAII	12/6/68 DATE
CHIEF DEPUTY FIRE MARSHAL STATE OF HAWAII	11-27-68 DATE

INDEX TO DRAWINGS

	SHT. NO.	DESCRIPTION
	T-1	TITLE SHEET, INDEX TO DRAWINGS
	C-1	PLOT PLAN
	C-2	GRADING PLAN, BORING LOGS
ADMINIST. BLDG.	A-1	FLOOR PLAN, ROOM FINISH SCHEDULE
	A-2	EXTERIOR ELEVATIONS
	A-3	BUILDING SECTIONS
	A-4	WALL SECTIONS
	A-5	INTERIOR ELEVATIONS
	A-6	INTERIOR ELEVATIONS
	A-7	REFLECTED CEILING PLAN, INTERIOR PARTITION DETAILS
	A-8	CASEWORK DETAILS
	A-9	DOOR, WINDOW SCHEDULES, DETAILS
MOTOR POOL	A-10	FLOOR PLAN, ROOM FINISH SCHED. EQUIPT. SCHED., EXTERIOR ELEV.
	A-11	DETAIL FLOOR PLAN, INTERIOR ELEVATIONS
	A-12	BUILDING SECTIONS, INTERIOR ELEVATIONS
	A-13	BUILDING SECTION, WALL SECTIONS, ROOF PLAN
	A-14	INTERIOR ELEV., DOOR & WINDOW SCHEDULES, DETAILS
WAREHOUSE	A-15	FLOOR PLAN, EXTERIOR ELEVATIONS, INTERIOR ELEVATIONS
	A-16	BUILDING, WALL SECTIONS, DOOR & WINDOW SCHEDULES, DETAILS
ADMINIST. BLDG.	S-1	FOUNDATION PLAN & DETAILS
	S-2	ROOF FRAMING PLAN & DETAILS
	S-3	ENTRY ROOF & MAIN ROOF SECTIONS
	S-4	FOOTING & COL. DETAILS, MAIN ROOF TRUSS DETAILS
MOTOR POOL	S-5	FOUNDATION PLAN, FRAMING DETAILS
	S-6	CEILING FRAMING PLANS & DETAILS, TYP. RIGID FRAME DETAILS
WAREHOUSE	S-7	FOUNDATION PLAN, CEILING FRAMING PLAN & DETAILS
	S-8	FRAMING DETAILS, GENERAL NOTES
VEHICLE SHEDS	S-9	VEHICLE SHEDS FOUNDATION PLAN, ROOF FRAMING PLAN
	S-10	VEHICLE SHEDS FRAME DETAILS
	P-1	PLUMBING PLOT PLAN & MISC. DETAILS
	P-2	ADMINISTRATION BLDG. PLUMBING PLAN & DIAGRAMS
	P-3	MOTOR POOL PLUMBING PLAN & DIAGRAMS, WAREHOUSE PLUMBING PLAN
	M-1	ADMINISTRATION BLDG. AIR CONDITIONING LAYOUT
	M-2	AIR CONDITIONING & VENTILATION SECTIONS & DETAILS
	M-3	MOTOR POOL SERVICE PIPING
	M-4	WAREHOUSE VENTILATION & DETAILS
	E-1	ELECTRICAL PLOT PLAN, SYMBOLS & DETAILS
	E-2	ADMINISTRATION BLDG. LIGHTING & ROOF ELECTRICAL PLANS
	E-3	ADMINISTRATION BLDG. POWER & SIGNAL PLANS
	E-4	MOTOR POOL LIGHTING, POWER & SIGNAL PLANS, LUMINAIRE SCHEDULE
	E-5	WAREHOUSE ELECTRICAL PLAN, PANEL SCHEDULES
	E-6	DIAGRAMS & DETAILS

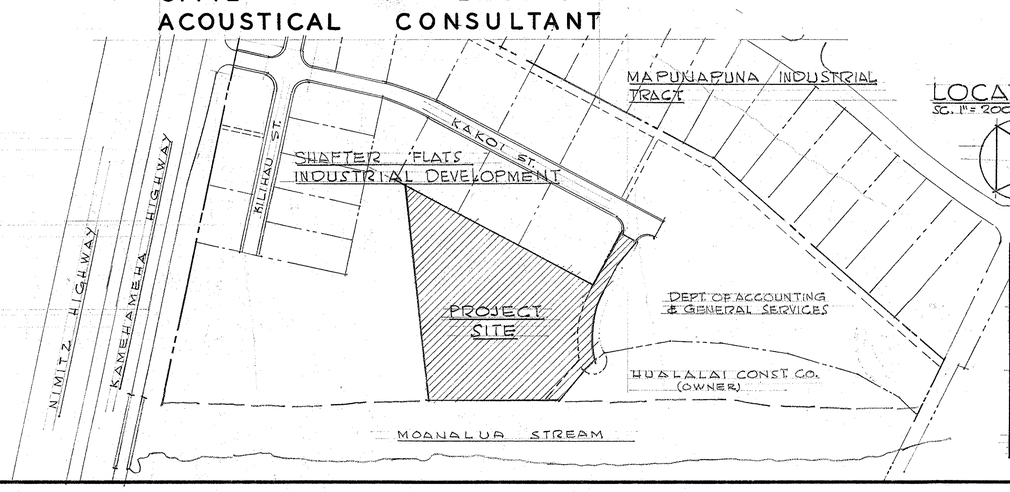

LOCATION MAP
SC. 1" = 200' TAX MAP KEY; 1-1-64-2

NORTH

STATE OF HAWAII
DEPARTMENT OF TRANSPORTATION
HIGHWAYS DIVISION

OAHU DISTRICT BASE YARD FACILITIES
SHAFTER FLATS INDUSTRIAL DEVELOPMENT
AT MOANALUA, HONOLULU, OAHU, HAWAII

TITLE SHEET, INDEX TO DRAWINGS

HERBERT Y. MATSUMURA ARCHITECT A.I.A.
811 KAPIOLANI BLVD HONOLULU, HAWAII

SHEET No. T-1 OF 42 SHEETS

ORIGINAL PLAN	
SURVEY PLOTTED BY	DATE
DRAWN BY	
TRACED BY	
DESIGNED BY	
NOTE BOOK	QUANTITIES BY
No.	CHECKED BY

PRINTED ON NO. 1000H CLEARPRINT