FED. ROAD DIST. NO.	STATE	FED. AID PROJ. NO.	FISCAL YEAR	SHEET NO.	TOTAL SHEETS
HAW	HAW	9-H(1)	1938	1	19

INDEX TO DRAWINGS

SHEET NO.	DESCRIPTION
1	Title Sheet
2	Typical Road Sect. & Box Culv. Details
3 - 7	Plan & Profile
8 - 9	Standard Details
10	Catch Basins
11	S.D. Manholes & Castings
12	Sewer Manholes
13 - 19	Cross Sections

TERRITORY OF HAWAII
TERRITORIAL HIGHWAY DEPARTMENT
HONOLULU T.H.

PLANS OF
DILLINGHAM BOULEVARD
FEDERAL AID PROJECT NO 9-H (1)

HONOLULU DISTRICT

OAHU T.H.

CONVENTIONAL SIGNS

EXISTING ROAD
CENTERLINE
PIPE CULVERT
BOX CULVERT

SCALE

PLAN		1 INCH - 50 FEET
PROFILE	HOR	1 INCH - 50 FEET
	VER	1 INCH - 5 FEET
CROSS SECTION	HOR	1 INCH - 5 FEET
	VER	1 INCH - 5 FEET

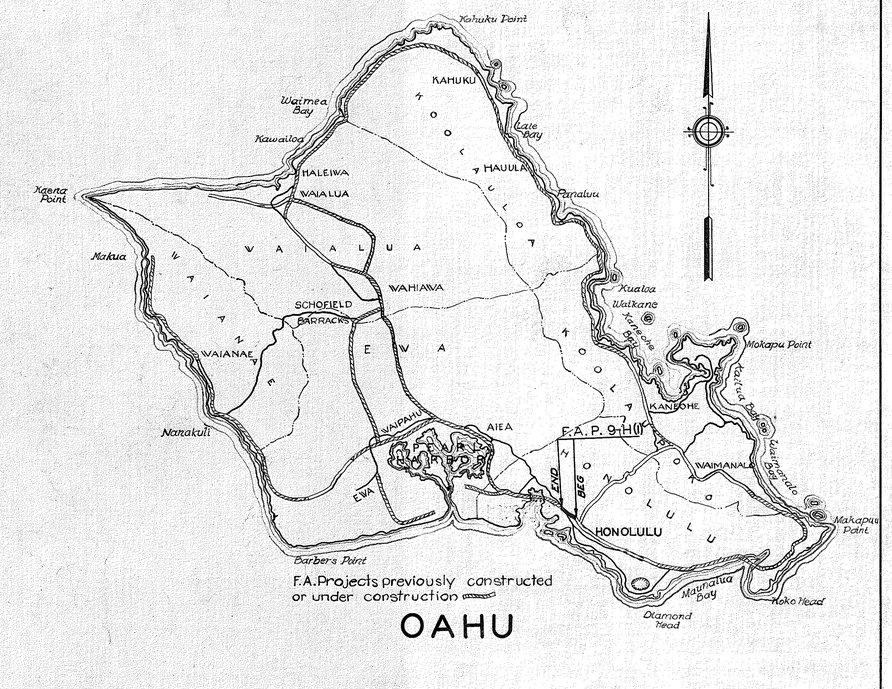

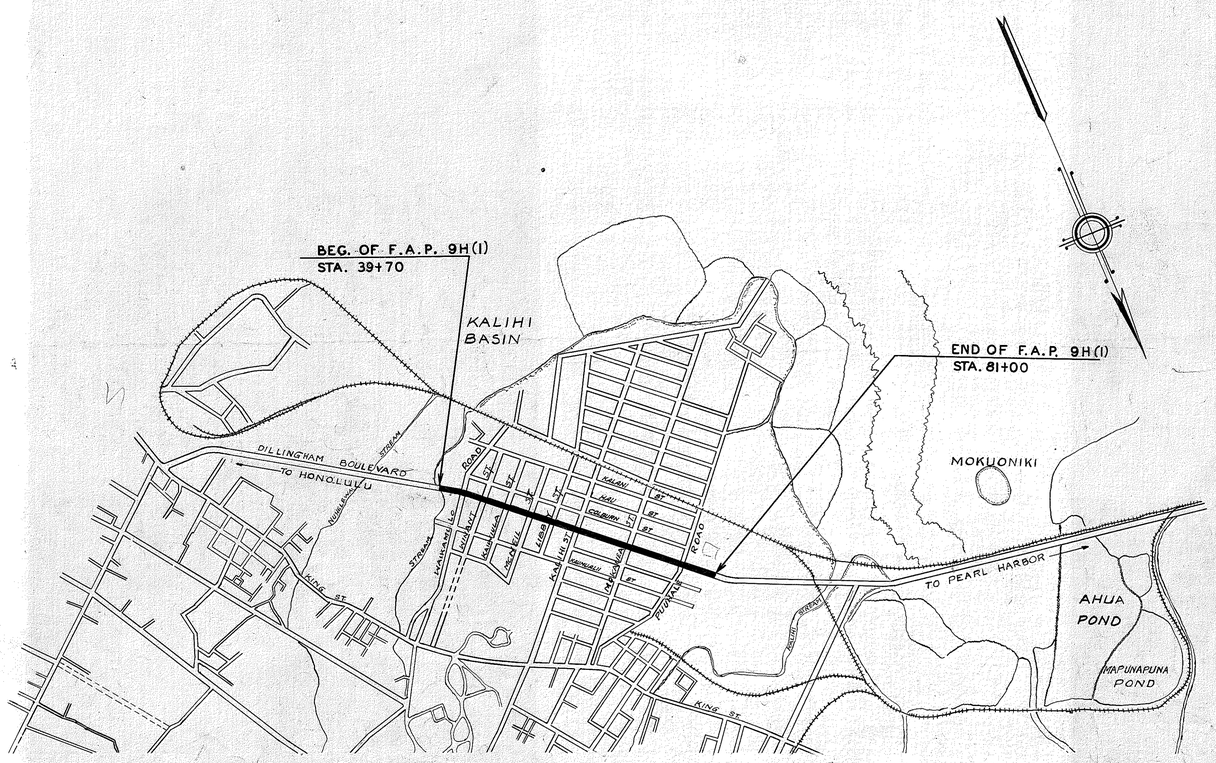

LAYOUT OF PROJECT

SCALE 1:1000

GROSS & NET LENGTH = 0.782 MI.

ORIGINAL PLAN		DATE
	SURVEY PLOTTED BY	
	DESIGNED BY	" " 2-25-38
	DRAWN BY	" "
	TRACED BY	" "
NOTE BOOK	QUANTITIES BY	" "
	QUANTITIES CHECKED BY	" "
No.	CHECKED BY	" "

APPROVED

Louis R. Rain 3-10-39

Territorial Highway Engineer.

Approved by The Secretary of Agriculture

Project Agreement Executed

RECOMMENDED FOR APPROVAL

Principal Highway Engr., Bureau of Public Rds.

RECOMMENDED FOR APPROVAL

Deputy Chief Engineer, Bureau of Public Roads.

APPROVED

Chief, Division of Design, Bureau of Public Roads.

4465.1

PRINTED ON
APERIA® TRACING CLOTH
K & E CO., N.Y.