FED. ROAD DIST. NO.	STATE	FED. AID PROJ. NO.	FISCAL YEAR	SHEET NO.	TOTAL SHEETS
HAWAII	HAW.	DANR10(1)	1944	2	12

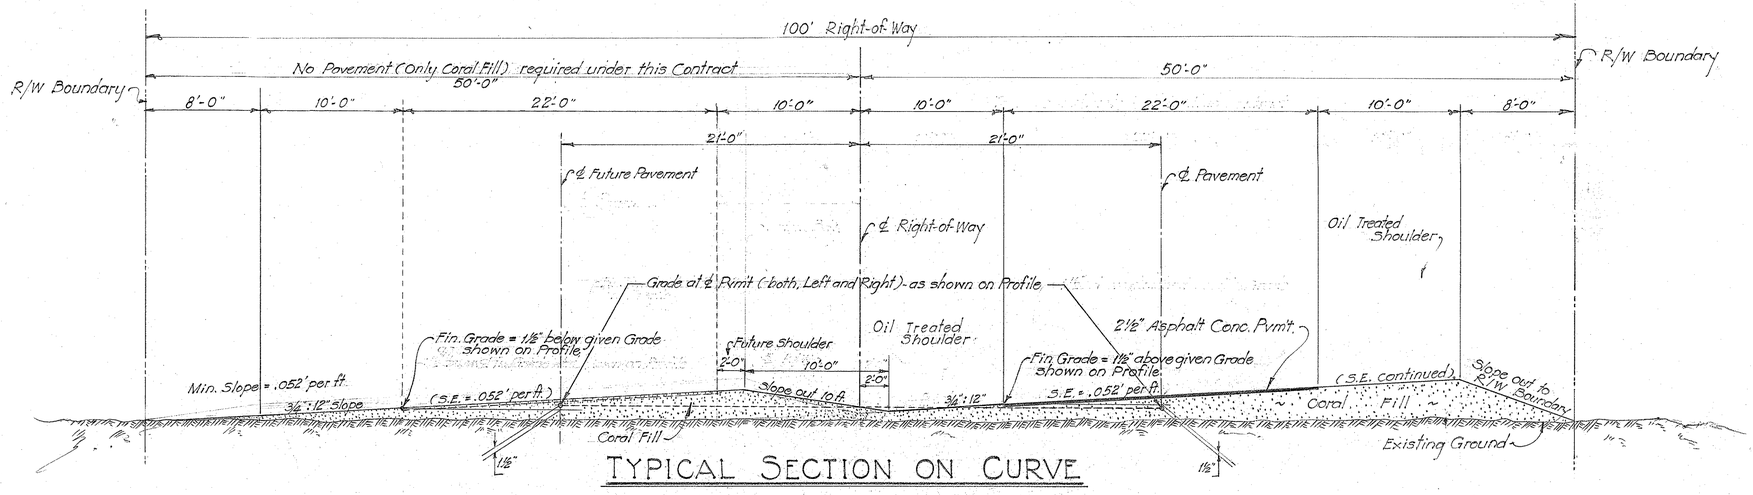

TYPICAL SECTION ON CURVE

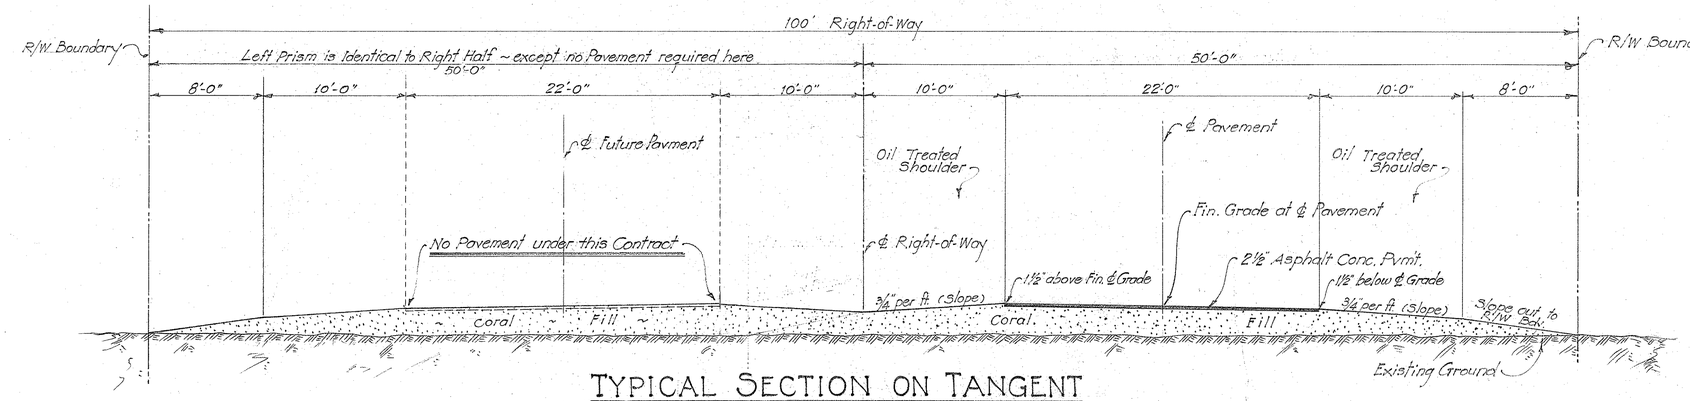

TYPICAL SECTION ON TANGENT

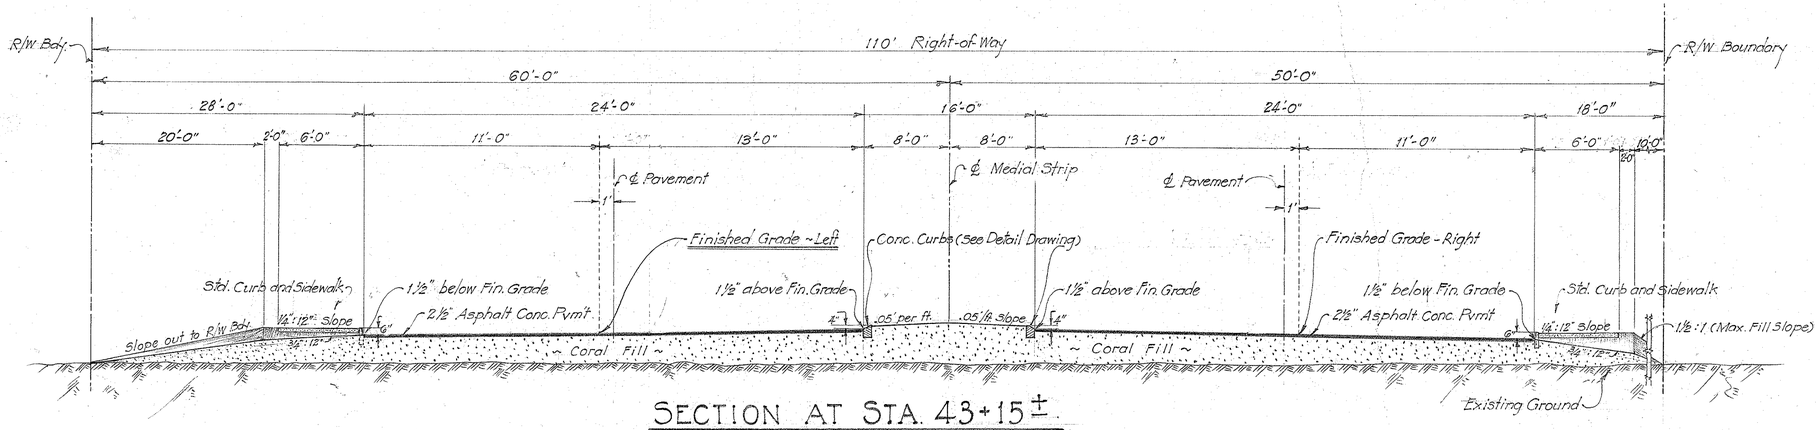

SECTION AT STA. 43+15±

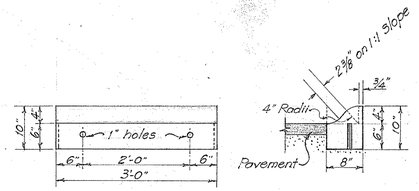

CONCRETE CURB FOR MEDIAL STRIP

SCALE: ¾" = 1'-0"

ORIGINAL PLAT	SURVEY PLOTTED BY ..... DATE .....
	DESIGNED BY ..... " " .....
	TRACED BY ..... " " .....
NOTE BOOK	QUANTITIES BY ..... " " .....
	QUANTITIES CHECKED BY ..... " " .....
No.	CHECKED BY ..... " " .....

TERRITORIAL HIGHWAY DEPARTMENT
TERRITORY OF HAWAII

TYPICAL SECTIONS
PROJ. NO. DA-NR-10 C (1)

SCALE: 1" = 50' JAN., 1944

SHEET № OF SHEETS

PART OF 5118. 5132.2