FED. ROAD DIST. NO.	STATE	FED. AID PROJ. NO.	FISCAL YEAR	SHEET NO.	TOTAL SHEETS
HAWAII	HAW.	STP-0300(43)	2002	7	10

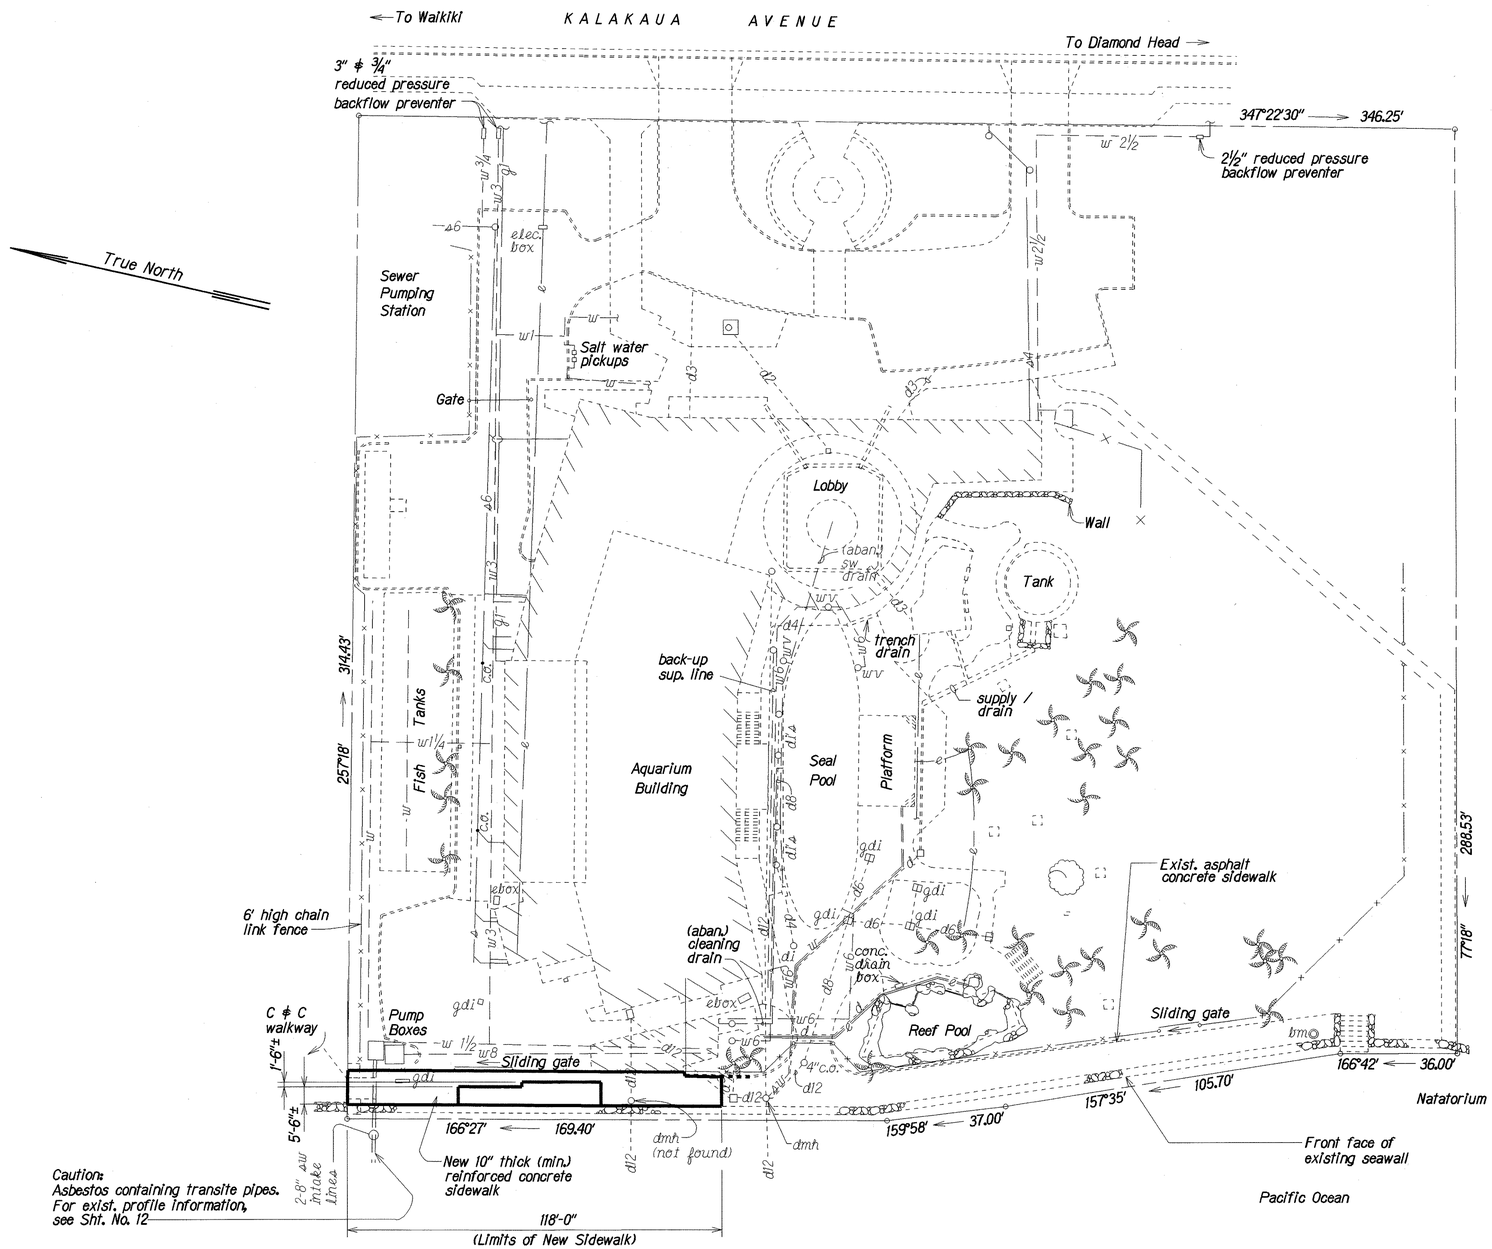

Caution:
Asbestos containing transite pipes.
For exist. profile information, see Sht. No. 12

LAYOUT PLAN

NOT TO SCALE

ORIGINAL PLAN	SURVEY PLOTTED BY KMH	DATE Jun. 2001
	DRAWN BY	
	TRACED BY JFU	Jun. 2001
NOTE BOOK	DESIGNED BY JFU	Jun. 2001
	QUANTITIES BY	Jun. 2001
No. Inowlo	CHECKED BY PS	Jun. 2001

APPROVED:

SENIOR VICE-PRESIDENT
FOR ADMINISTRATION
UNIVERSITY OF HAWAII
STATE OF HAWAII

11/14/01
DATE

STATE OF HAWAII
DEPARTMENT OF TRANSPORTATION
HIGHWAYS DIVISION

LAYOUT PLAN
WAIKIKI AQUARIUM

Repair of Pedestrian Walkway
Fed. Aid Project No. STP-0300(43)

Scale: Not To Scale
Date: June, 2001

SHEET No. 01 OF 3 SHEETS

D02-Highway Design Section