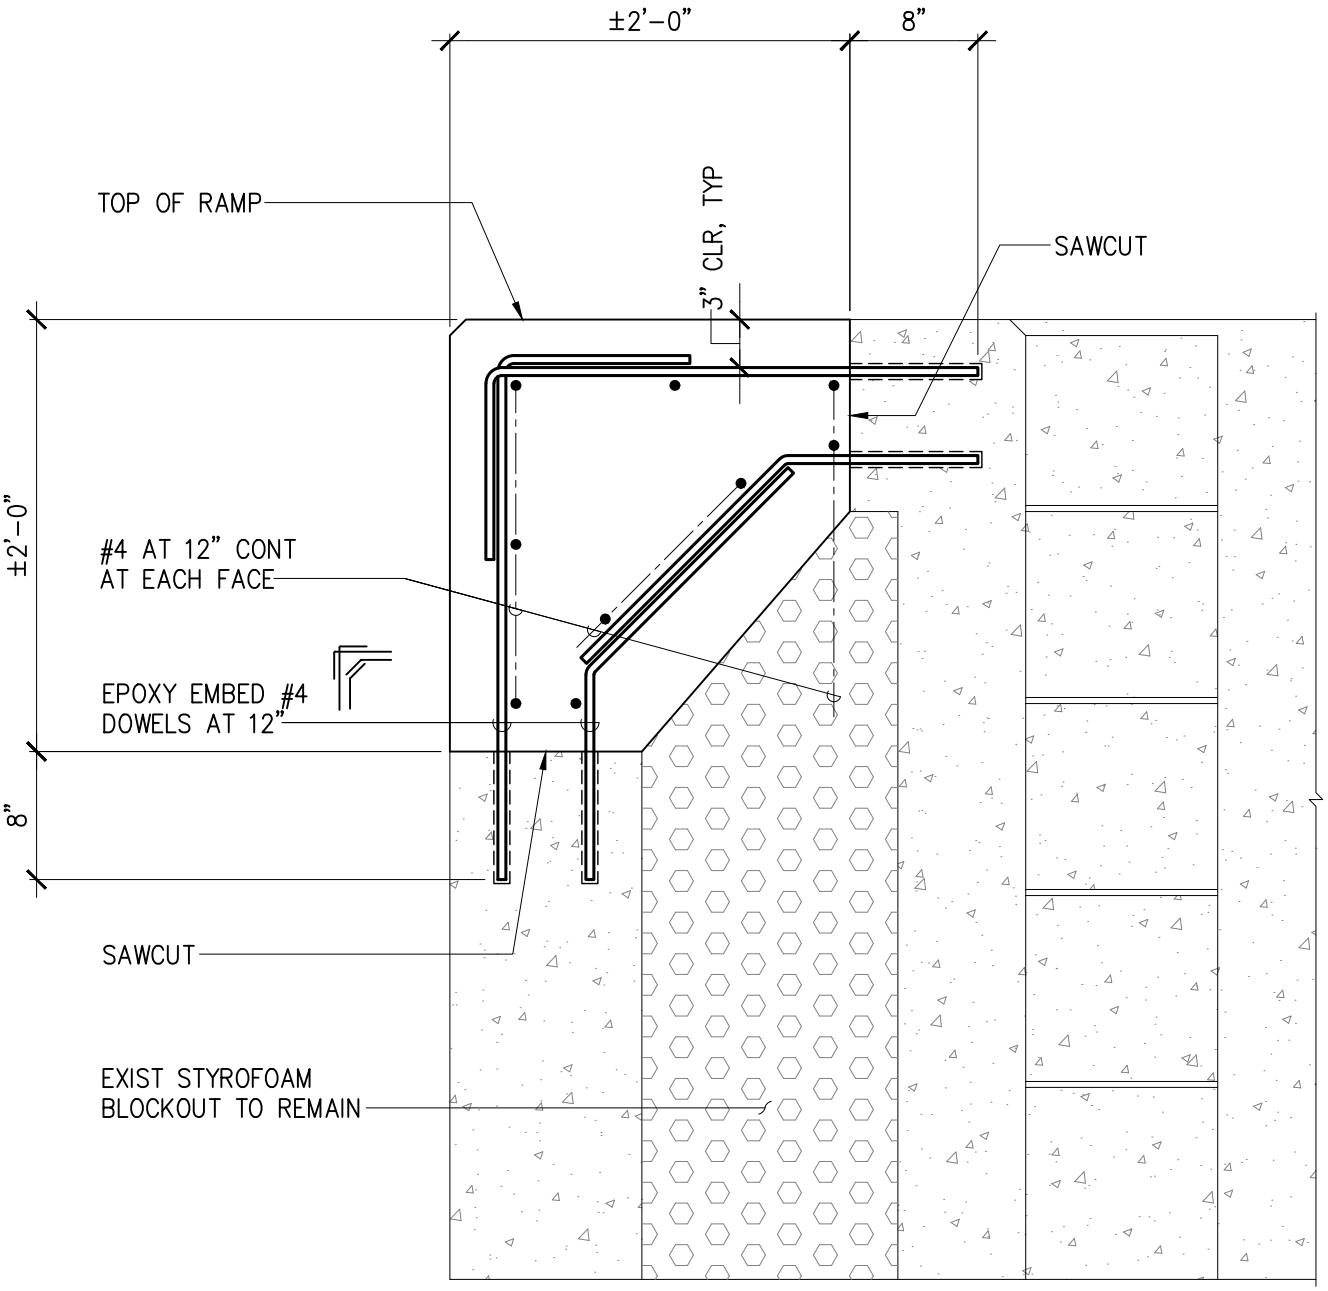

NOTES:

1. EXIST REINFORCING BARS ARE GFRP AND MAY BE SAWCUT AT EXTENTS OF DEMOLISHED AREAS.

2. TIRE FENDER NOT SHOWN FOR CLARITY.

1 / SKS-1 SECTION

SCALE: 1" = 1'-0"

Plotted: May 19, 2023 - 12:56pm

STATE OF HAWAII
DEPARMENT OF TRANSPORTATION
HARBORS DIVISION

HALE AWA KU MOKU BUILDING
79 SOUTH NIMITZ HIGHWAY
HONOLULU, HI 96813-4898

BOLLARD AND FENDER REPAIRS AT PIER 60, HONOLULU HARBOR, OAHU, HAWAII

RAMP FENDER REPAIRS

Date MAY 2023 | Project No. S10853 | Drawn DL

Sheet No. SKS-1

Sheet 1 of 1