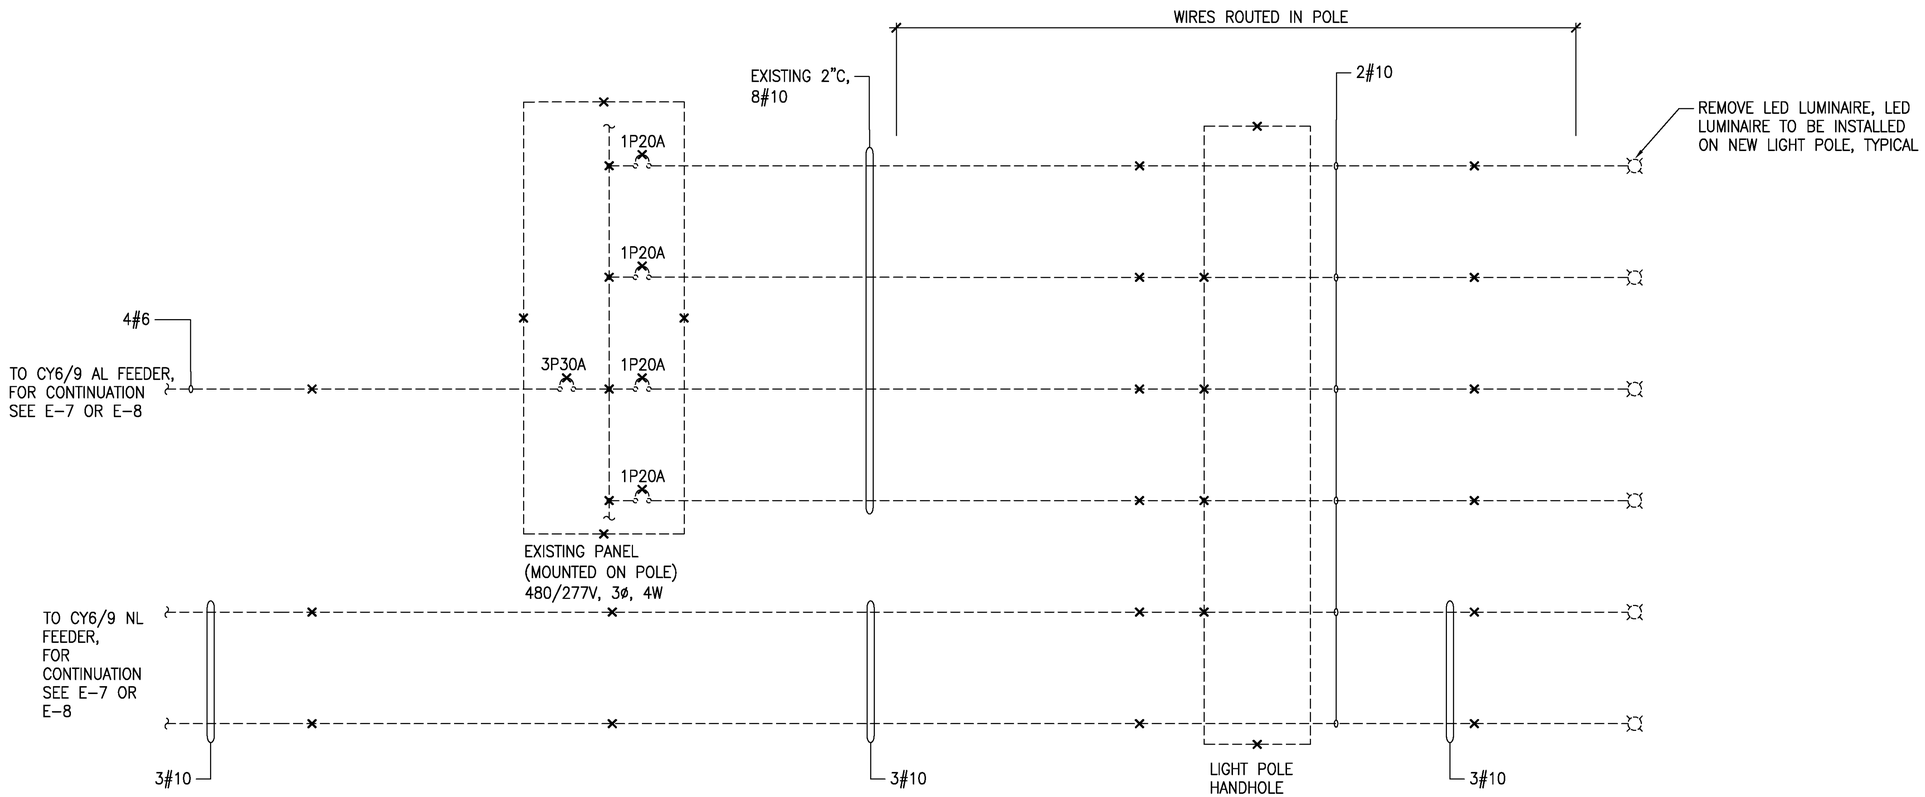

1 / E-11 TYPICAL LIGHT POLE CONNECTION DIAGRAM– DEMOLITION WORK
NO SCALE

NOTES:

QUANTITY OF LUMINAIRES VARIES AMONG EACH POLE (3 LUMINAIRES OR 6 LUMINAIRES PER POLE). LIGHT POLE CONNECTION DIAGRAM SHOWS THE WORK REQUIRED FOR A 6–LUMINAIRE POLE.

MICHELE N. ADOLPHO
LICENSED PROFESSIONAL ENGINEER
No. 10017-E
HAWAII, U.S.A.

THIS WORK WAS PREPARED BY ME OR UNDER MY SUPERVISION
EXP. 4-30-24
ECS,INC.

REVISION	DATE	DESCRIPTION	BY	APPROVED

STATE OF HAWAII
DEPARTMENT OF TRANSPORTATION
HARBORS DIVISION

JOB TITLE
REPAIR LIGHT POLES AND PEDESTALS AT PIER 53
HONOLULU HARBOR, OAHU, HAWAII

SHEET TITLE
TYPICAL LIGHT POLE CONNECTION DIAGRAM– DEMOLITION WORK

DESIGNED BY: JC
DRAWN BY: CAD
CHECKED BY: MA
DATE: 04/2023
SCALE: AS SHOWN

JOB NUMBER
S10859

SHEET
E-11
16 OF 18 SHTS.

4/25/23-16:51 Y:\044\044.088 Pier 53 Repair Elec Panels\044.088 E-11-E-12.R05.R06.dwg