FED. ROAD DIST. NO.	STATE	FED. AID PROJ. NO.	FISCAL YEAR	SHEET NO.	TOTAL SHEETS
HAWAII	HAW.	ROS-0300(4)U2	1981	1	11

INDEX TO DRAWINGS

SHEET NO.	DESCRIPTION
1	TITLE SHEET
2	PLAN - KALANIANAOLE HIGHWAY
3	PLAN - LIKELIKE HIGHWAY
4 - 9	STANDARD DETAILS
10 - 11	BARRICADES

STATE OF HAWAII

DEPARTMENT OF TRANSPORTATION

HIGHWAYS DIVISION

AS - BUILT

PLANS FOR

LIKELIKE HIGHWAY

AND

KALANIANAOLE HIGHWAY

UPGRADING OF GUARD RAILS AT VARIOUS LOCATIONS

FEDERAL AID PROJECT NO. ROS-0300(4), UNIT 2

DISTRICTS OF HONOLULU AND KOOLAUPOKO

ISLAND OF OAHU

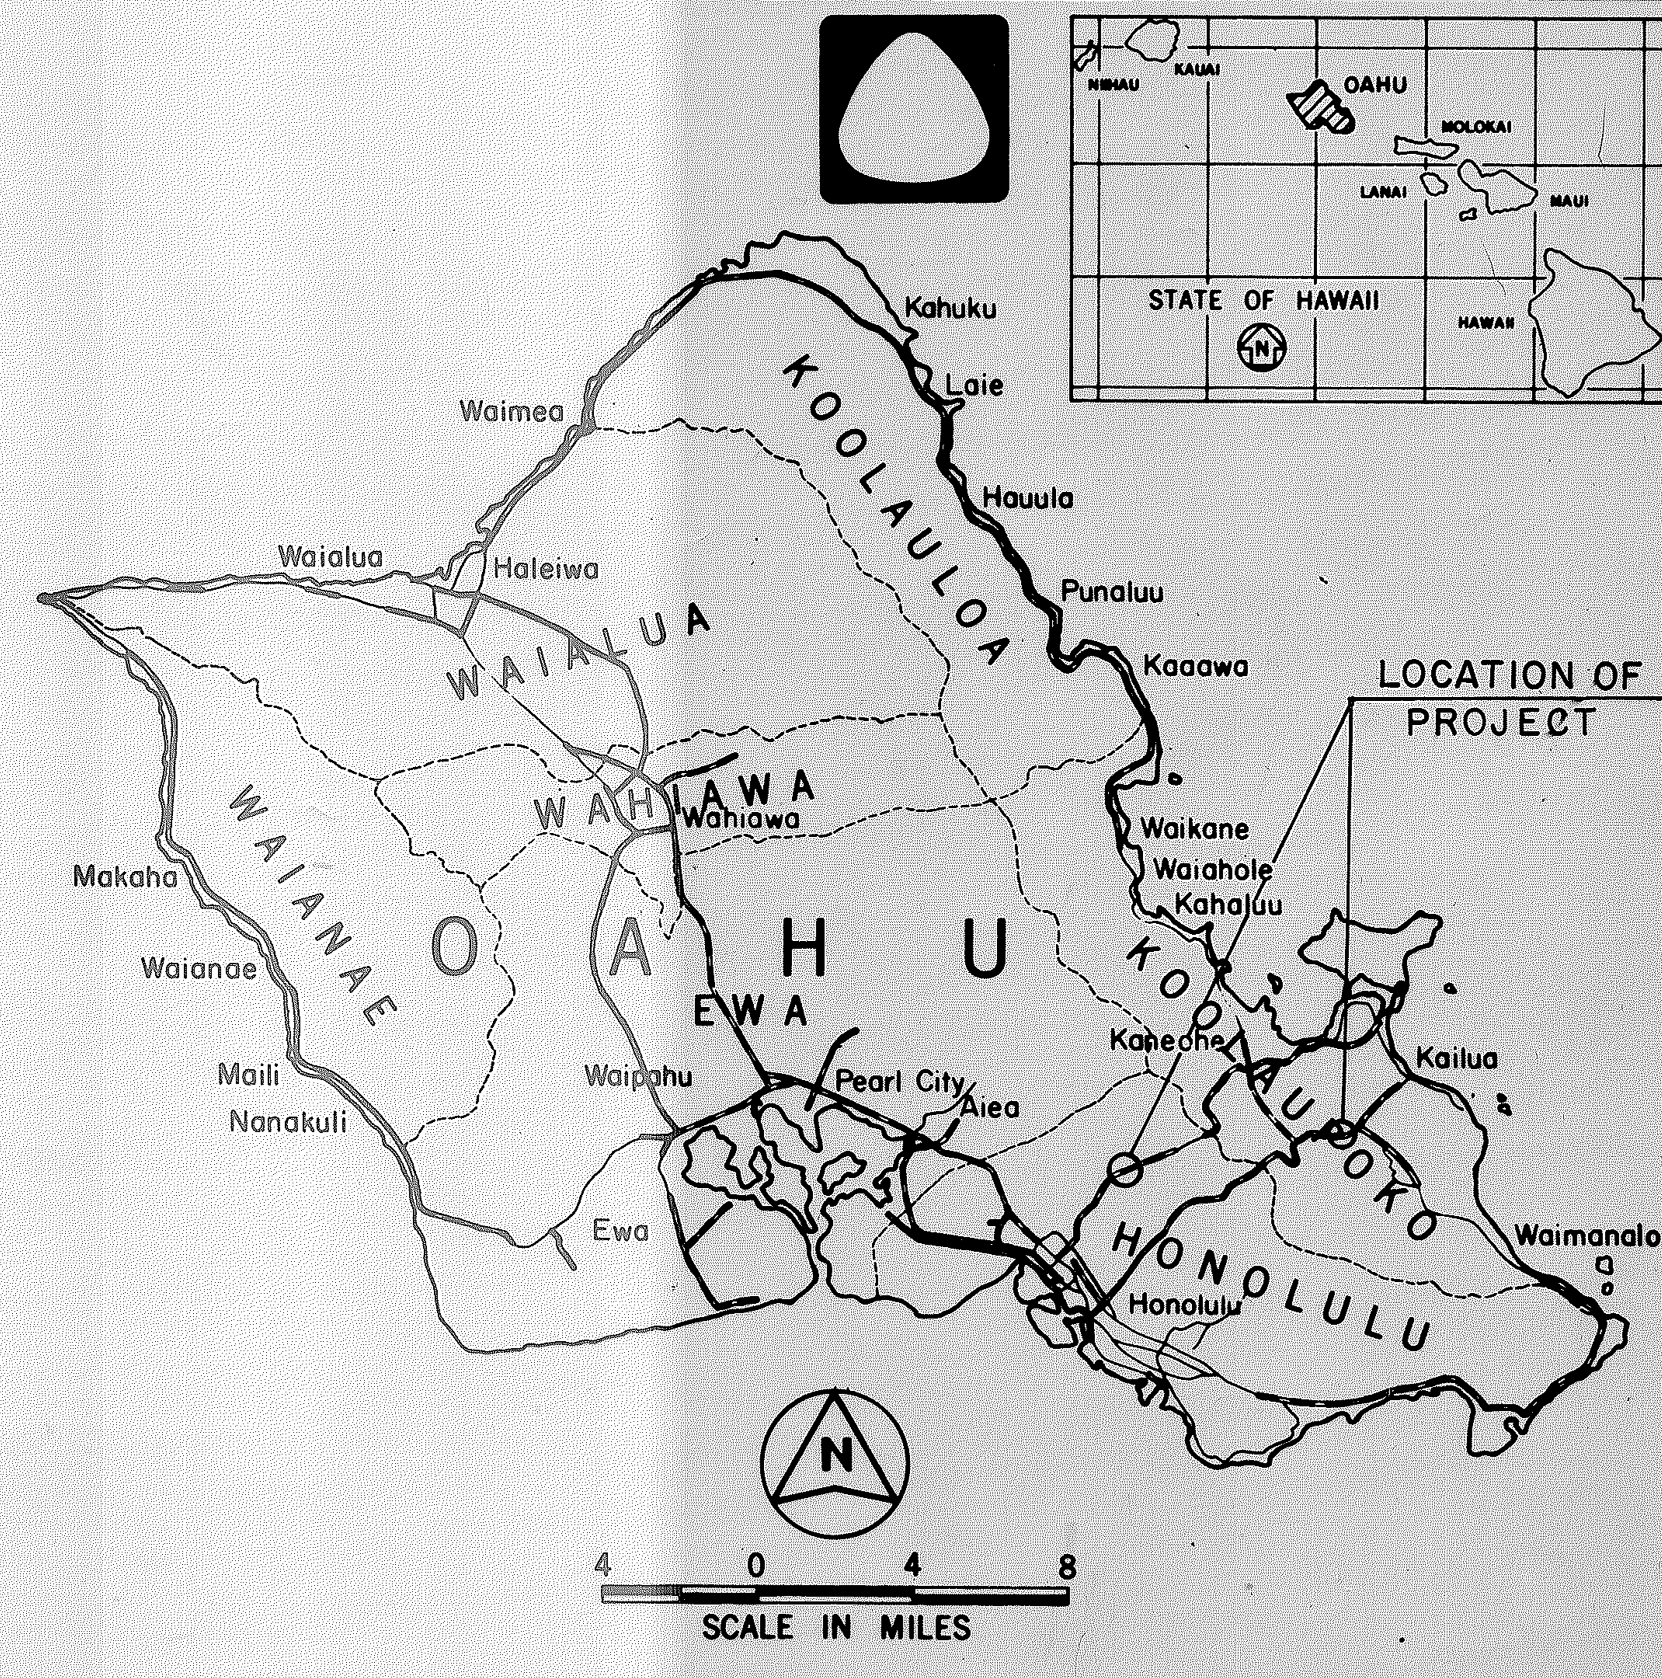

FEDERAL AID PROJECTS PREVIOUSLY CONSTRUCTED OR UNDER CONSTRUCTION

LIKELIKE HIGHWAY DESIGN DESIGNATION

ADT (1977)	40,204
ADT (1985)	32,039
ADT (1995)	39,839
V	45 MPH

KALANIANAOLE HIGHWAY DESIGN DESIGNATION

ADT (1979)	40,050
ADT (1999)	42,250
DHV	4,900
D	75/25
T	4%
V	45 MPH

ALL CHANGES MADE DURING CONSTRUCTION HAVE BEEN INCORPORATED ON THESE PLANS EXCEPT CHANGES IN THE ORIGINAL THEORETICAL QUANTITIES.

RESIDENT ENGINEER — 11-13-81 DATE

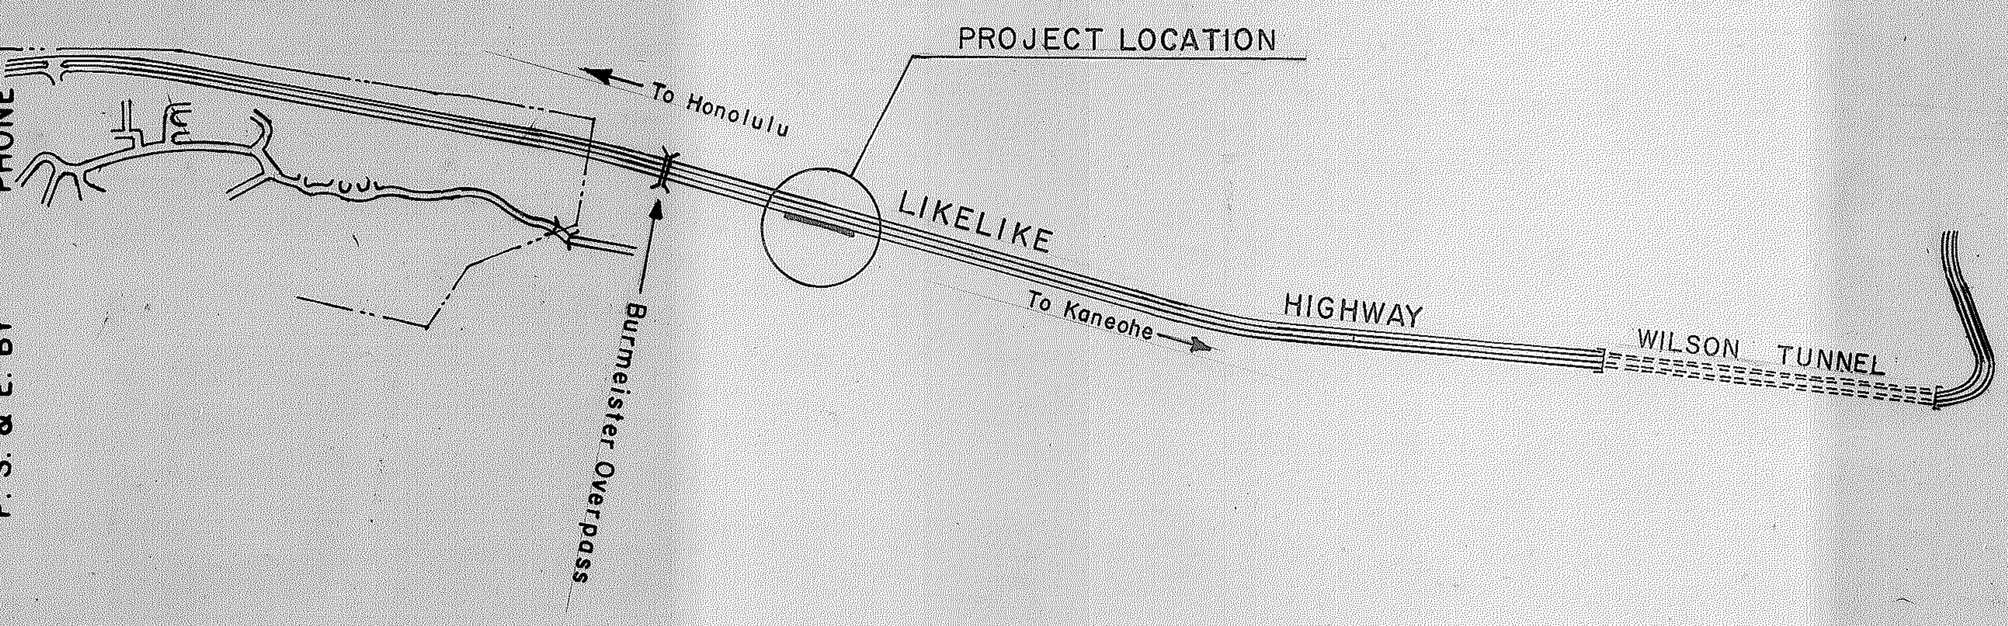

LAYOUT PLAN

SCALE IN MILES

0 1.0 2.0

2" = 1 MILE

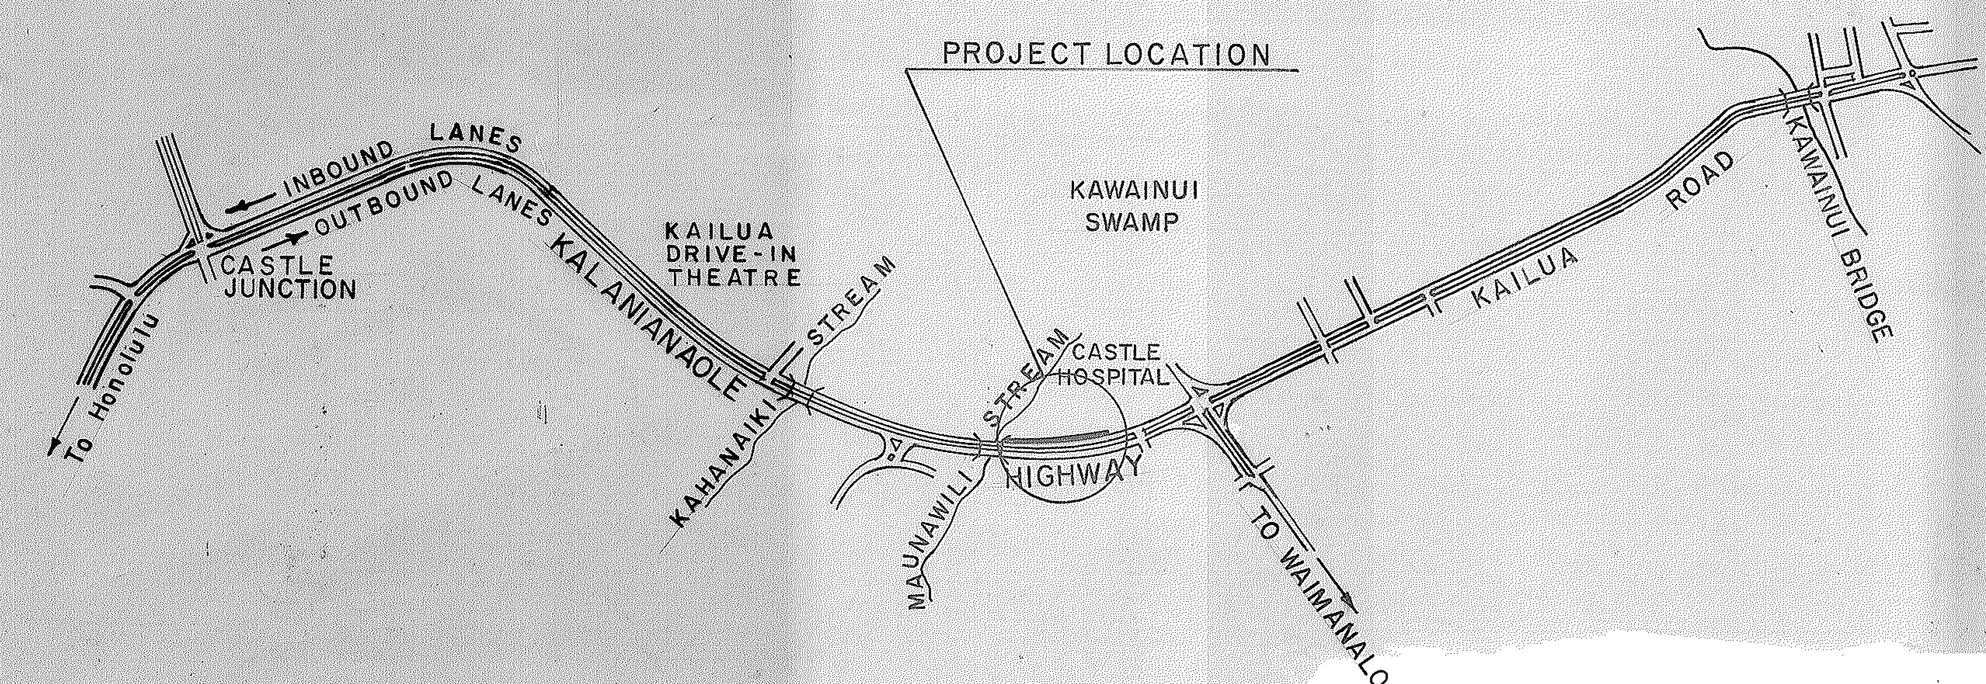

LAYOUT PLAN

SCALE IN MILES

0 0.5 1.0

4" = 1 MILE

DEPARTMENT OF TRANSPORTATION
STATE OF HAWAII

APPROVED:

Ryokichi Higashionna — Jan 12, 81

DIR. OF TRANSPORTATION — DATE

UNIT A — DESIGNED BY

R. MIKAMI — P. S. & E. BY

548-7534 — PHONE

1/12/81 — DATE

D-5-5

1