INDEX TO DRAWINGS	
SHEET NO.	DESCRIPTION
1	TITLE SHEET
2 - 5	BORINGS
6 - 10	PROFILES

FED. ROAD DIST. NO.	STATE	PROJ. NO.	FISCAL YEAR	SHEET NO.	TOTAL SHEETS
HAWAII	HAW.	63A-05-68	1976	1	10

STATE OF HAWAII

DEPARTMENT OF TRANSPORTATION
HIGHWAYS DIVISION

HONOLULU, HAWAII

PLANS FOR SUBSTRATA INVESTIGATION

KAHEKILI INTERCHANGE

PROJECT NO. 63A-05-68

DISTRICT OF KOOLAUPOKO
ISLAND OF OAHU

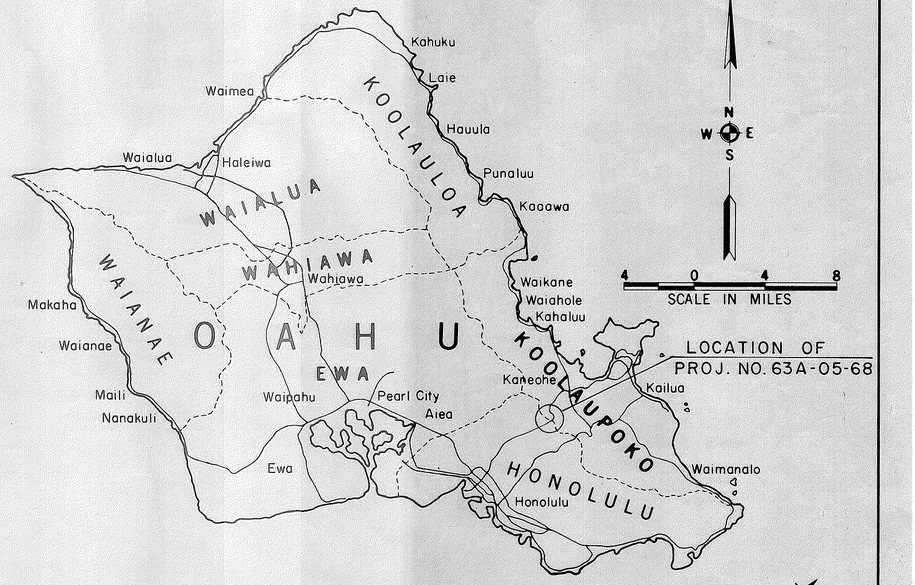

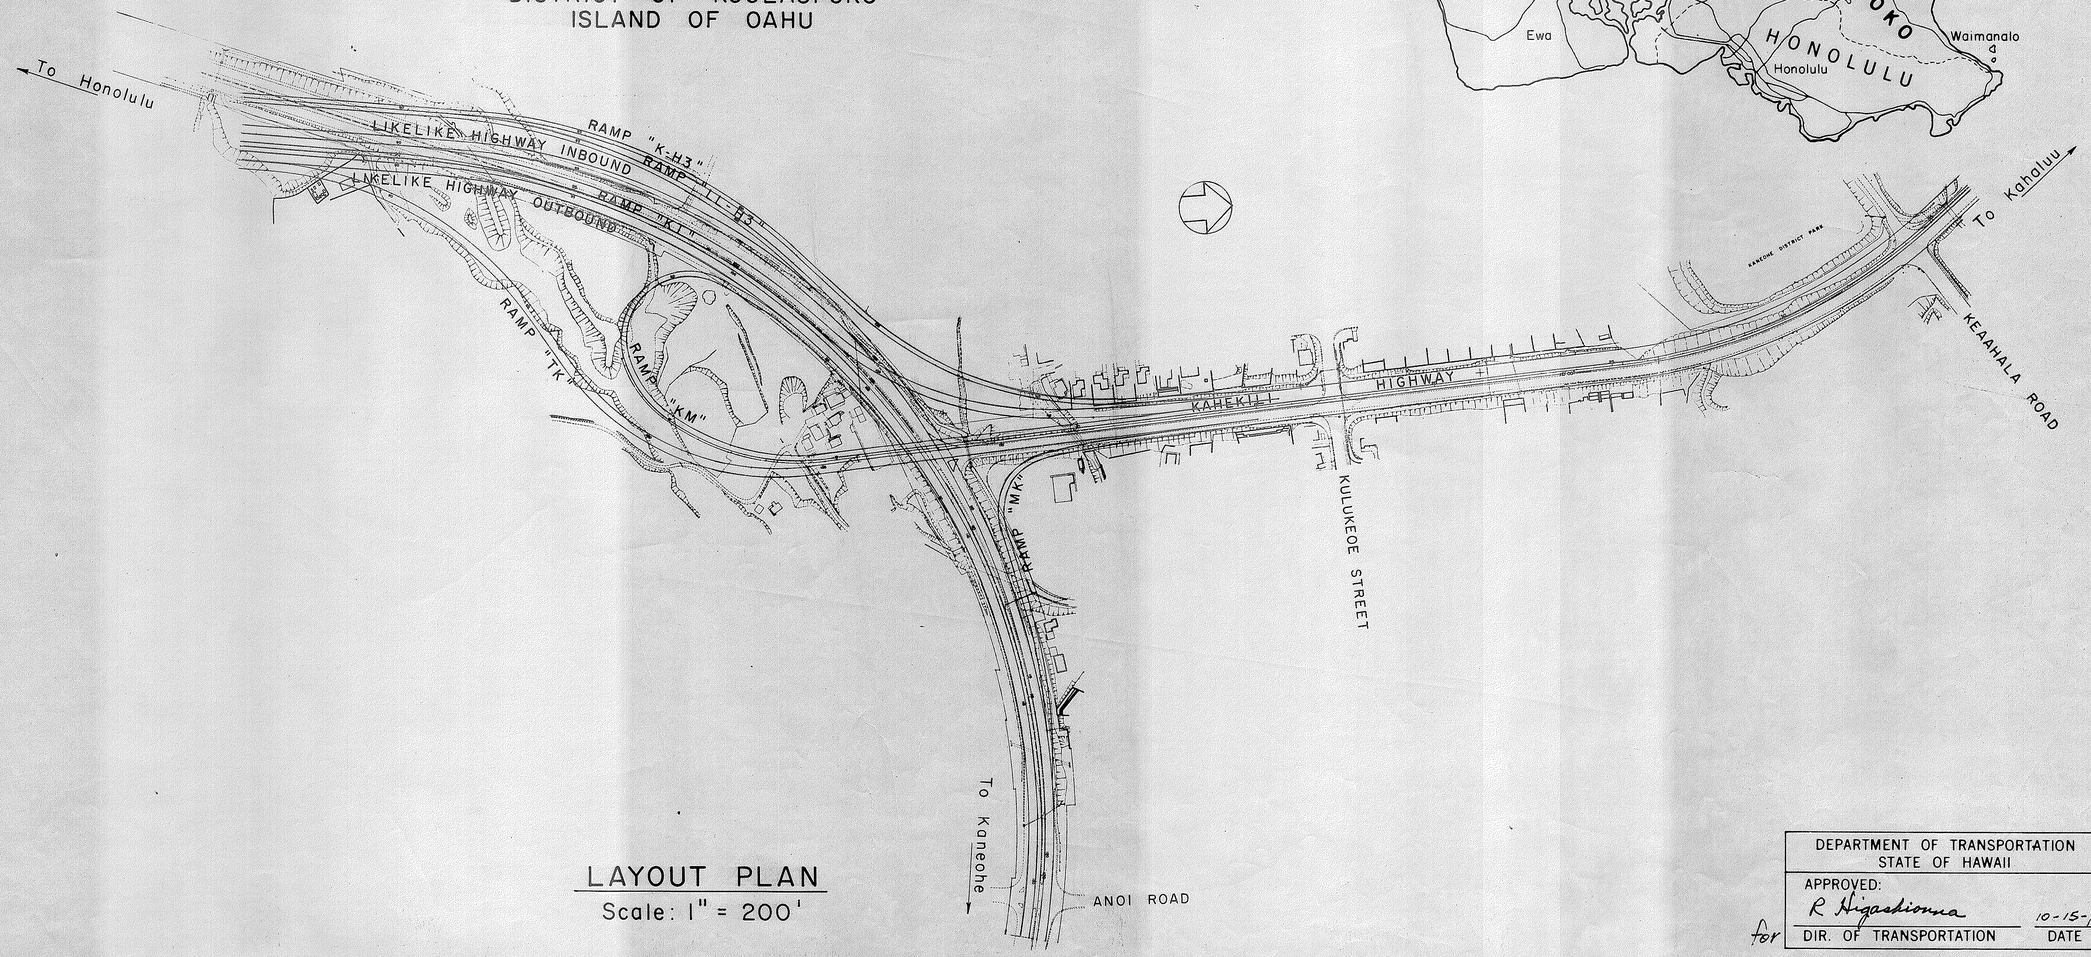

LAYOUT PLAN
Scale: 1" = 200'

UNIT "A"
DESIGNED BY

Roy M. Nikami 548-7534 Oct. 1975
P. S. & E. BY PHONE DATE

DEPARTMENT OF TRANSPORTATION
STATE OF HAWAII

APPROVED:
R Higashionna 10-15-75
for DIR. OF TRANSPORTATION DATE