FED. ROAD DIST. NO.	STATE	FED. AID PROJ. NO.	FISCAL YEAR	SHEET NO.	TOTAL SHEETS
HAWAII	HAW.	F9(34)	1948	1	5

TERRITORY OF HAWAII
TERRITORIAL HIGHWAY DEPARTMENT
HONOLULU, OAHU, T. H.

PLANS OF TRAFFIC SIGNAL AND HIGHWAY LIGHTING SYSTEMS

AT
INTERSECTION OF
FEDERAL AID ROUTE NO. 1
AT
MIDDLE STREET

FEDERAL AID PROJECT NO. F9(34) (1ST UNIT)

DISTRICT OF HONOLULU
ISLAND OF OAHU

INDEX TO DRAWINGS

SHEET NO.	DESCRIPTION
1	Title Sheet
2	Layout Plan
3	Lighting Details
4	Traffic Signal Details
5	Wiring Diagram

CONVENTIONAL SIGNS

Centerline
Boundary Lines, or
Fences (Named)
Existing Roadways
Circular Culvert
Box Culvert
Bridge
Telephone Pole
Electric Power Pole
Water Main (W4, 8, 12, Etc.)
Storm Drain (SD18, 24, Etc.)
Concrete Drop Intake
Standard Catch Basin
Standard Manhole
Sewer Manhole
Telephone Manhole
Fire Hydrant
Tree (Large, named)
Railroad

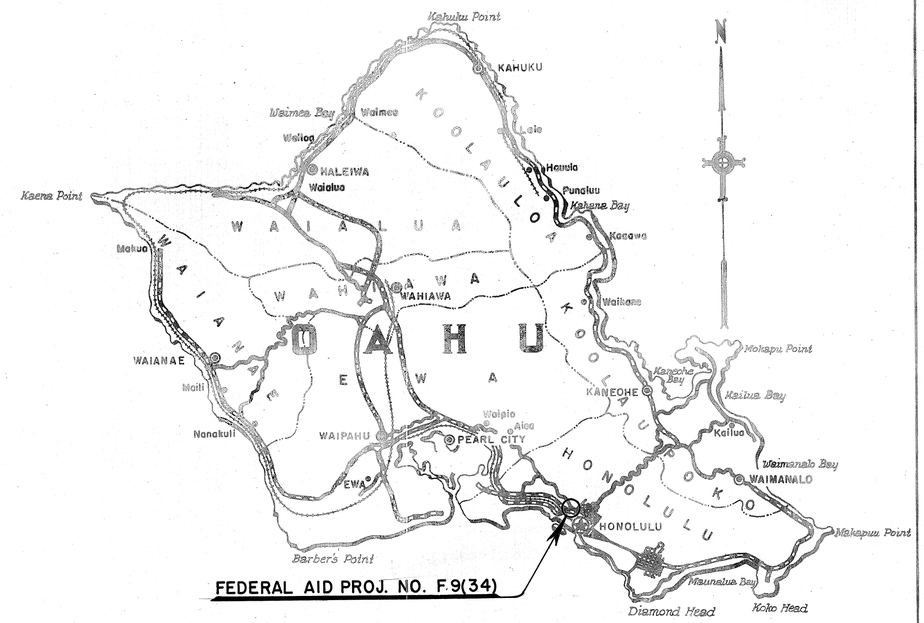

Federal Aid Projects Previously Constructed Or Under Construction

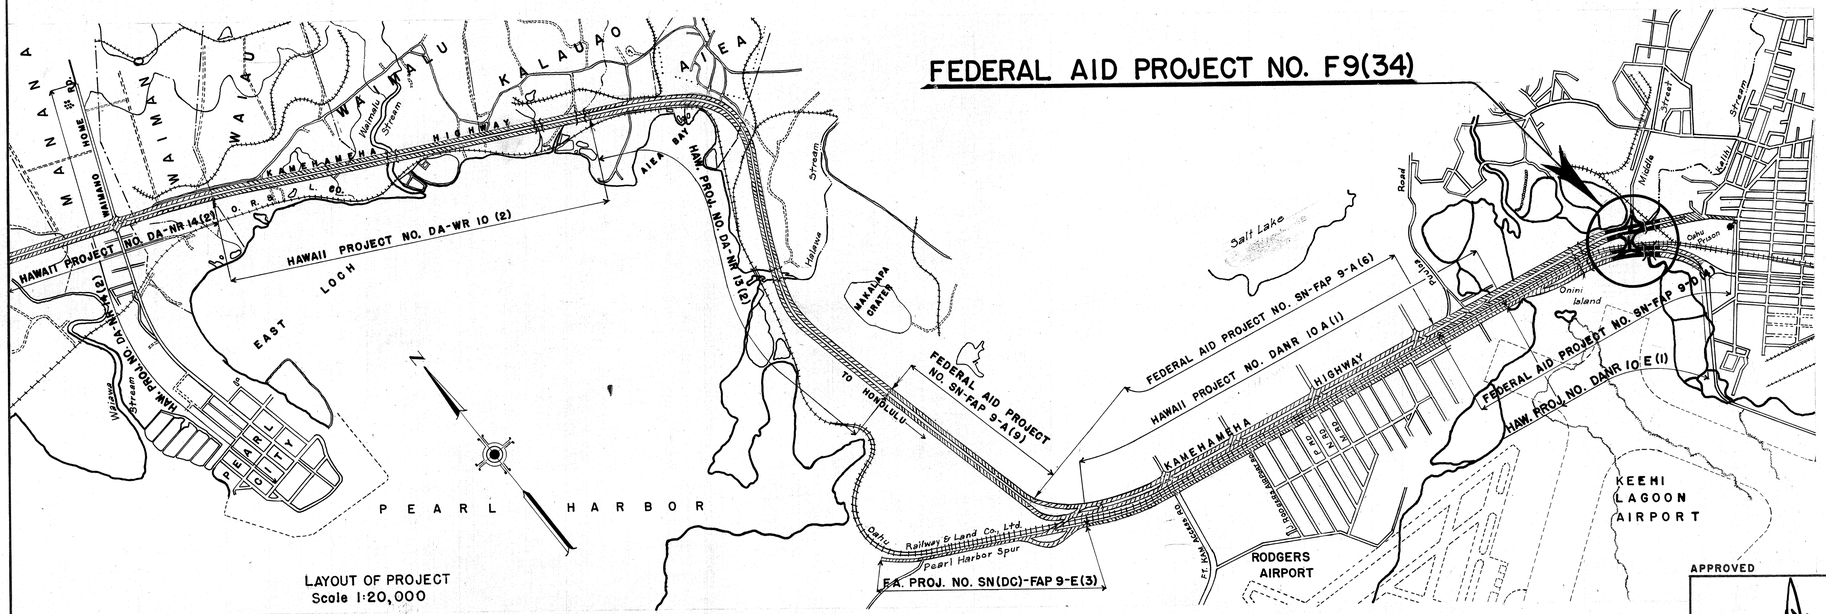

		DATE
ORIGINAL PLAN	SURVEY PLOTTED BY	
	DESIGNED BY	
	DRAWN BY	
NOTE BOOK	TRACED BY	
	QUANTITIES BY	
No.	QUANTITIES CHECKED BY	
	CHECKED BY	

RECOMMENDED FOR APPROVAL DATE [redacted]

[redacted]

DISTRICT ENGINEER
PUBLIC ROADS ADMINISTRATION
FEDERAL WORKS AGENCY

APPROVED DATE [redacted]

[redacted]

DIVISION ENGINEER
PUBLIC ROADS ADMINISTRATION
FEDERAL WORKS AGENCY

APPROVED DATE 6-9-48

TERRITORIAL HIGHWAY ENGINEER

5304.1

Federal