FED. ROAD DIST. NO.	STATE	FED. AID PROJ. NO.	FISCAL YEAR	SHEET NO.	TOTAL SHEETS
HAWAII	HAW.	F 9(34) UNIT 4	1951	1	6

TERRITORY OF HAWAII
TERRITORIAL HIGHWAY DEPARTMENT
HONOLULU, OAHU, T. H.

PLANS OF
INSTALLATION OF
TRAFFIC SIGNAL AND HIGHWAY LIGHTING SYSTEMS
AT INTERSECTION OF
FEDERAL AID ROUTE NO. 1
AT
PEARL HARBOR - HALAWA GATE
PROJECT NO. F 9 (34) - UNIT 4
DISTRICT OF EWA
ISLAND OF OAHU

INDEX TO DRAWINGS

SHEET NO.	DESCRIPTION
1	Title Sheet
2 - 4	Traffic Signal System
5 - 6	Highway Lighting System

CONVENTIONAL SIGNS

Centerline
Boundary Lines, or
Fences (Named)
Existing Roadways
Circular Culvert
Box Culvert
Bridge
Telephone Pole
Electric Power Pole
Water Main (W4, 8, 12, Etc.)
Storm Drain (SD18, 24, Etc.)
Concrete Drop Intake
Standard Catch Basin
Standard Manhole
Sewer Manhole
Telephone Manhole
Fire Hydrant
Tree (Large, named)
Railroad

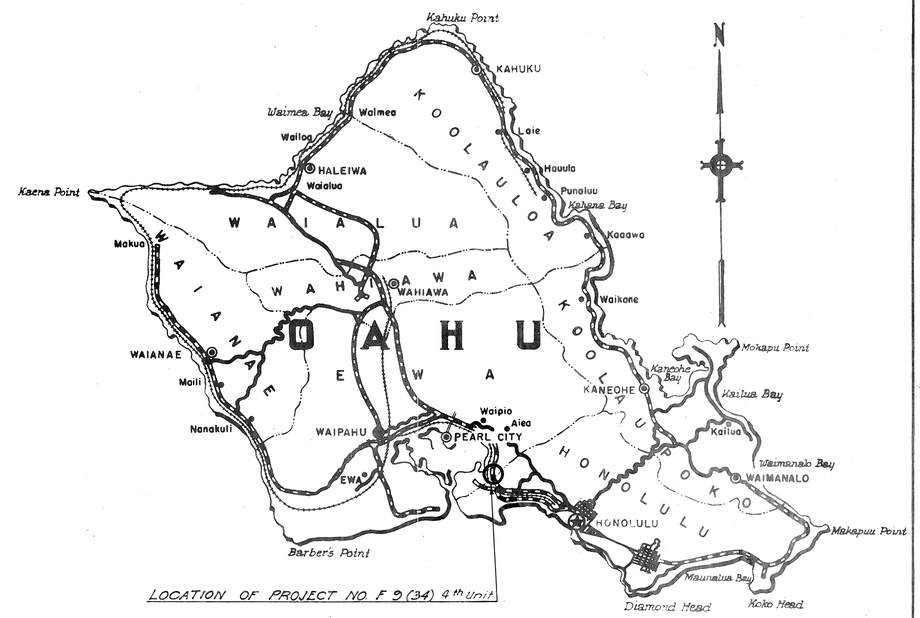

LOCATION OF PROJECT NO. F 9 (34) 4th Unit

Federal Aid Projects Previously Constructed Or Under Construction

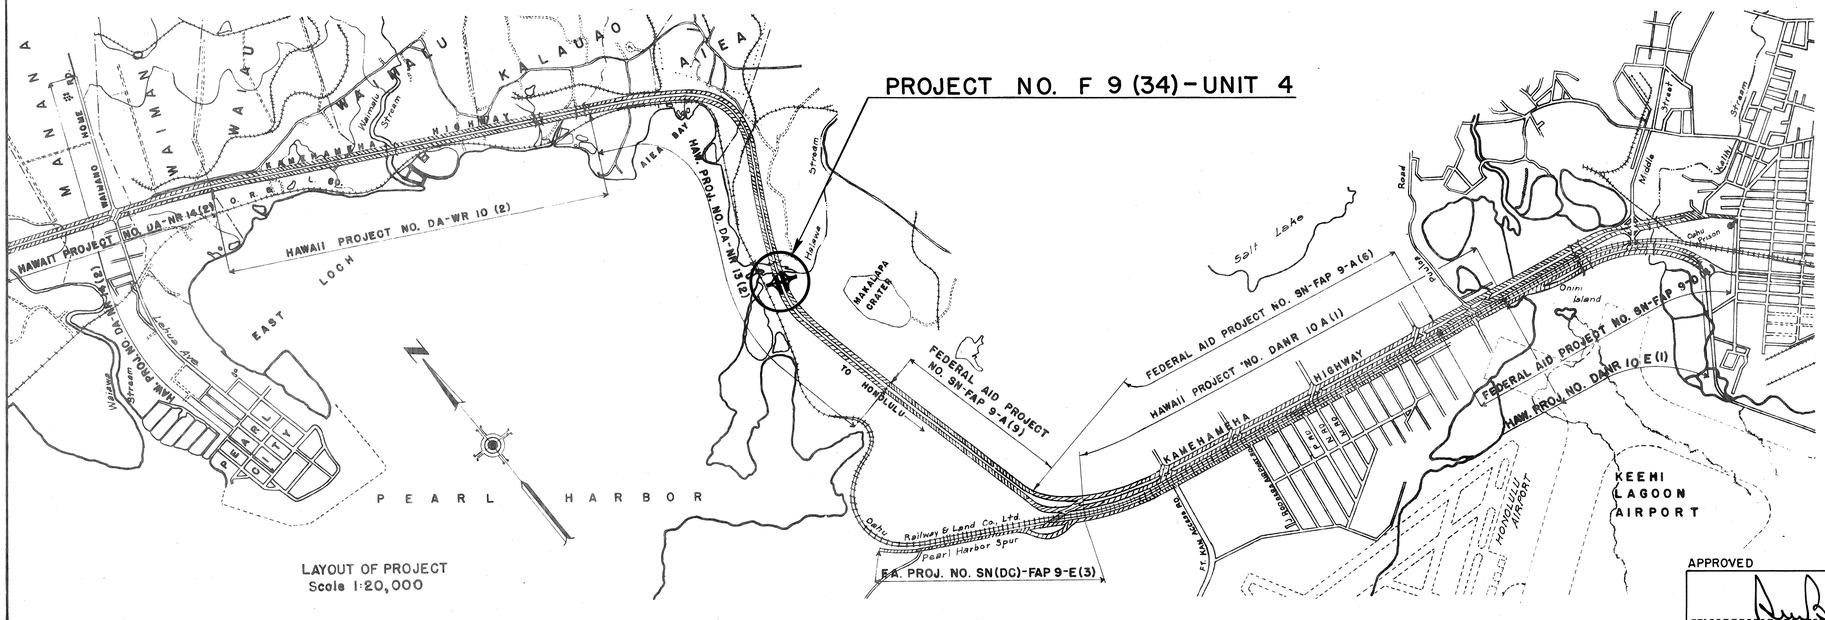

LAYOUT OF PROJECT
Scale 1:20,000

ORIGINAL PLAN	SURVEY PLOTTED BY	DATE
	DESIGNED BY	
	DRAWN BY	
NOTE BOOK	TRACED BY	
	QUANTITIES BY	
No.	QUANTITIES CHECKED BY	
	CHECKED BY	

APPROVED DATE 10-2-51
TERRITORIAL HIGHWAY ENGINEER

DEPARTMENT OF COMMERCE
BUREAU OF PUBLIC ROADS
RECOMMENDED FOR APPROVAL:
DISTRICT ENGINEER — DATE
APPROVED:
DIVISION ENGINEER — DATE

5518.1