FED. ROAD DIST. No.	STATE	FED. AID PROJ. No.	FISCAL YEAR	SHEET No.	TOTAL SHEETS
HAWAII	HAW.	F-59(2) SEC. G	1959	5	5

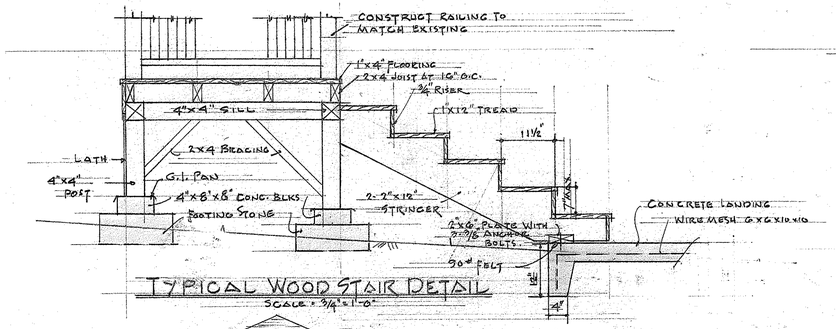

TYPICAL WOOD STAIR DETAIL
SCALE: 3/4"=1'-0"

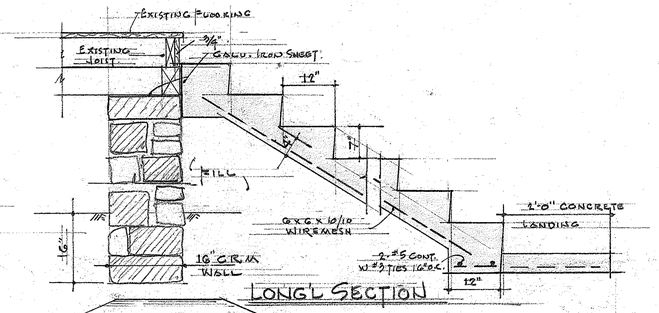

LONG'L SECTION

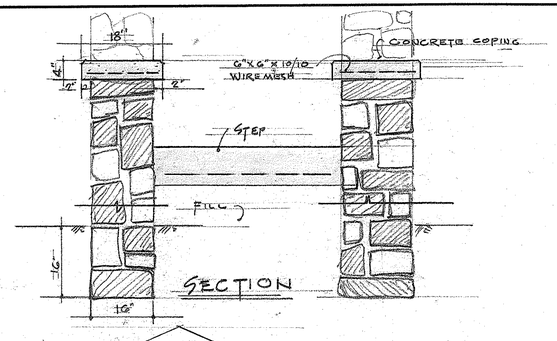

SECTION

TYPICAL CONCRETE & CRM STAIR DETAIL
SCALE: 3/4"=1'-0"

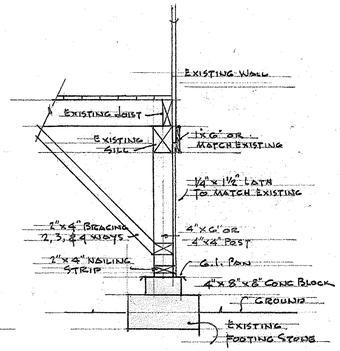

TYPICAL FOOTING DETAIL
SCALE: 3/4"=1'-0"

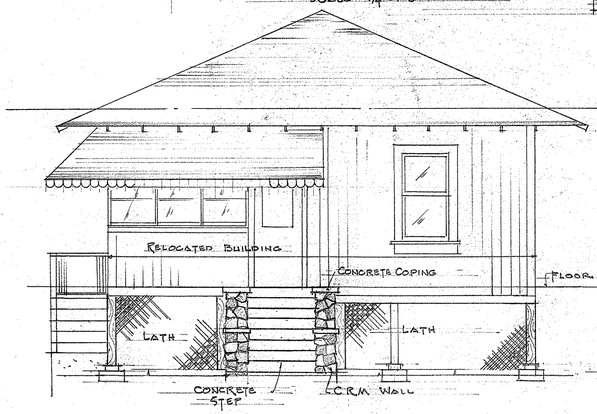

FRONT ELEVATION

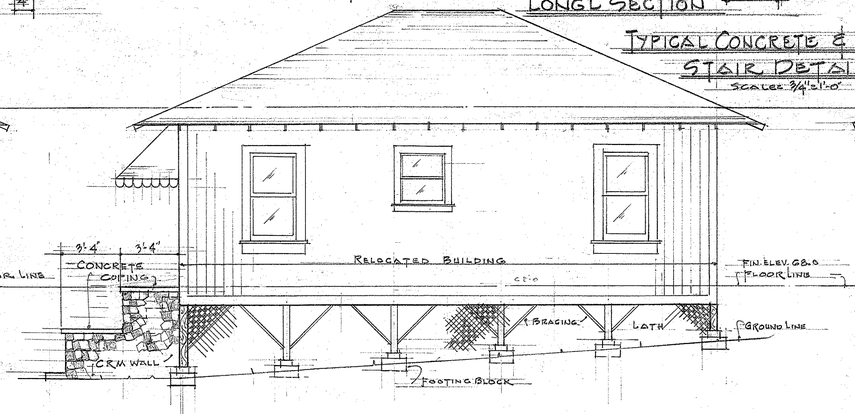

RIGHT ELEVATION

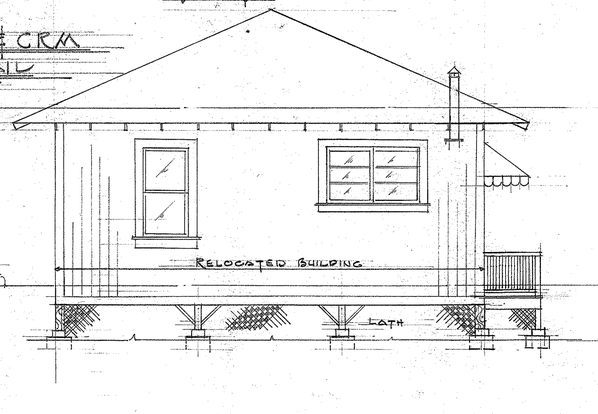

REAR ELEVATION

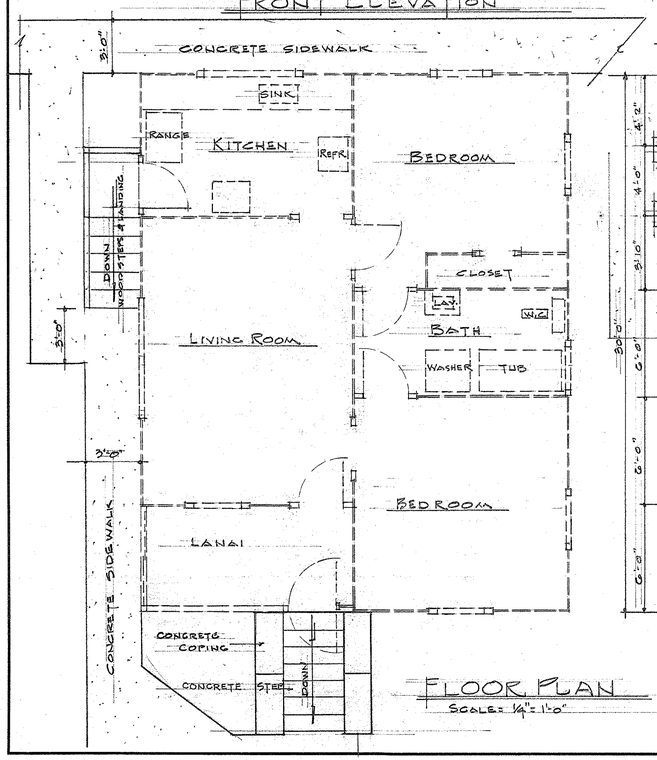

FLOOR PLAN
SCALE: 1/4"=1'-0"

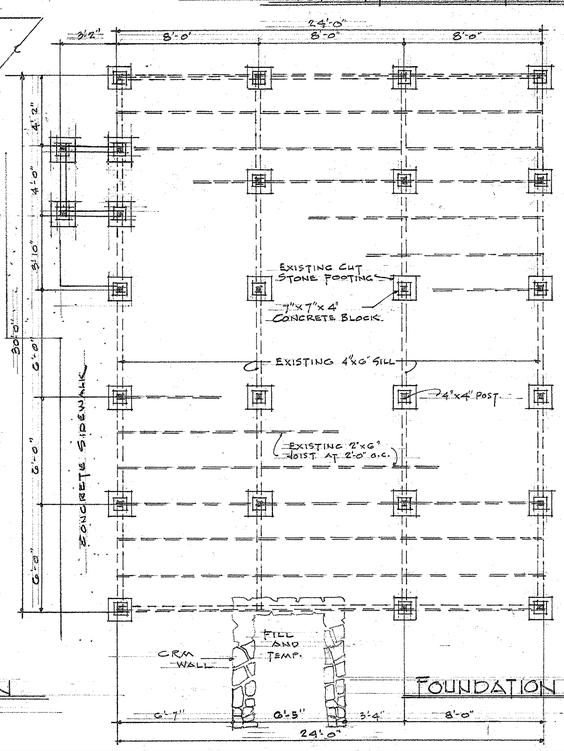

FOUNDATION PLAN

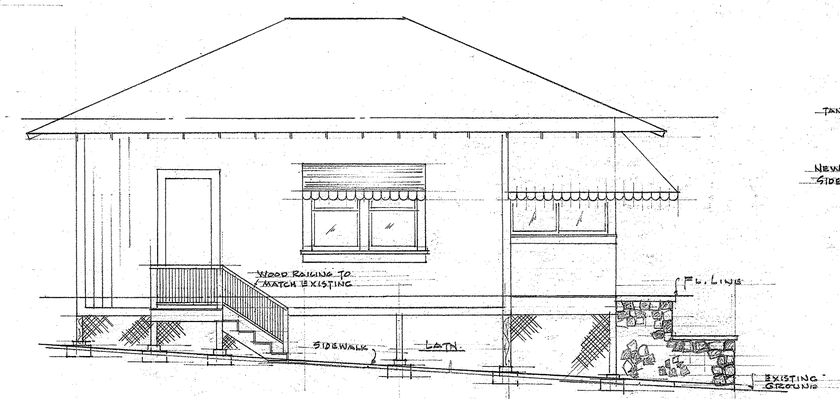

LEFT ELEVATION
SCALE: 1/4"=1'-0"

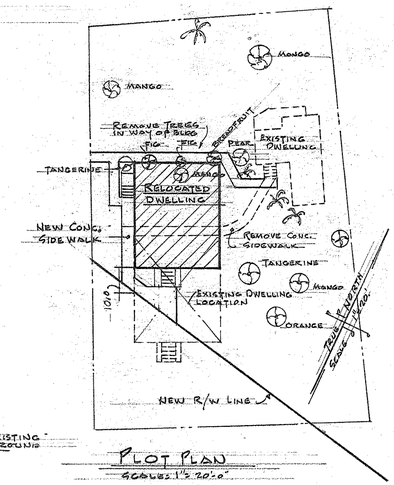

PLOT PLAN
SCALE: 1"=20'-0"
TAX KEY 1-3-09-13
1212 E. RICHARD LANE

NOTE

CONTRACTOR TO VERIFY AT SITE ALL DIMENSION, CONDITIONS, & GRADE ELEV. SHOWN ON DRAWING.

SCOPE OF WORK

1. RELOCATE BUILDING.
2. CONSTRUCT NEW CONCRETE AND CRM STAIR.
3. CONSTRUCT NEW WOOD STAIR.
4. CONSTRUCT NEW CONCRETE SIDEWALK.
5. RECONNECT EXISTING UTILITIES.

TERRITORIAL HIGHWAY DEPARTMENT
TERRITORY OF HAWAII

RELOCATION OF A FRAME BUILDING
TAX KEY 1-3-09-13
MRS FANNIE WILLING-OWNER
LUNALILO FREEWAY
PROJECT No. F-59(2), SEC. G

SCALE: AS NOTED — NOVEMBER 1959

ORIGINAL PLAN	SURVEY PLOTTED BY	DATE
	TRACED BY	
	DRAWN BY	
	SUBMITTED BY	
NOTE BOOK	QUANTITIES BY	
No.	QUANTITIES CHECKED BY	
	CHECKED BY	

SHEET No. 5 OF 5 SHEETS

8674.5

5

PRINTED ON DIEPO 1000N CLEARPRINT