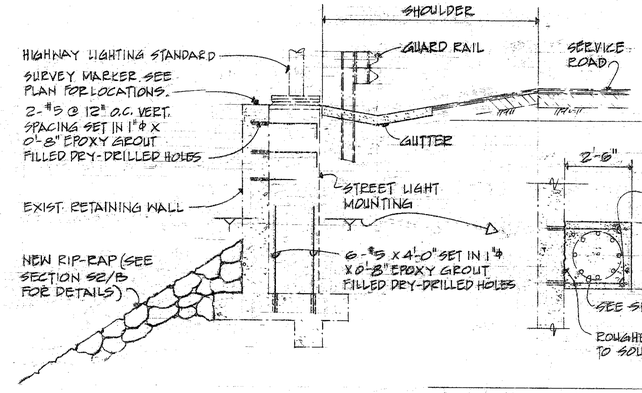

S2/A SECTION
3/8" = 1'-0"

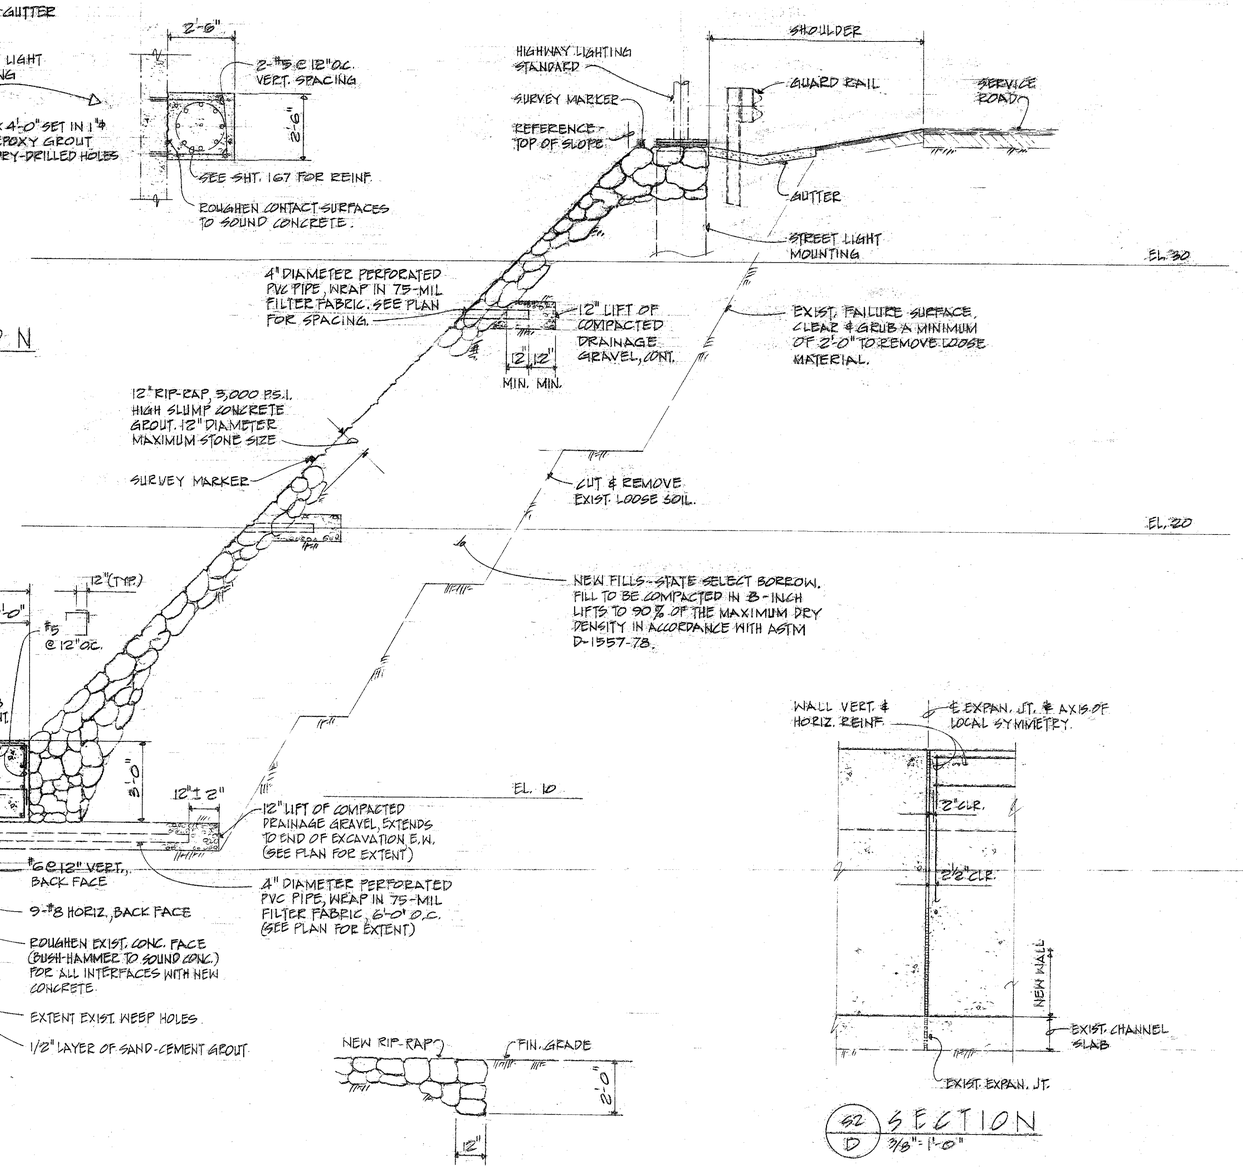

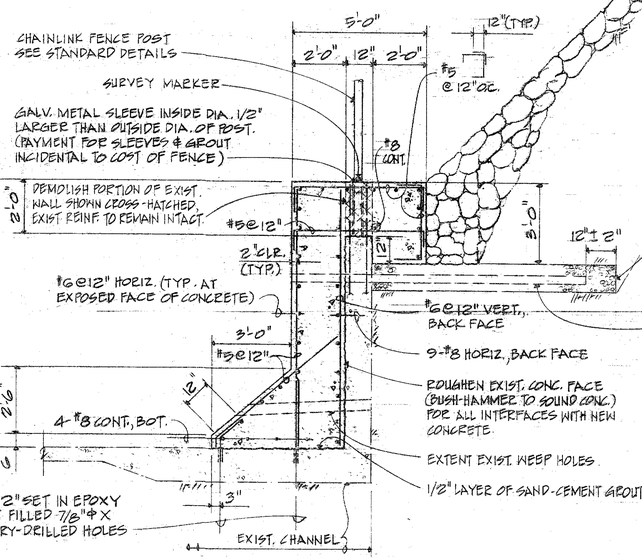

S2/B SECTION
3/8" = 1'-0"

TYPICAL CONDITION AT EDGE

S2/C SECTION
3/8" = 1'-0"

S2/D SECTION
3/8" = 1'-0"

MICHAEL PAUL MATSUMOTO
REGISTERED PROFESSIONAL ENGINEER
No. 2974-S
HAWAII, U.S.A.

This work was prepared by me or under my supervision.

9/24/85

NO.	DATE	REVISION	BY

SHEET TITLE: SECTIONS

PROJECT: HALEKOU INTERCHANGE. F.A.I. PROJECT NO. I-IR-H3-1(24):11 SLOPE REPAIR AT SERVICE ROAD

PROJECT NO.
SCALE: AS NOTED
DATE
DRAWN BY: EMO
CHECKED BY: MPM
SDS
DRAWING NO.: S-2

SSFM ENGINEERS, INC.
1211 Ward Avenue
HONOLULU, HAWAII 96814
(808) 531-1308

2 OF 2 SHTS