DIST. NO.	STATE	PROJ. NO.	FISCAL YEAR	SHEET NO.	TOTAL SHEETS
OAHU	HAW.	NH-0300(152)	2021	11	170

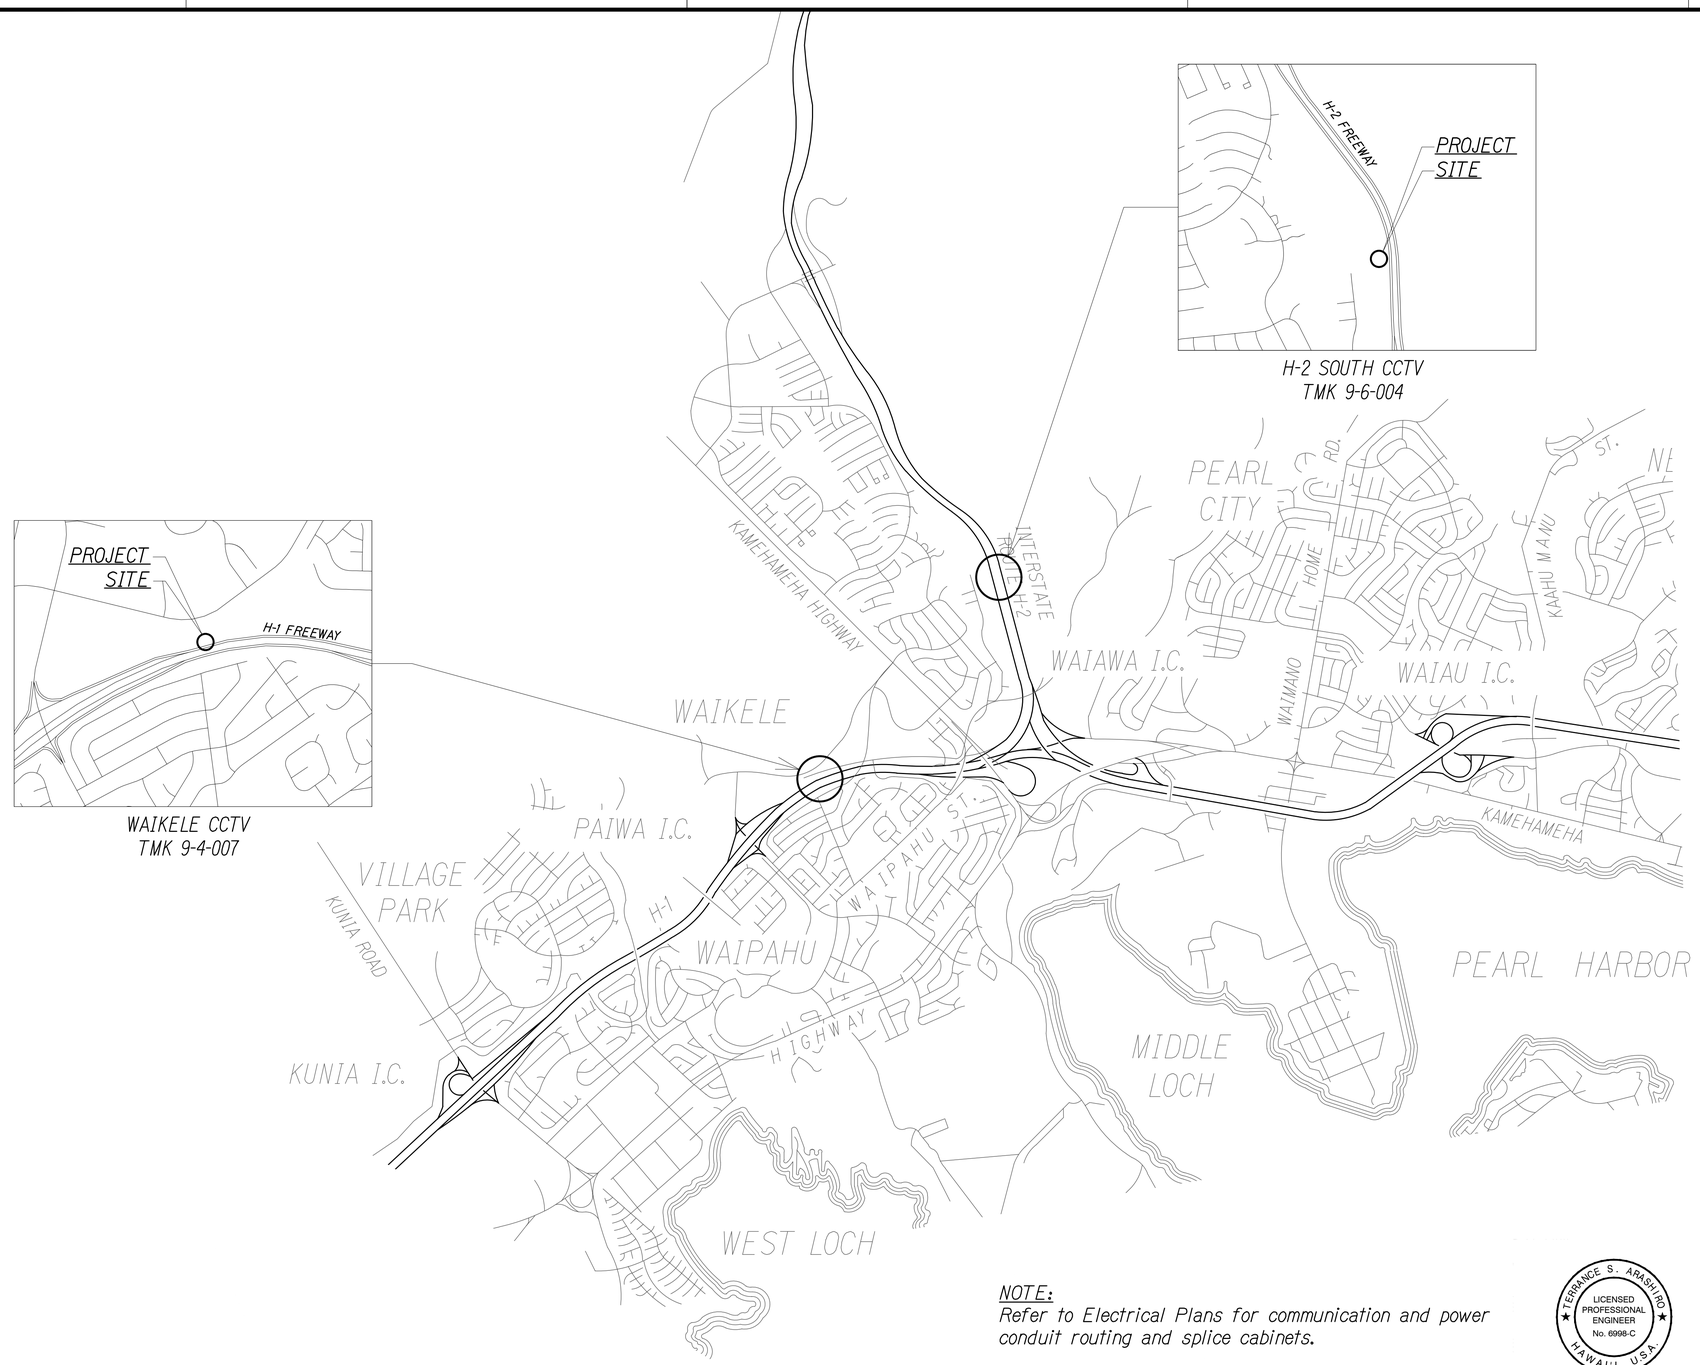

NOTE:
Refer to Electrical Plans for communication and power conduit routing and splice cabinets.

LOCATION MAP
Not To Scale

LINE IS 2 INCHES AT FULL SIZE
(if not 2 inches: scale accordingly)

TERRANCE S. ARASHIRO
LICENSED PROFESSIONAL ENGINEER
No. 6998-C
HAWAI'I, U.S.A.

THIS WORK WAS PREPARED BY ME OR UNDER MY SUPERVISION AND CONSTRUCTION OF THIS PROJECT WILL BE UNDER MY OBSERVATION AS DEFINED IN HAR TITLE 16, CHAPTER 115, RULES OF THE BOARD OF PROFESSIONAL ENGINEERS, ARCHITECTS AND SURVEYORS, STATE OF HAWAII

APRIL 30, 2022
LIC. EXP. DATE

STATE OF HAWAII
DEPARTMENT OF TRANSPORTATION
HIGHWAYS DIVISION

CCTV SITE PLAN

Freeway Management System, Phase 3, Unit 1
Federal Aid Project No. NH-0300(152)

Scale: As Shown
Date: June 25, 2021

SHEET No. C-1 OF 5 SHEETS

ORIGINAL PLAN	SURVEY PLOTTED BY	DATE
	DRAWN BY	
NOTE BOOK	TRACED BY	
	DESIGNED BY	
No.	QUANTITIES BY	
	CHECKED BY	

FN:\AFA-HNL-ENG2020\PROJECTS\OTA\18-201 FMS PHASE 3_UNIT 1\DWG\C-1 CCTV SITE PLAN.DWG Aug 04, 2021-10:13 AM