FED. ROAD DIST. NO.	STATE	FEDERAL AID PROJ. NO.	FISCAL YEAR	SHEET NO.	TOTAL SHEETS
HAWAII	HAW.	CMAQ-0300(99)	2004	16	180

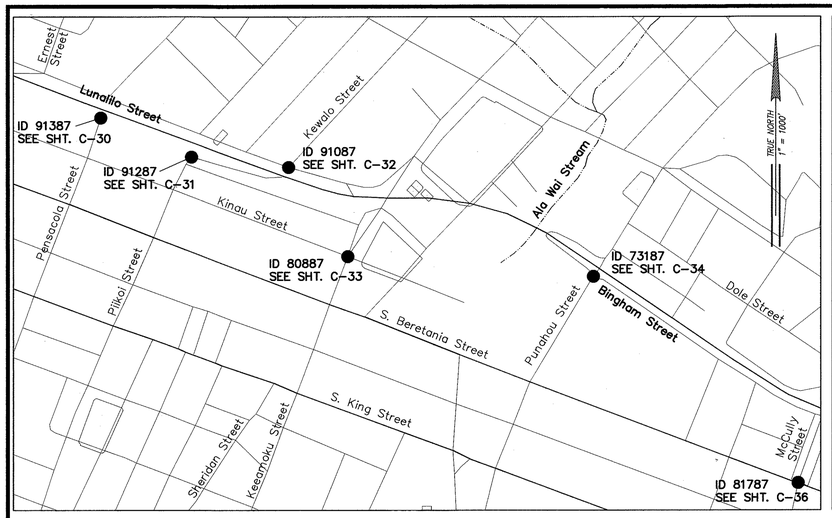

LUNALILO ST. / KEEAUMOKU ST. / BINGHAM ST. / MCCULLYST. - 1

SCALE: 1" = 1000'

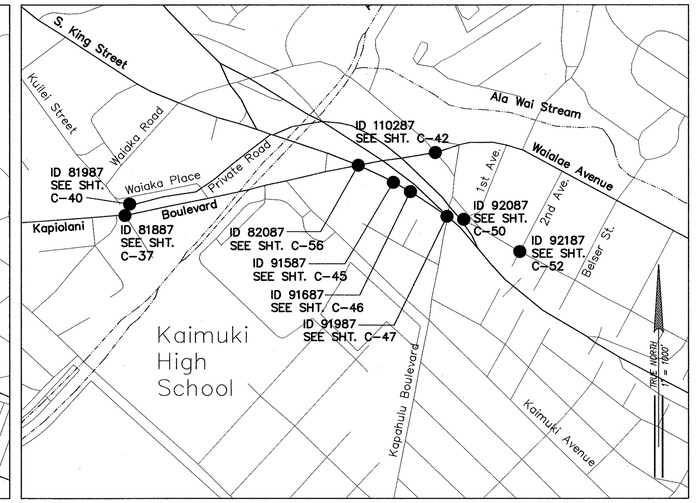

WAIAKA RD. / KAPAHULU AVE. / HARDING AVE. / WAIALAE AVE. - 2

SCALE: 1" = 1000'

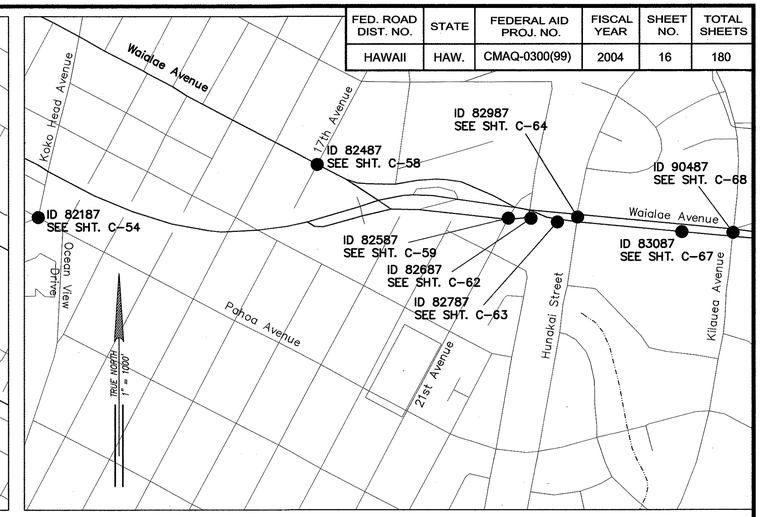

KOKO HEAD AVE. / WAIALAE AVE. - 3

SCALE: 1" = 1000'

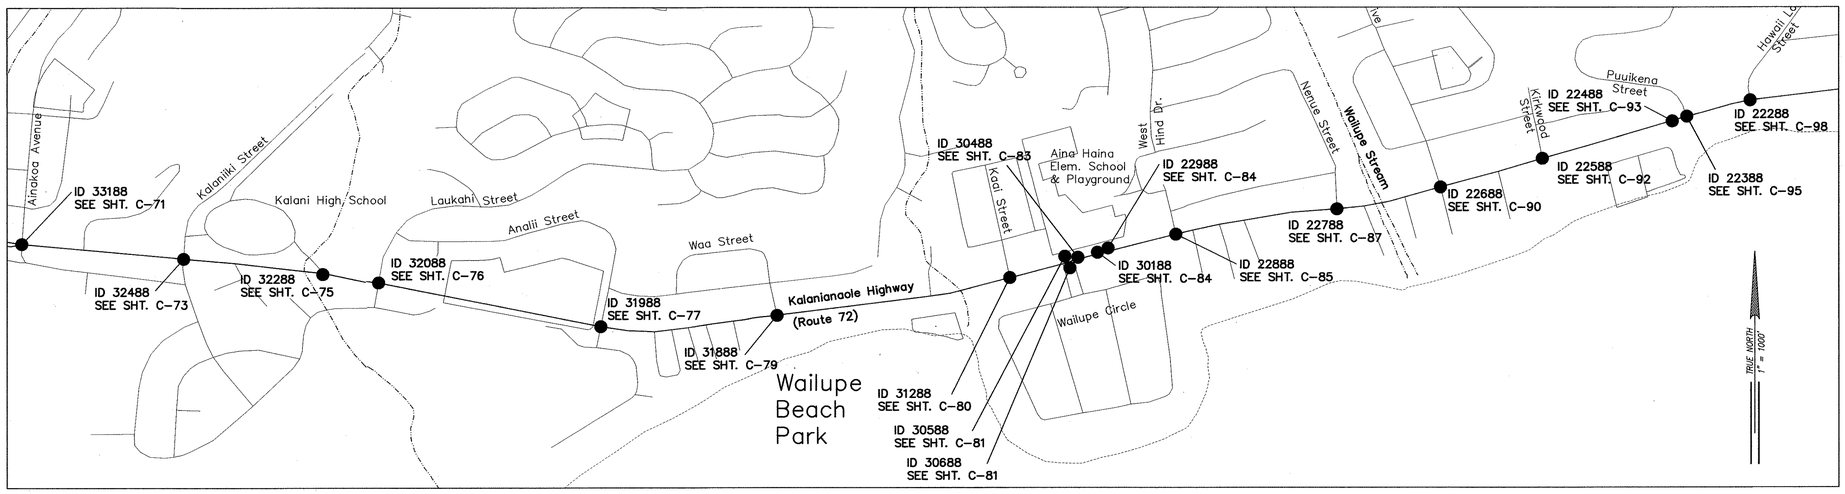

KALANIANAOLE HWY. - 4

SCALE: 1" = 1000'

ORIGINAL PLAN	SURVEY PLOTTED BY	DATE
	DRAWN BY	" " " "
NOTE BOOK	TRACED BY	
	DESIGNED BY	
	QUANTITIES BY	
No.	CHECKED BY	

EARTH TECH

A Tyco Infrastructure Services Company

841 Bishop Street, Suite 500
Honolulu, HI 96813

ARDALAN R. NIKOU
LICENSED PROFESSIONAL ENGINEER
No. 6198-C
HAWAII, U.S.A.

EXPIRATION DATE OF THE LICENSE 4/30/2006
THIS WORK WAS PREPARED BY ME OR UNDER MY SUPERVISION.

STATE OF HAWAII
DEPARTMENT OF TRANSPORTATION
HIGHWAYS DIVISION

LOCATION MAP – 1

Pedestrian Facilities & ADA Compliance at Various Locations on Oahu, Unit 8
Fed. Aid Proj. No. CMAQ-0300(99)

Scale: As Noted Date: August 2004

SHEET No. C-15 OF 139 SHEETS

FED. ROAD DIST. NO.	STATE	FEDERAL AID PROJ. NO.	FISCAL YEAR	SHEET NO.	TOTAL SHEETS
HAWAII	HAW.	CMAQ-0300(99)	2004	17	180

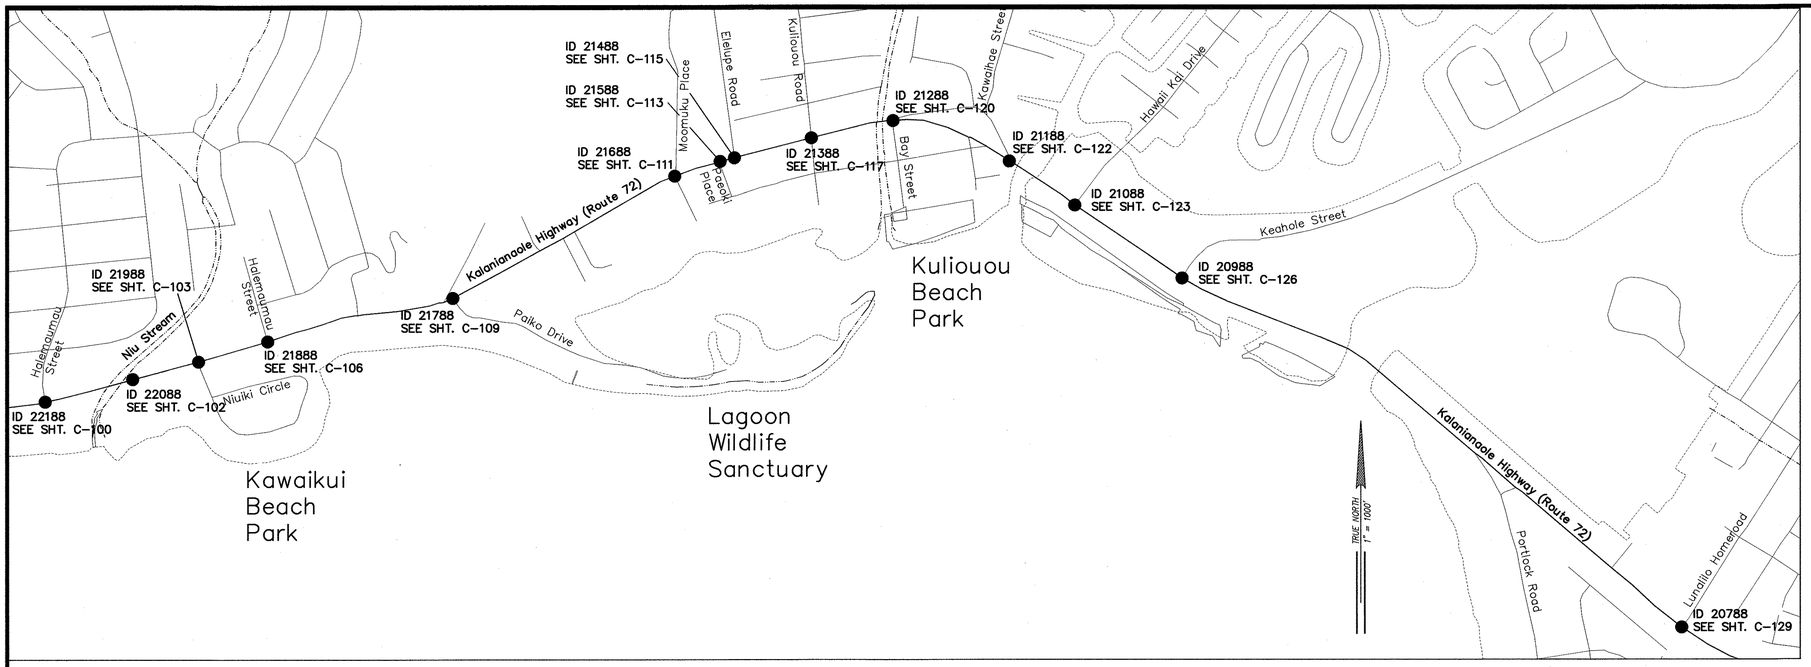

KALANIANAOLE HWY. - 1

SCALE: 1" = 1000'

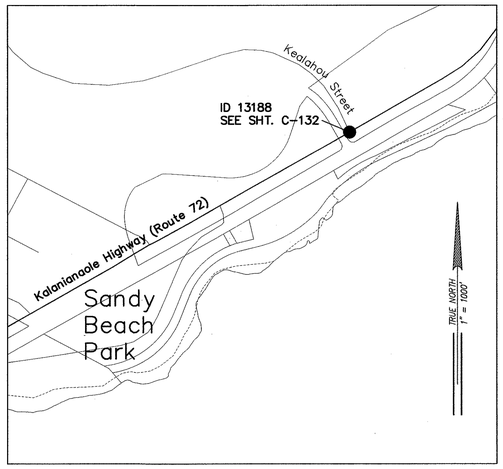

KALANIANAOLE HWY. - 2

SCALE: 1" = 1000'

ORIGINAL PLAN	SURVEY PLOTTED BY	DATE
	DRAWN BY	"
	TRACED BY	"
	DESIGNED BY	"
NOTE BOOK	QUANTITIES BY	"
No.	CHECKED BY	"

EARTH TECH

A Tyco Infrastructure Services Company

841 Bishop Street, Suite 500
Honolulu, HI 96813

ARDALAN R. NIKOU
LICENSED PROFESSIONAL ENGINEER
No. 6198-C
HAWAII, U.S.A.

EXPIRATION DATE OF THE LICENSE 4/30/2006
THIS WORK WAS PREPARED BY ME OR UNDER MY SUPERVISION.

STATE OF HAWAII
DEPARTMENT OF TRANSPORTATION
HIGHWAYS DIVISION

LOCATION MAP - 2

Pedestrian Facilities & ADA Compliance at Various Locations on Oahu, Unit 8
Fed. Aid Proj. No. CMAQ-0300(99)

Scale: As Noted Date: August 2004