FED. ROAD DIST. NO.	STATE	PROJ. NO.	FISCAL YEAR	SHEET NO.	TOTAL SHEETS
HAWAII	HAW.	HWY-0-04-07M	2007	15	57

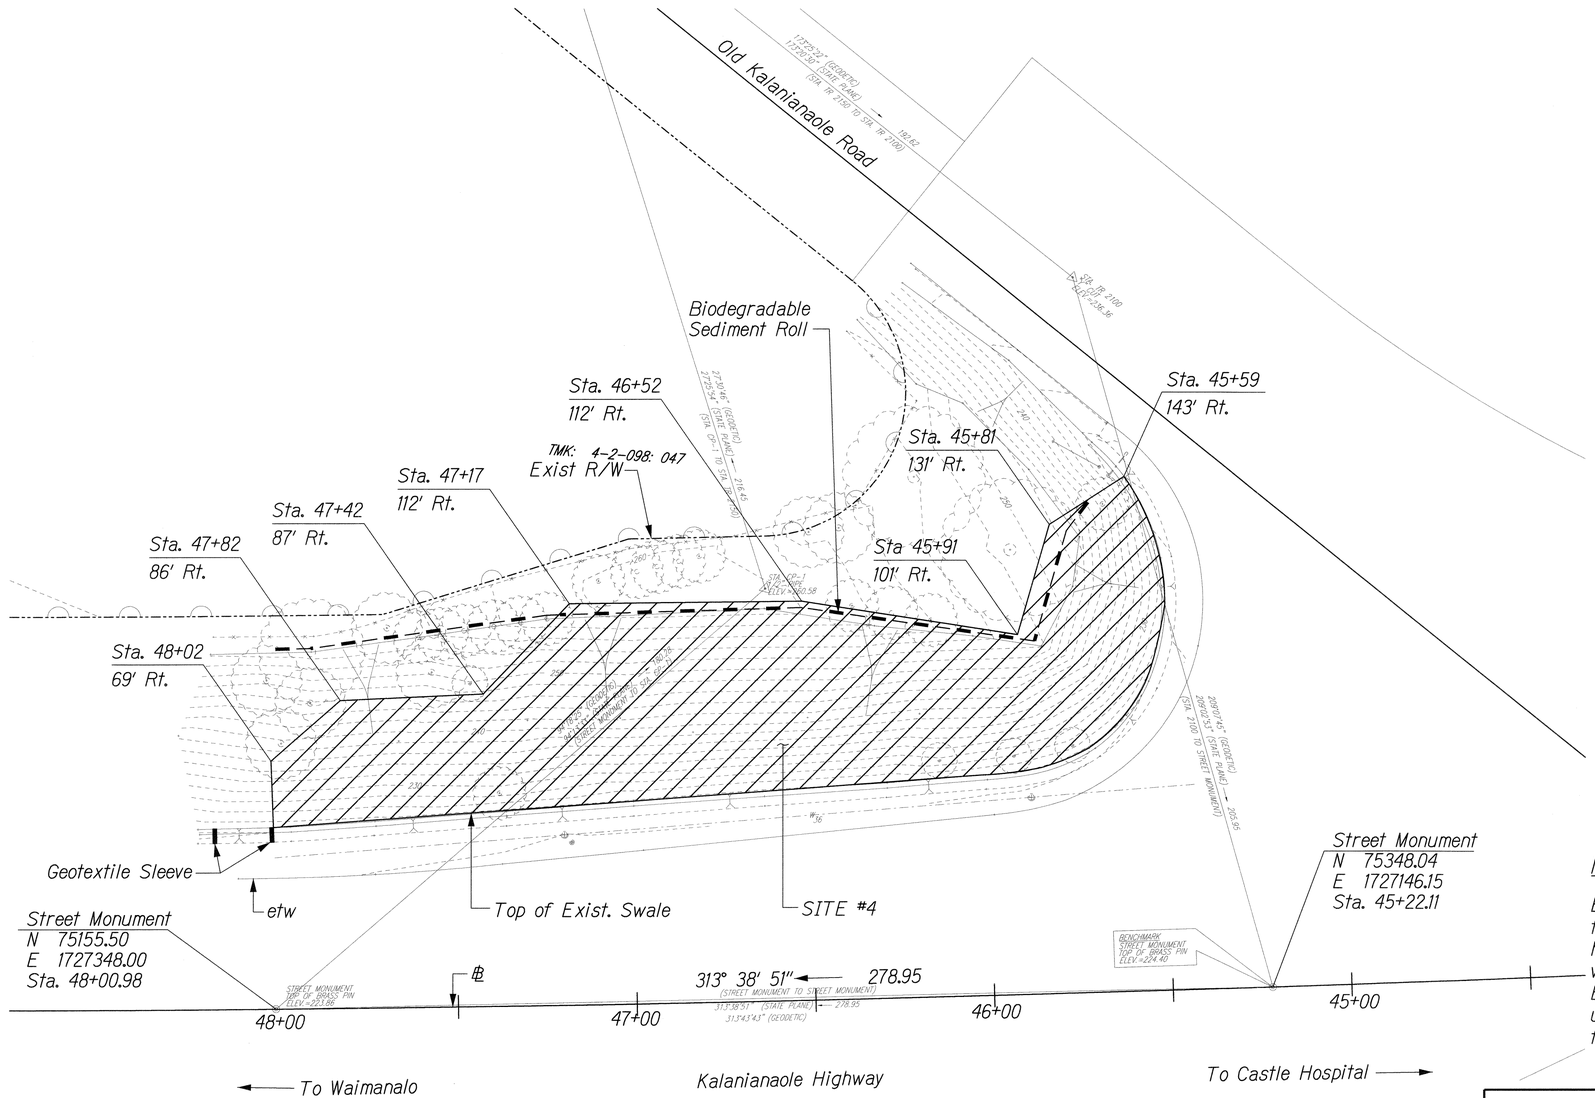

LEGEND:

- Hydraulic Blanket Mixture
- Geotextile Sleeve See Detail on Sht. N-4
- Biodegradable Sediment Roll

NOTE:

Existing vegetation coverage may vary at time of construction. Contractor shall apply hydraulic blanket mixture on areas with no vegetation or as directed by the Engineer. Existing trees and vegetation shall remain unless otherwise directed by the Engineer for removal.

REDUCED PLAN
(HALF SIZE)
0 1 2 3
3 INCHES OF ORIGINAL PLAN

RANDALL M. URASAKI
LICENSED PROFESSIONAL ENGINEER
No. 7269-C
HAWAII, U.S.A.

THIS WORK WAS PREPARED BY ME OR UNDER MY SUPERVISION.

SIGNATURE — EXPIRATION DATE OF THE LICENSE 4-30-08

STATE OF HAWAII
DEPARTMENT OF TRANSPORTATION
HIGHWAYS DIVISION

EROSION CONTROL PLAN
KALANIANAOLE HWY. - SITE #4

SLOPE MAINTENANCE FOR EROSION CONTROL AT VARIOUS SITES ON OAHU, PHASE 2
Project No. HWY-0-04-07M

Scale: 1"=20' Date: April 2007

SHEET No. E-4 OF 21 SHEETS

ORIGINAL PLAN	SURVEY PLOTTED BY	DATE
	PLATS BY	
	PLANS BY	
NOTE BOOK	DESIGNED BY	
	QUANTITIES BY	
No.	CHECKED BY	

J:/SSWMP - PSE2 10 SITES/EC/20EC SITE 4.dgn