FED. ROAD DIST. NO.	STATE	PROJ. NO.	FISCAL YEAR	SHEET NO.	TOTAL SHEETS
HAWAII	HAW.	HWY-O-05-07M	2007	1	24

INDEX TO DRAWINGS	
SHEET NO.	DESCRIPTION
1	TITLE SHEET
2	STANDARD PLANS SUMMARY
3	GENERAL NOTES AND LEGEND
4 – 5	WATER POLLUTION AND EROSION CONTROL NOTES
6 – 9	TYPICAL SECTIONS
10 – 16	ROADWAY PLANS
17	PAVEMENT MARKING LEGEND, DETAILS AND NOTES
18 – 24	PAVEMENT MARKING AND STRIPING PLAN

STATE OF HAWAII

DEPARTMENT OF TRANSPORTATION

HIGHWAYS DIVISION

HONOLULU, HAWAII

PLANS FOR

PAVEMENT PREVENTIVE MAINTENANCE

AT KAMEHAMEHA HIGHWAY
H-2 OVERPASS TO KARSTEN THOT BRIDGE
AND WHITMORE AVENUE
KAMEHAMEHA HIGHWAY TO MILITARY GATE
PROJECT NO. HWY-O-05-07M

DISTRICT OF WAHIAWA
ISLAND OF OAHU

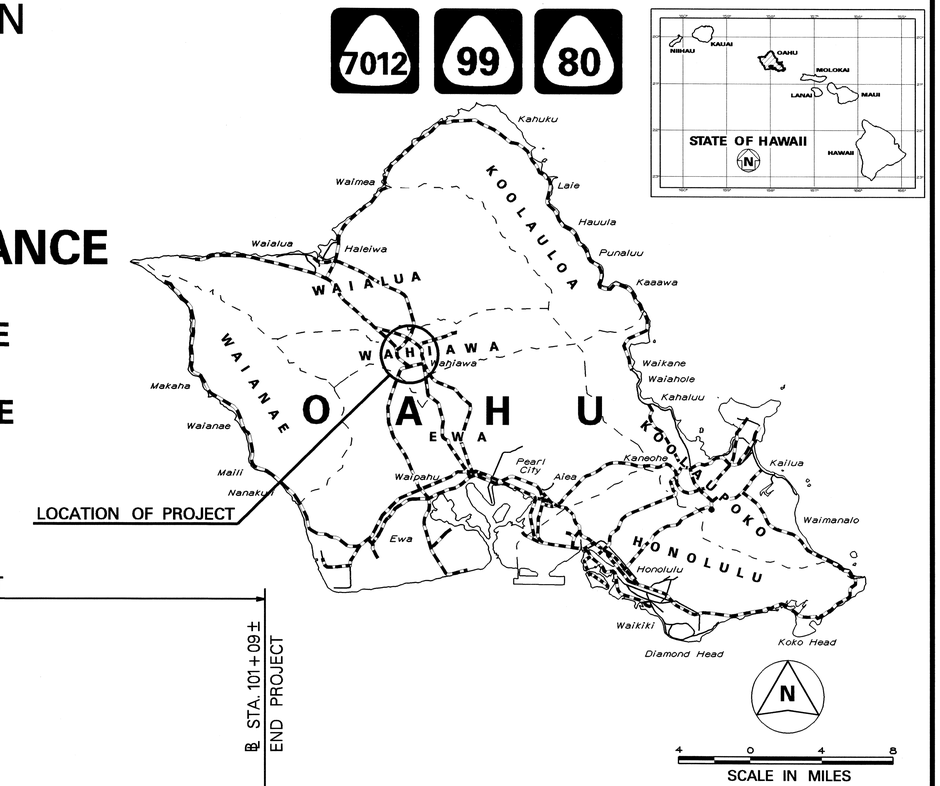

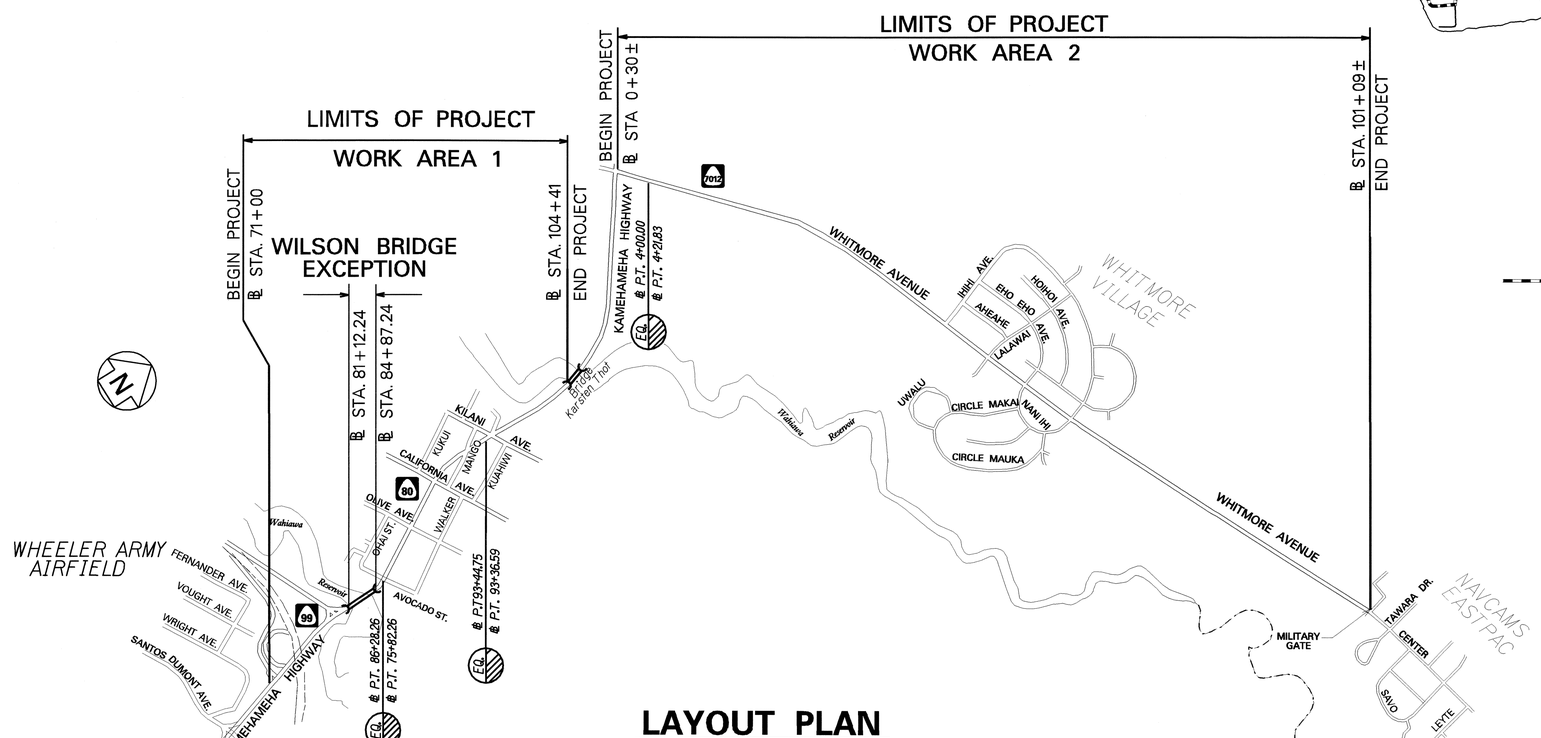

LAYOUT PLAN

LENGTH OF PROJECT.....2.66 MILES

5 0 5 10 15

SCALE IN HUNDRED FEET

FEDERAL AID PROJECTS PREVIOUSLY CONSTRUCTED OR UNDER CONSTRUCTION

Work Area 1
KAMEHAMEHA HIGHWAY
ROUTE 99: MILE POST 9.85 TO MILE POST 9.69
ROUTE 80: MILE POST 0.00 TO MILE POST 0.65

Work Area 2
WHITMORE AVENUE
ROUTE 7012: MILE POST 0.00 TO MILE POST 1.913

REDUCED PLAN
(HALF SIZE)
0 1 2 3
3 INCHES OF ORIGINAL PLAN

DEPARTMENT OF TRANSPORTATION
STATE OF HAWAII

APPROVED:

5/15/07

DIR. OF TRANSPORTATION — DATE

HWY-DD MANAGED BY — 692-7581 PHONE — MAY.2007 DATE