FED. ROAD DIST. NO.	STATE	PROJ. NO.	FISCAL YEAR	SHEET NO.	TOTAL SHEETS
HAWAII	HAW.	HWY-O-06-15M	2015	63	71

Posted speed limit along Kamehameha Highway is 35 mph.

TRUE NORTH
Scale: 1" = 20'-0"

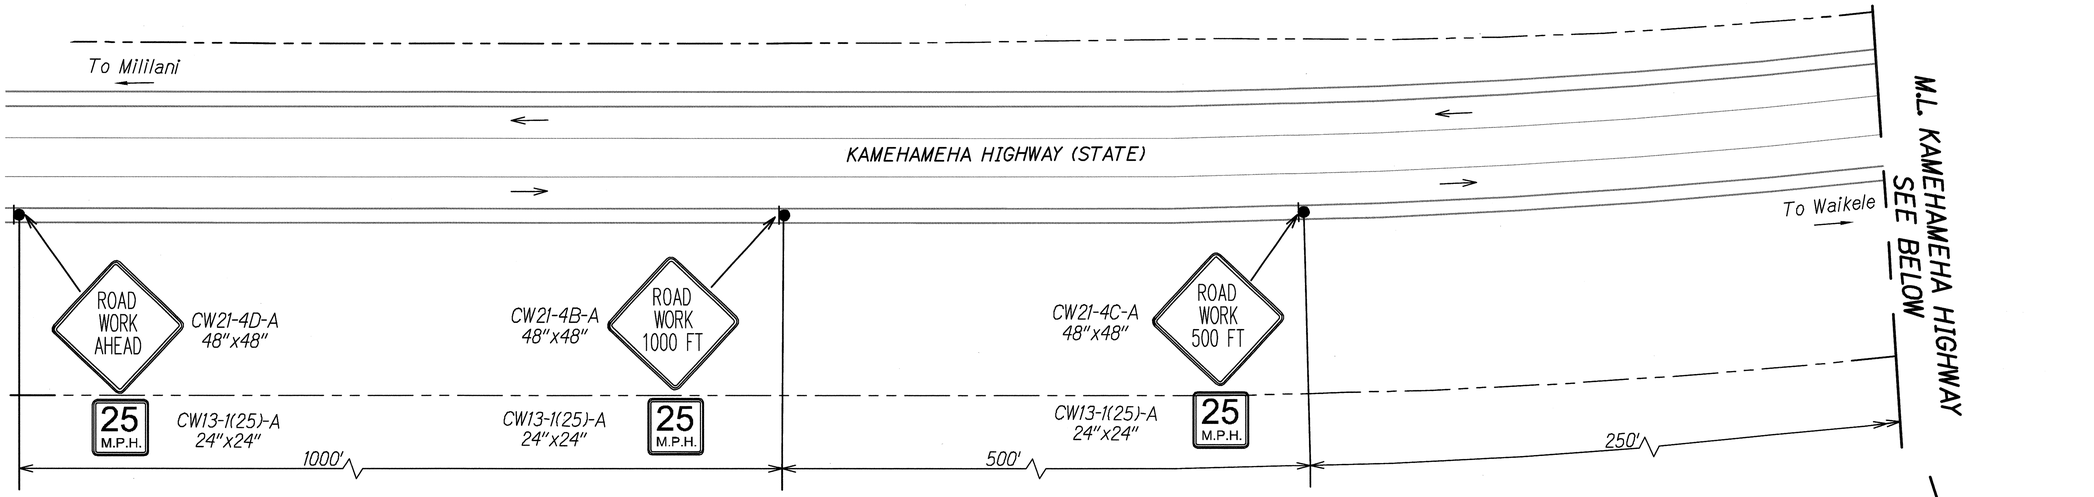

TRUE NORTH
Scale: 1" = 20'-0"

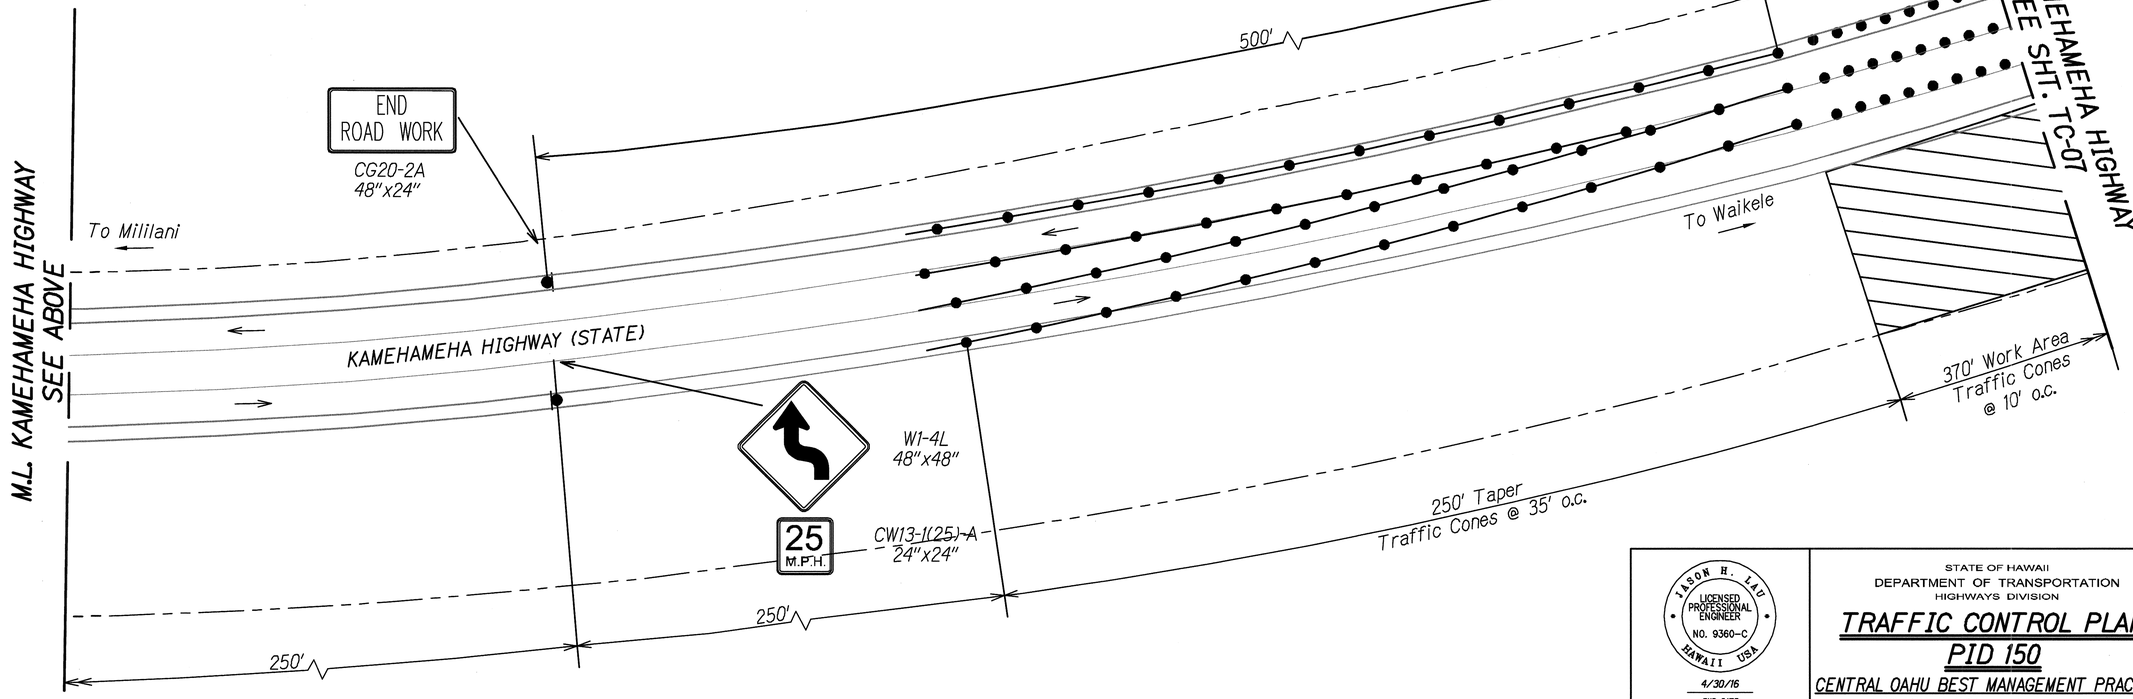

ORIGINAL PLAN	SURVEY PLOTTED BY	DATE
	DRAWN BY	
	TRACED BY	
NOTE BOOK	DESIGNED BY	
	QUANTITIES BY	
No.	CHECKED BY	

TC-XX TC PID 150.DWG 5/1/2015 5:57:54 PM

JASON H. LAU
LICENSED PROFESSIONAL ENGINEER
NO. 9360-C
HAWAII USA

4/30/16
EXP. DATE

This work was prepared by me or under my supervision and construction of this project will be under my observation.

STATE OF HAWAII
DEPARTMENT OF TRANSPORTATION
HIGHWAYS DIVISION

TRAFFIC CONTROL PLAN
PID 150
CENTRAL OAHU BEST MANAGEMENT PRACTICES
ERODED SLOPE REPAIRS, PHASE 2
Project No. HWY-O-06-15M

Scale: 1" = 20'-0" Date: May 2015

SHEET No. TC-06 OF 14 SHEETS

FED. ROAD DIST. NO.	STATE	PROJ. NO.	FISCAL YEAR	SHEET NO.	TOTAL SHEETS
HAWAII	HAW.	HWY-O-06-15M	2015	64	71

Posted speed limit along Kamehameha Highway is 35 mph.

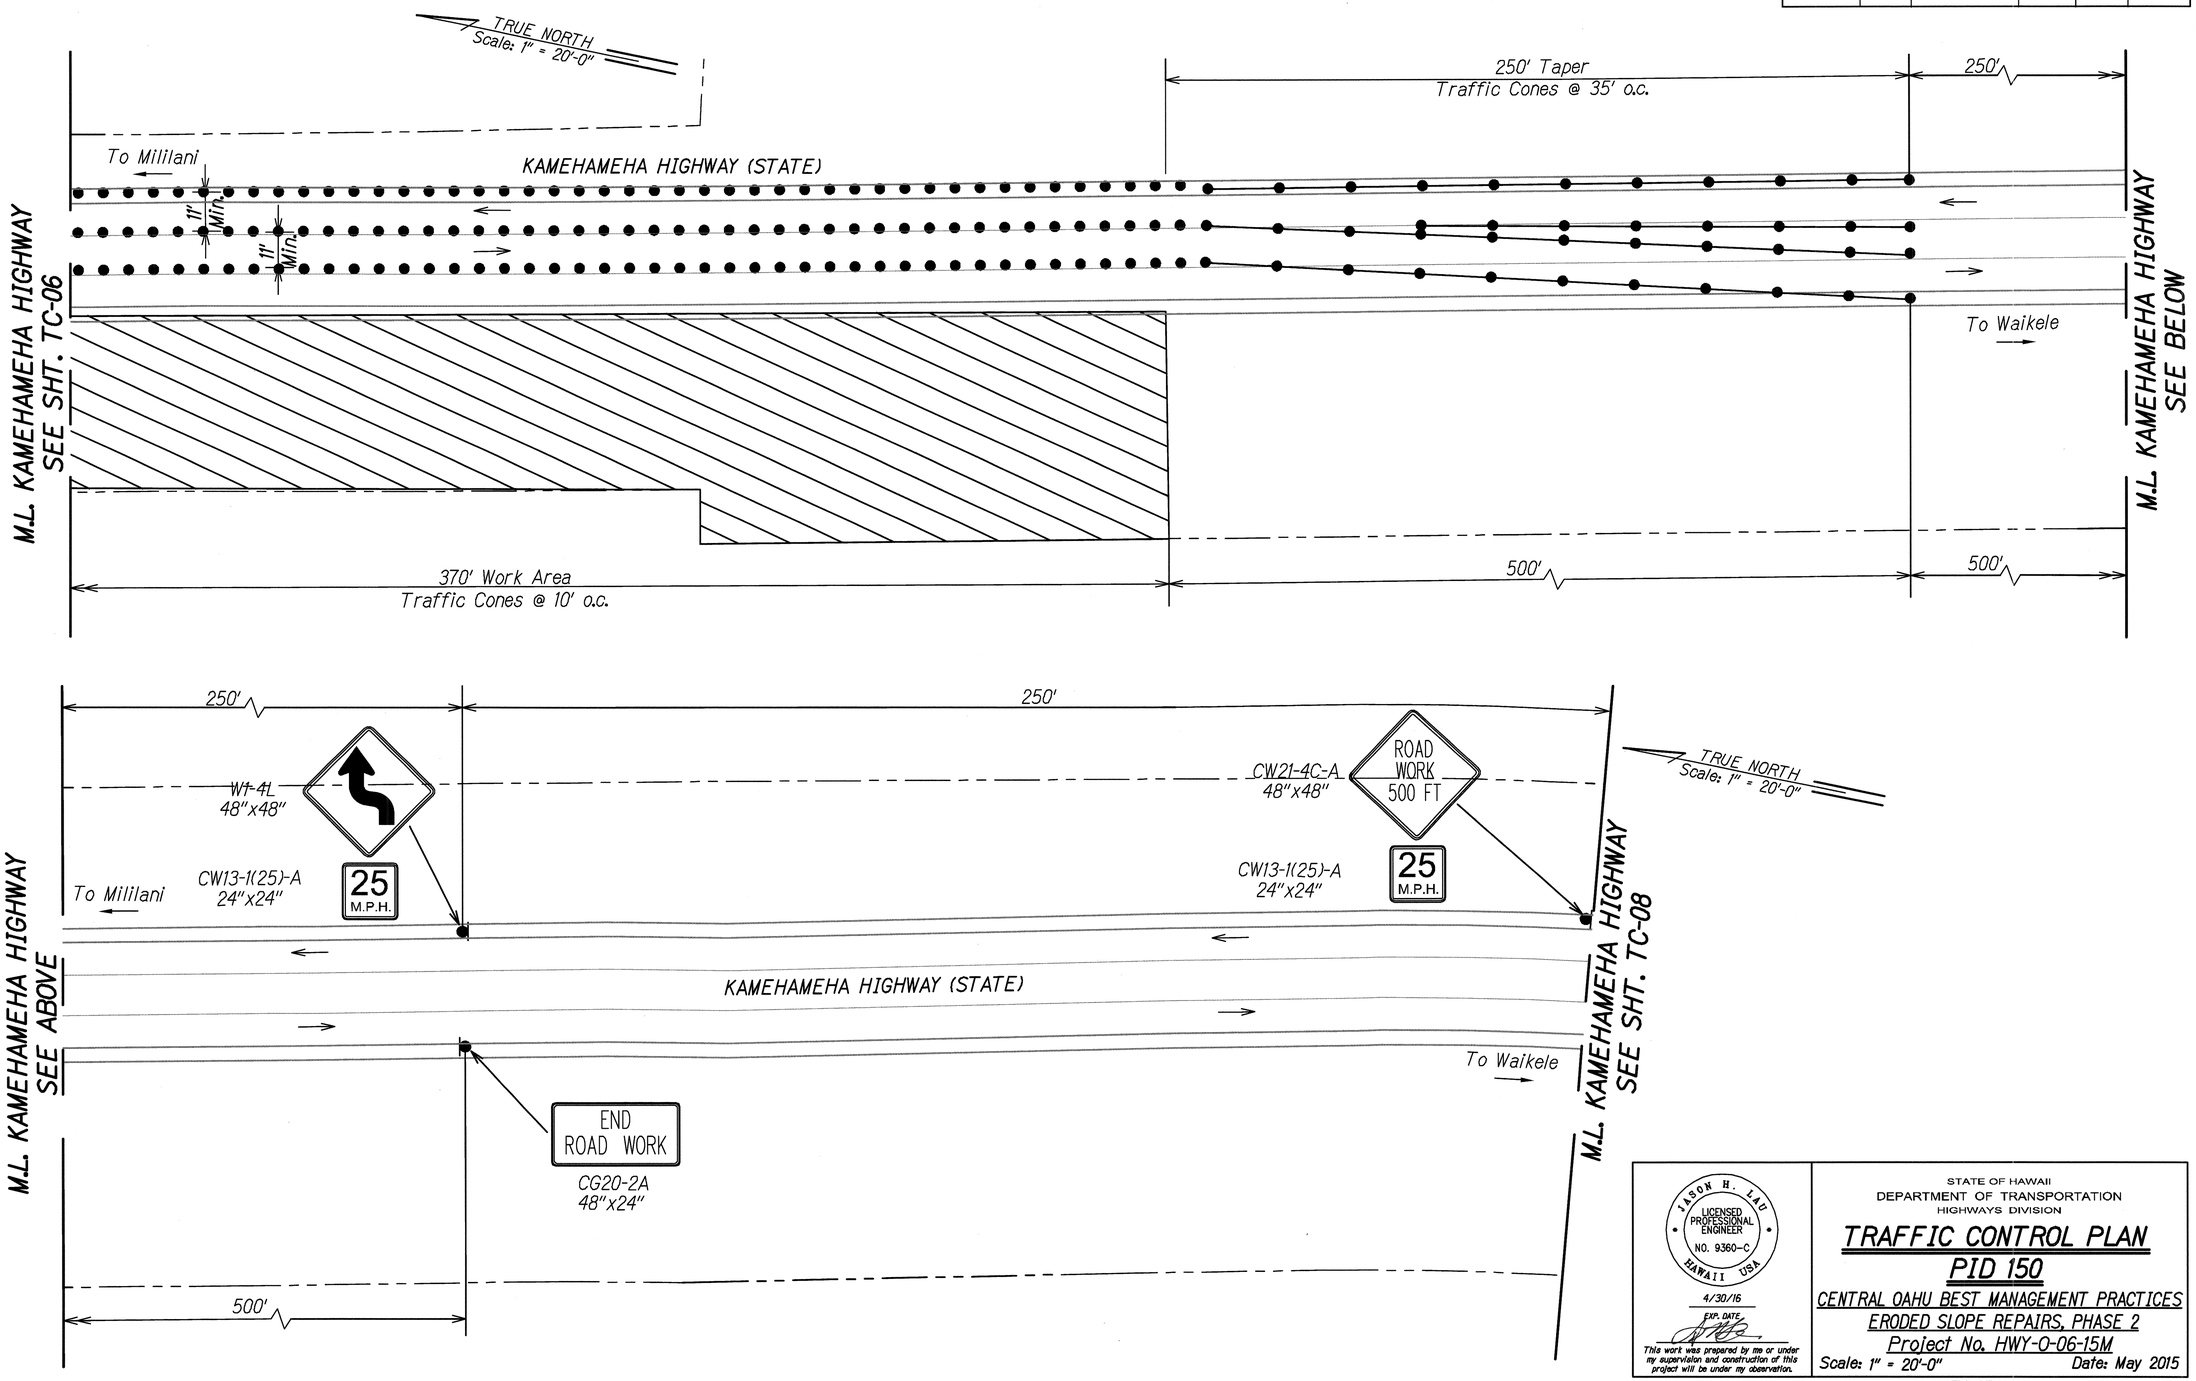

ORIGINAL PLAN
NOTE BOOK
SURVEY PLOTTED BY DATE
DRAWN BY
TRACED BY
DESIGNED BY
QUANTITIES BY
CHECKED BY

TC-XX TC PID 150.DWG 5/1/2015 5:57:34 PM

JASON H. LAU
LICENSED PROFESSIONAL ENGINEER
NO. 9360-C
HAWAII USA
4/30/16
EXP. DATE

This work was prepared by me or under my supervision and construction of this project will be under my observation.

STATE OF HAWAII
DEPARTMENT OF TRANSPORTATION
HIGHWAYS DIVISION

TRAFFIC CONTROL PLAN
PID 150
CENTRAL OAHU BEST MANAGEMENT PRACTICES
ERODED SLOPE REPAIRS, PHASE 2
Project No. HWY-0-06-15M

Scale: 1" = 20'-0" Date: May 2015

SHEET No. TC-07 OF 14 SHEETS

FED. ROAD DIST. NO.	STATE	PROJ. NO.	FISCAL YEAR	SHEET NO.	TOTAL SHEETS
HAWAII	HAW.	HWY-0-06-15M	2015	65	71

TRUE NORTH
Scale: 1" = 20'-0"

Posted speed limit along Kamehameha Highway is 35 mph.

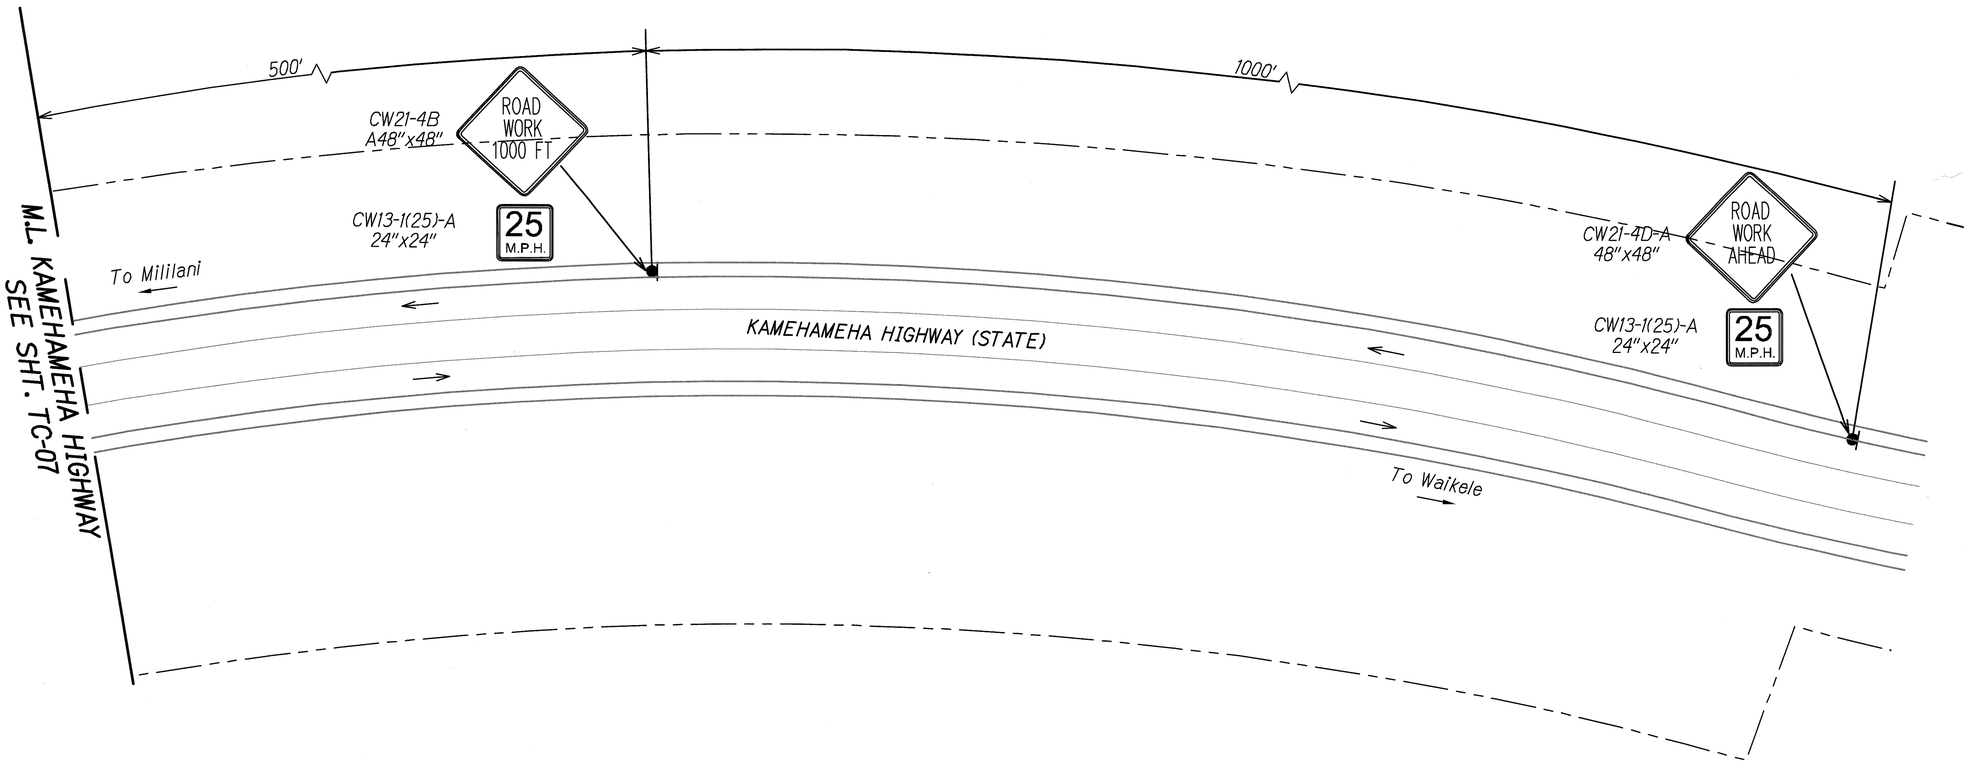

ORIGINAL PLAN
NOTE BOOK
SURVEY PLOTTED BY ____ DATE ____
DRAWN BY ____
TRACED BY ____
DESIGNED BY ____
QUANTITIES BY ____
CHECKED BY ____

TC-XX TC PID 150.DWG 5/1/2015 5:57:34 PM

JASON H. LAU
LICENSED PROFESSIONAL ENGINEER
NO. 9360-C
HAWAII USA
4/30/16
EXP. DATE

This work was prepared by me or under my supervision and construction of this project will be under my observation.

STATE OF HAWAII
DEPARTMENT OF TRANSPORTATION
HIGHWAYS DIVISION

TRAFFIC CONTROL PLAN
PID 150
CENTRAL OAHU BEST MANAGEMENT PRACTICES
ERODED SLOPE REPAIRS, PHASE 2
Project No. HWY-0-06-15M

Scale: 1" = 20'-0" Date: May 2015

SHEET No. TC-08 OF 14 SHEETS

FED. ROAD DIST. NO.	STATE	PROJ. NO.	FISCAL YEAR	SHEET NO.	TOTAL SHEETS
HAWAII	HAW.	HWY-O-06-15M	2015	66	71

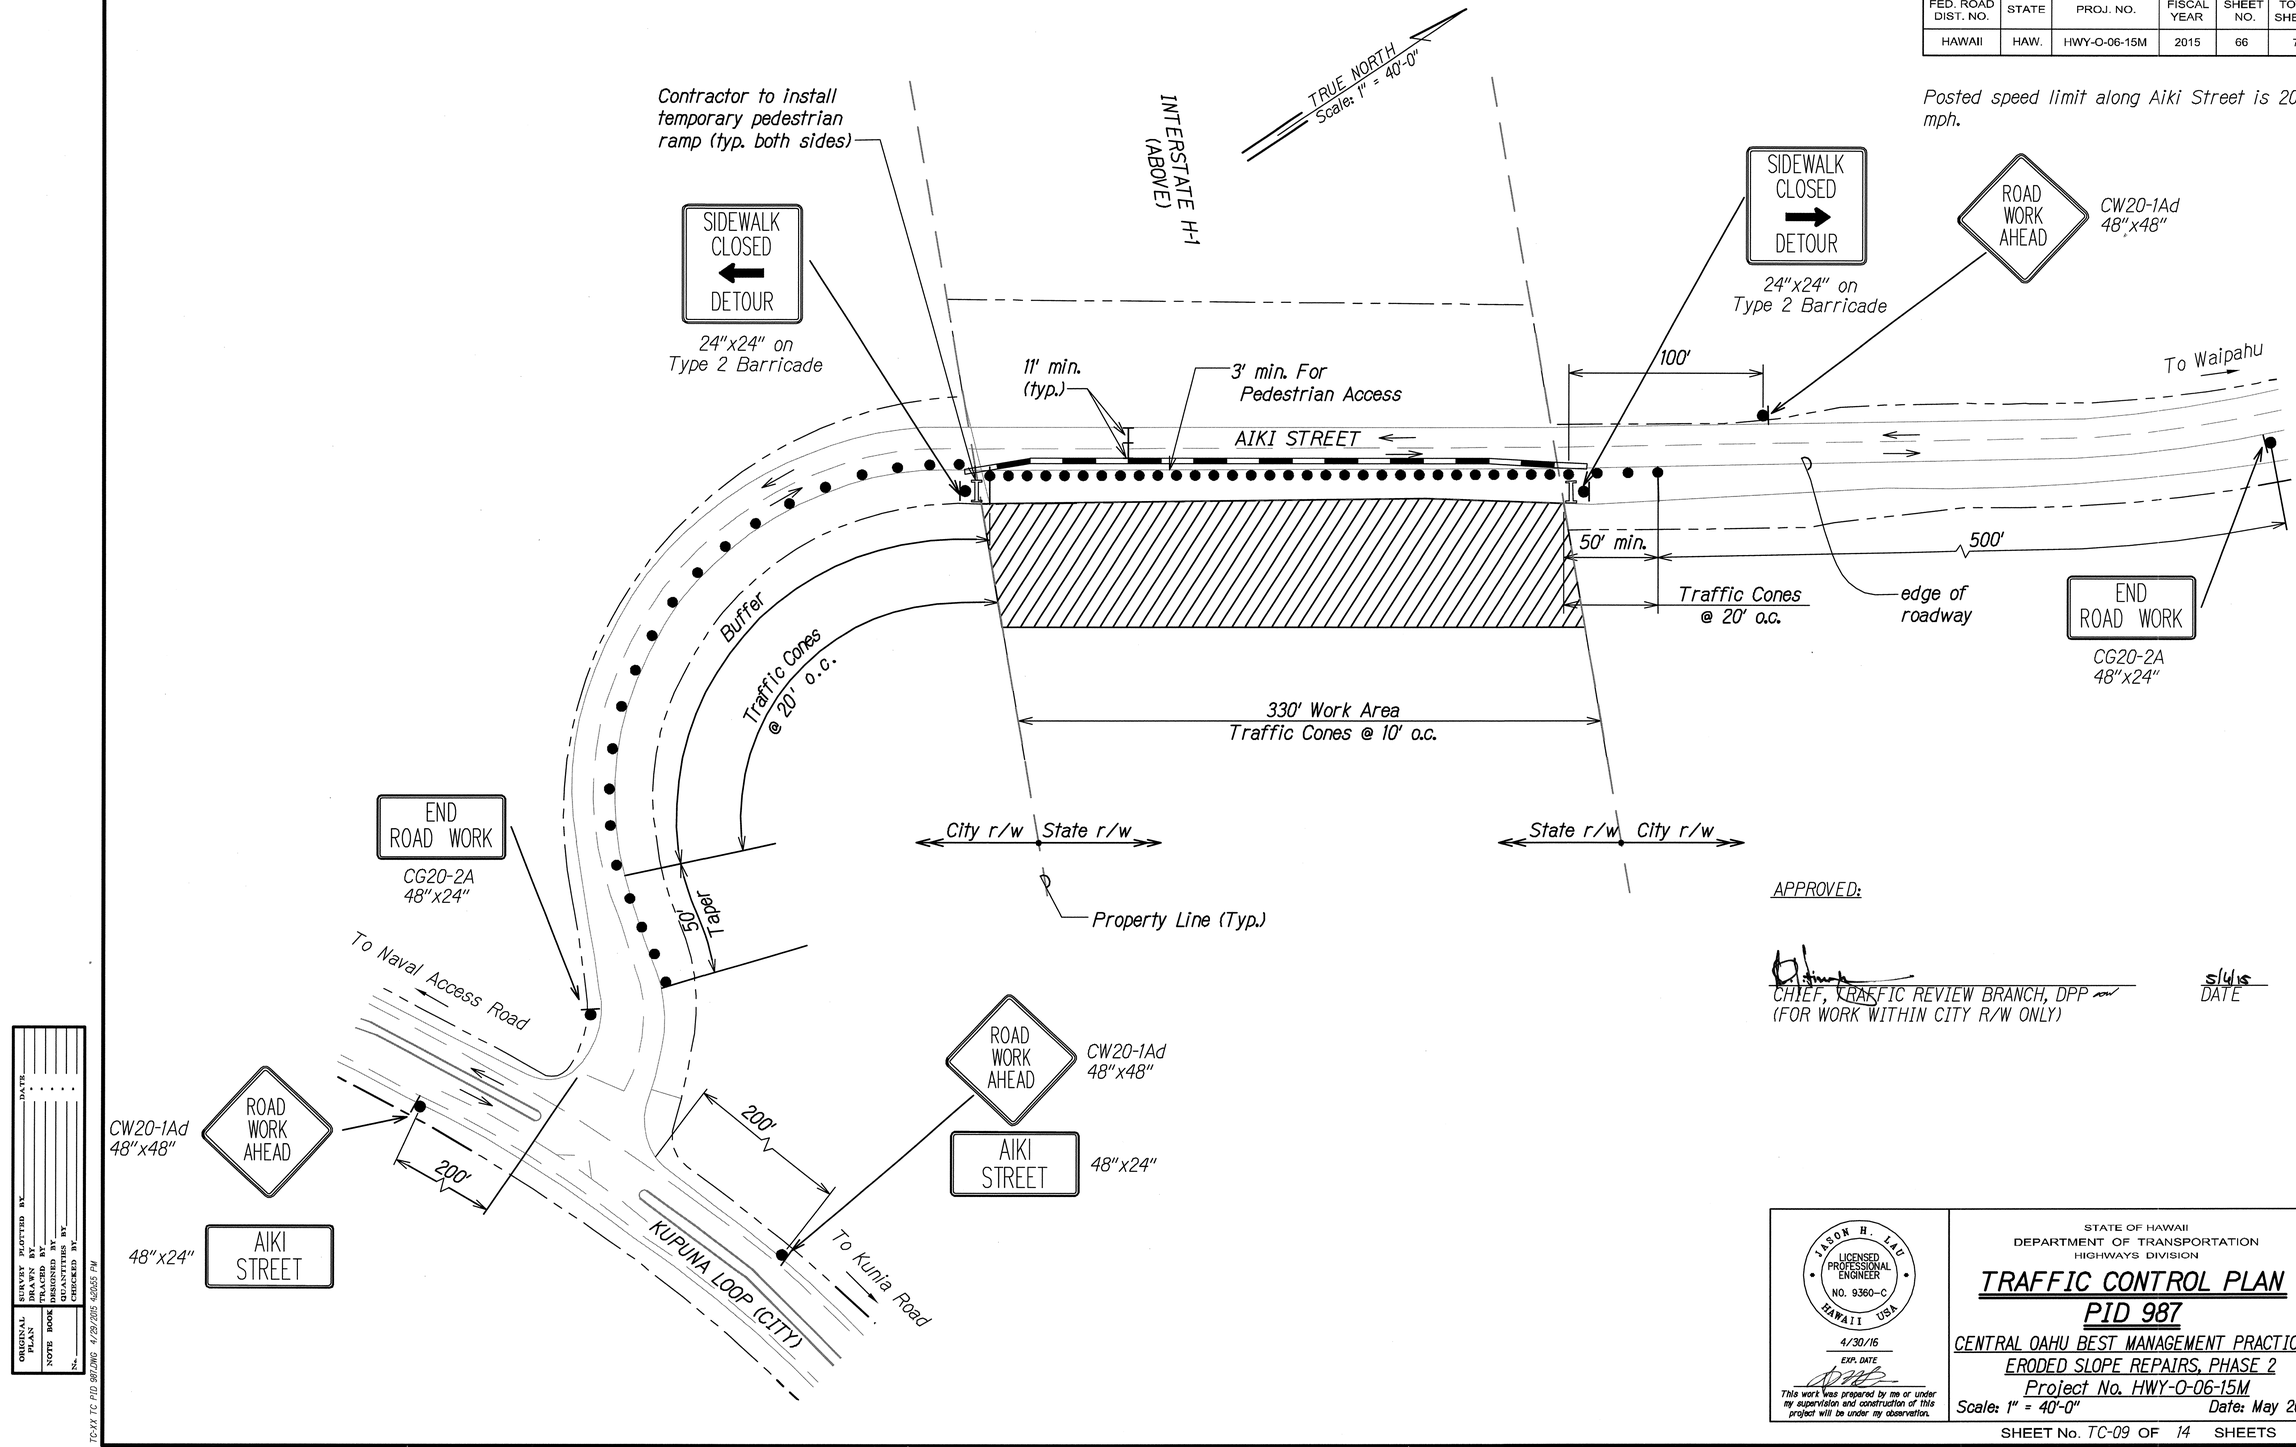

APPROVED:

CHIEF, TRAFFIC REVIEW BRANCH, DPP
(FOR WORK WITHIN CITY R/W ONLY)

5/4/15
DATE

ORIGINAL PLAN | SURVEY PLOTTED BY | DRAWN BY | TRACED BY | DESIGNED BY | QUANTITIES BY | CHECKED BY | DATE

TC-KX TC PID 987.DWG 4/29/2015 4:20:55 PM

JASON H. LAU
LICENSED PROFESSIONAL ENGINEER
NO. 9360-C
HAWAII USA

4/30/16
EXP. DATE

This work was prepared by me or under my supervision and construction of this project will be under my observation.

STATE OF HAWAII
DEPARTMENT OF TRANSPORTATION
HIGHWAYS DIVISION

TRAFFIC CONTROL PLAN
PID 987

CENTRAL OAHU BEST MANAGEMENT PRACTICES
ERODED SLOPE REPAIRS, PHASE 2
Project No. HWY-O-06-15M

Scale: 1" = 40'-0" Date: May 2015

SHEET No. TC-09 OF 14 SHEETS

FED. ROAD DIST. NO.	STATE	PROJ. NO.	FISCAL YEAR	SHEET NO.	TOTAL SHEETS
HAWAII	HAW.	HWY-O-06-15M	2015	67	71

Posted speed limit along Aiki Street is 20 mph.

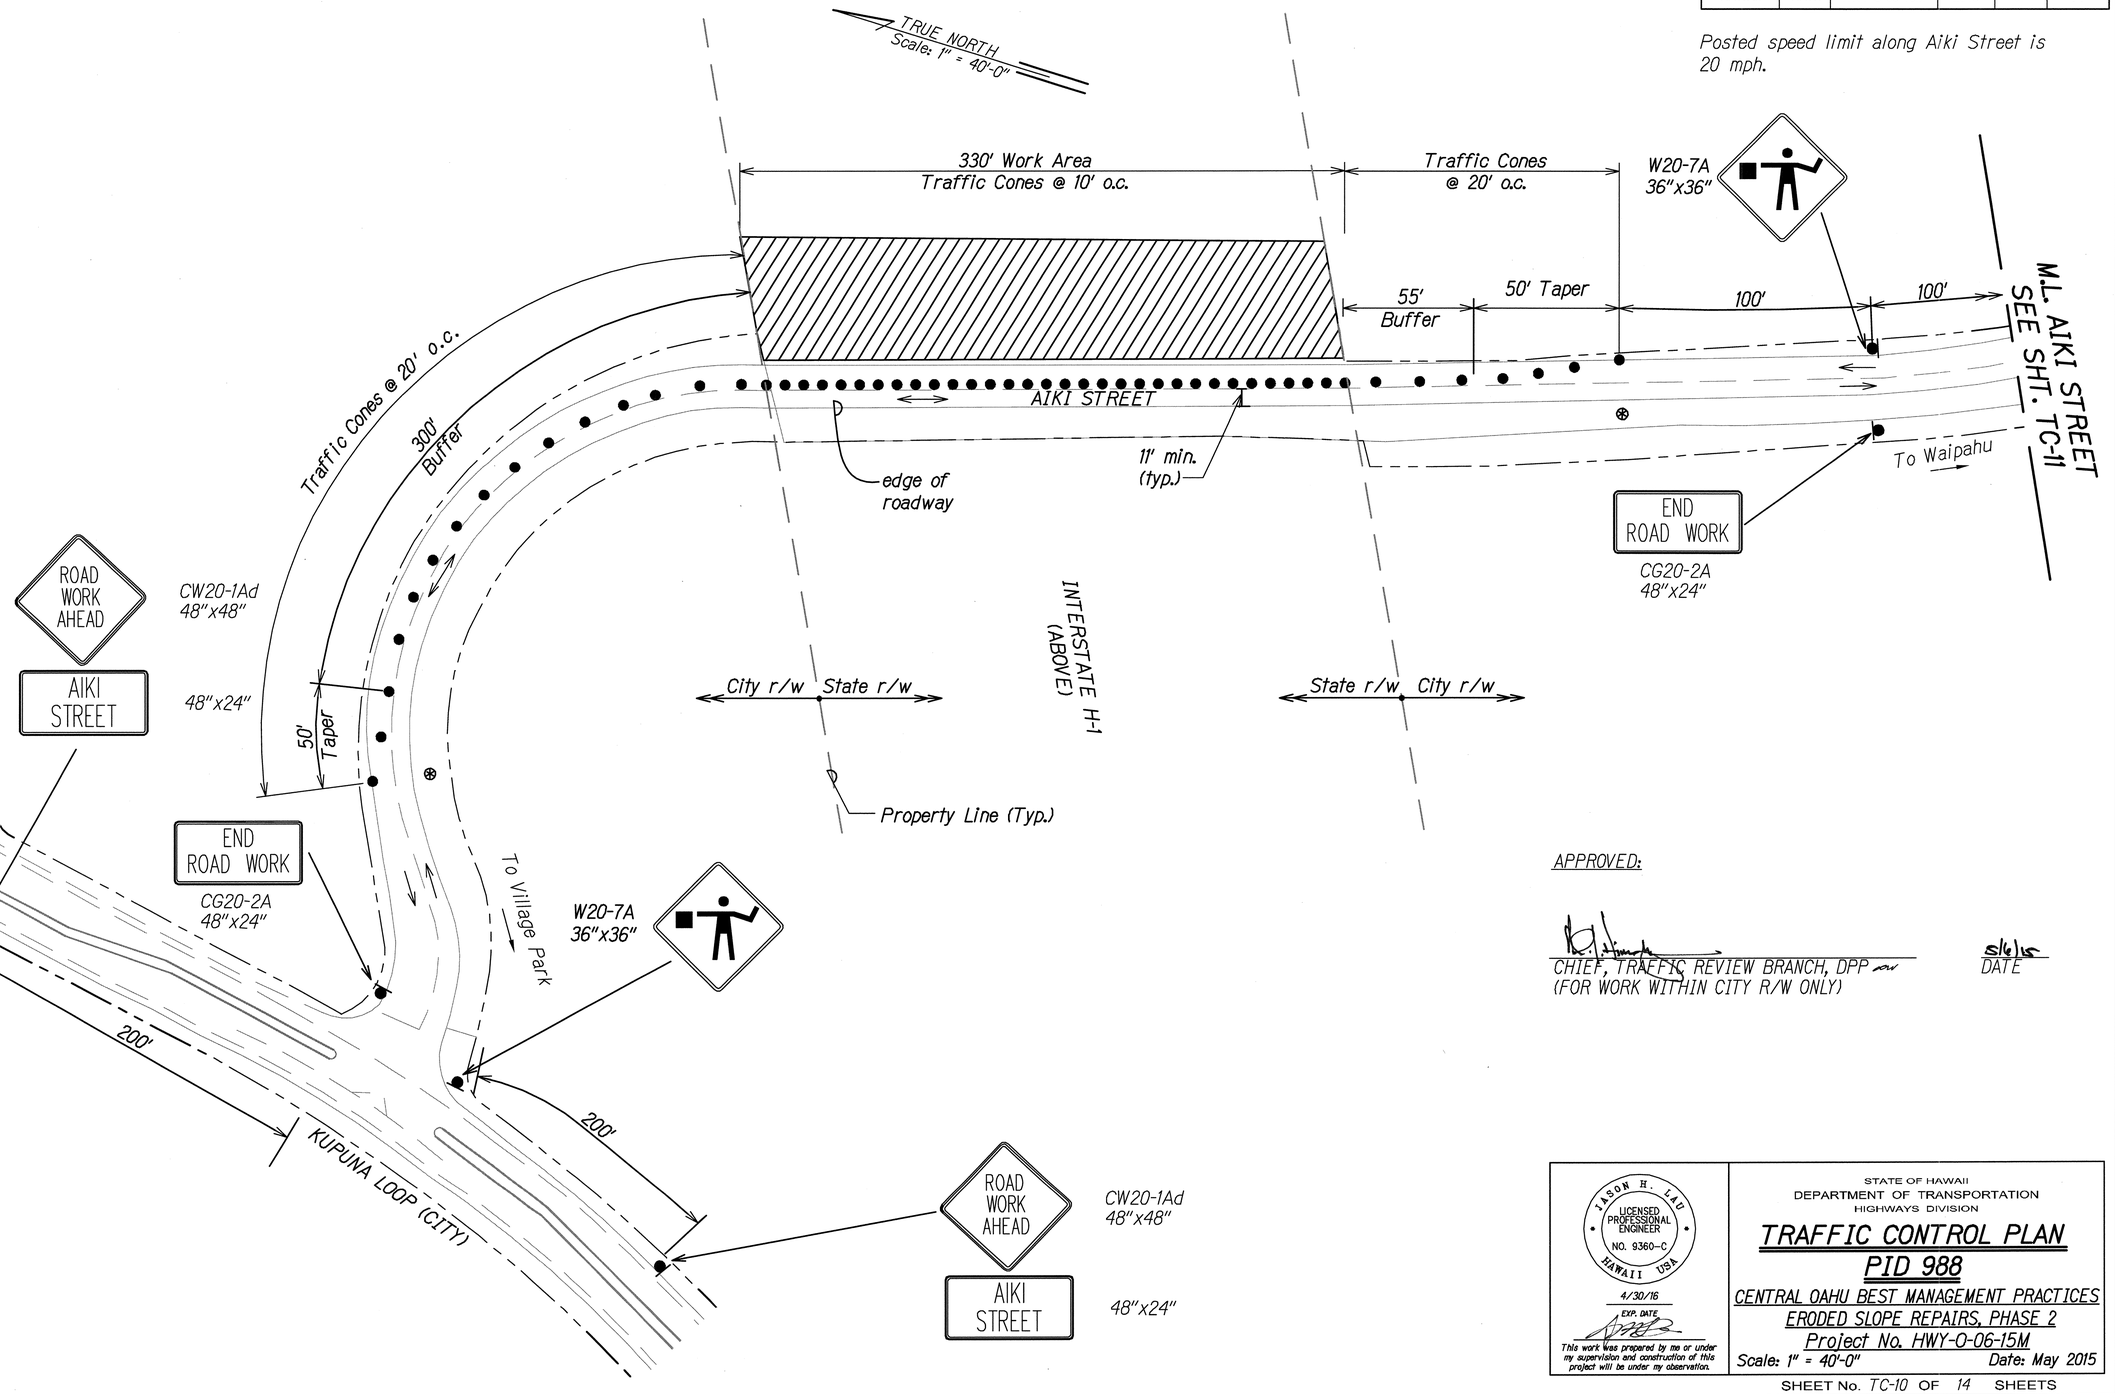

APPROVED:

CHIEF, TRAFFIC REVIEW BRANCH, DPP
(FOR WORK WITHIN CITY R/W ONLY)

5/6/16
DATE

ORIGINAL PLAN
SURVEY PLOTTED BY
DRAWN BY
TRACED BY
NOTE BOOK
DESIGNED BY
QUANTITIES BY
CHECKED BY
DATE
No.

TC-XX TC PID 988.DWG 4/29/2025 3:42:24 PM

JASON H. LAU
LICENSED PROFESSIONAL ENGINEER
NO. 9360-C
HAWAII USA
4/30/16
EXP. DATE

This work was prepared by me or under my supervision and construction of this project will be under my observation.

STATE OF HAWAII
DEPARTMENT OF TRANSPORTATION
HIGHWAYS DIVISION

TRAFFIC CONTROL PLAN

PID 988

CENTRAL OAHU BEST MANAGEMENT PRACTICES
ERODED SLOPE REPAIRS, PHASE 2
Project No. HWY-O-06-15M

Scale: 1" = 40'-0" Date: May 2015

SHEET No. TC-10 OF 14 SHEETS

FED. ROAD DIST. NO.	STATE	PROJ. NO.	FISCAL YEAR	SHEET NO.	TOTAL SHEETS
HAWAII	HAW.	HWY-O-06-15M	2015	68	71

Posted speed limit along Aiki Street is 20 mph.

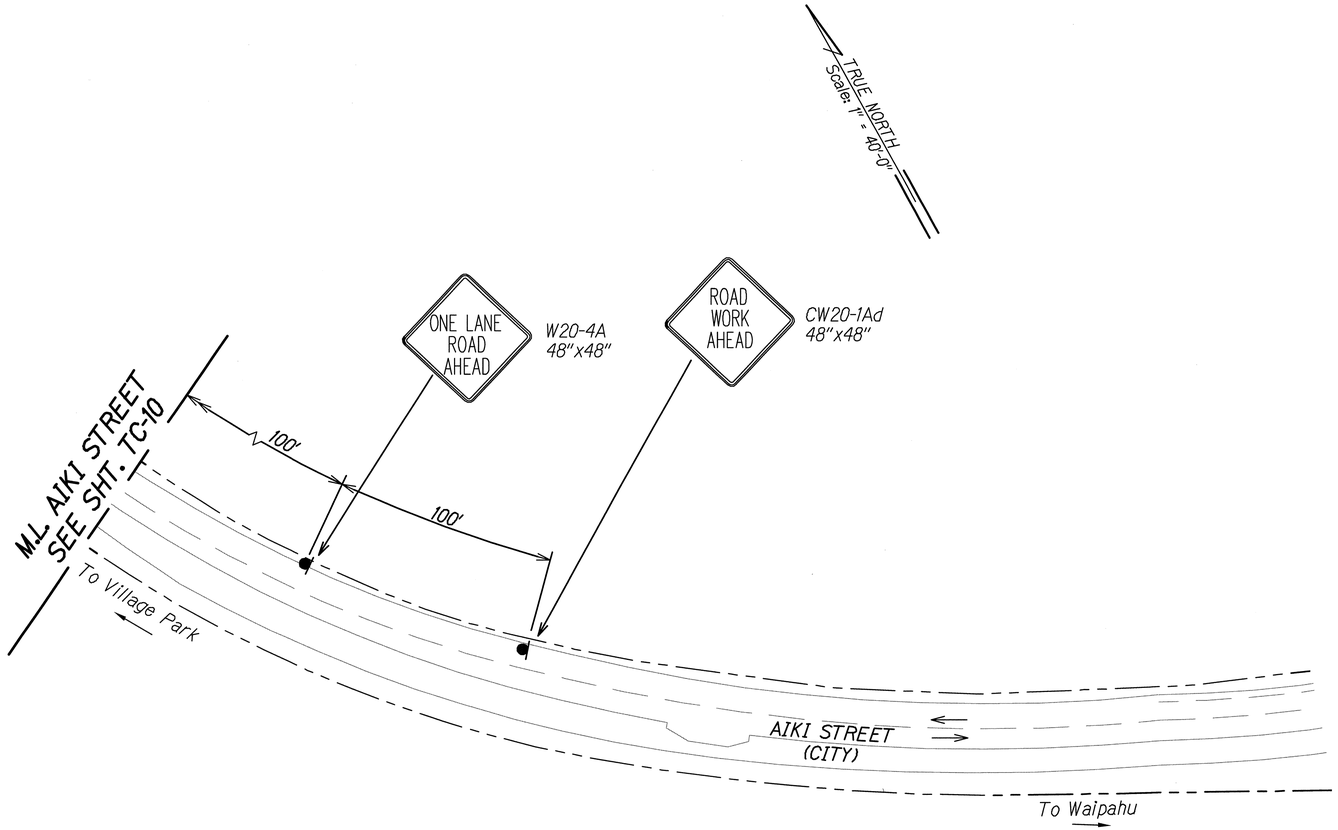

APPROVED:

CHIEF, TRAFFIC REVIEW BRANCH, DPP
(FOR WORK WITHIN CITY R/W ONLY)

5/6/15
DATE

ORIGINAL PLAN
SURVEY PLOTTED BY ____ DATE
DRAWN BY ____
TRACED BY ____
NOTE BOOK DESIGNED BY ____
QUANTITIES BY ____
No. ____ CHECKED BY ____

TC-XX TC PID 988.DWG 4/30/2015 1:48:58 PM

JASON H. LAU
LICENSED PROFESSIONAL ENGINEER
NO. 9360-C
HAWAII USA
4/30/16
EXP. DATE
This work was prepared by me or under my supervision and construction of this project will be under my observation.

STATE OF HAWAII
DEPARTMENT OF TRANSPORTATION
HIGHWAYS DIVISION

TRAFFIC CONTROL PLAN
PID 988
CENTRAL OAHU BEST MANAGEMENT PRACTICES
ERODED SLOPE REPAIRS, PHASE 2
Project No. HWY-O-06-15M
Scale: 1" = 40'-0" Date: May 2015

SHEET No. TC-11 OF 14 SHEETS

FED. ROAD DIST. NO.	STATE	PROJ. NO.	FISCAL YEAR	SHEET NO.	TOTAL SHEETS
HAWAII	HAW.	HWY-O-06-15M	2015	69	71

Posted speed limit along Ka Uka Boulevard is 25 mph.

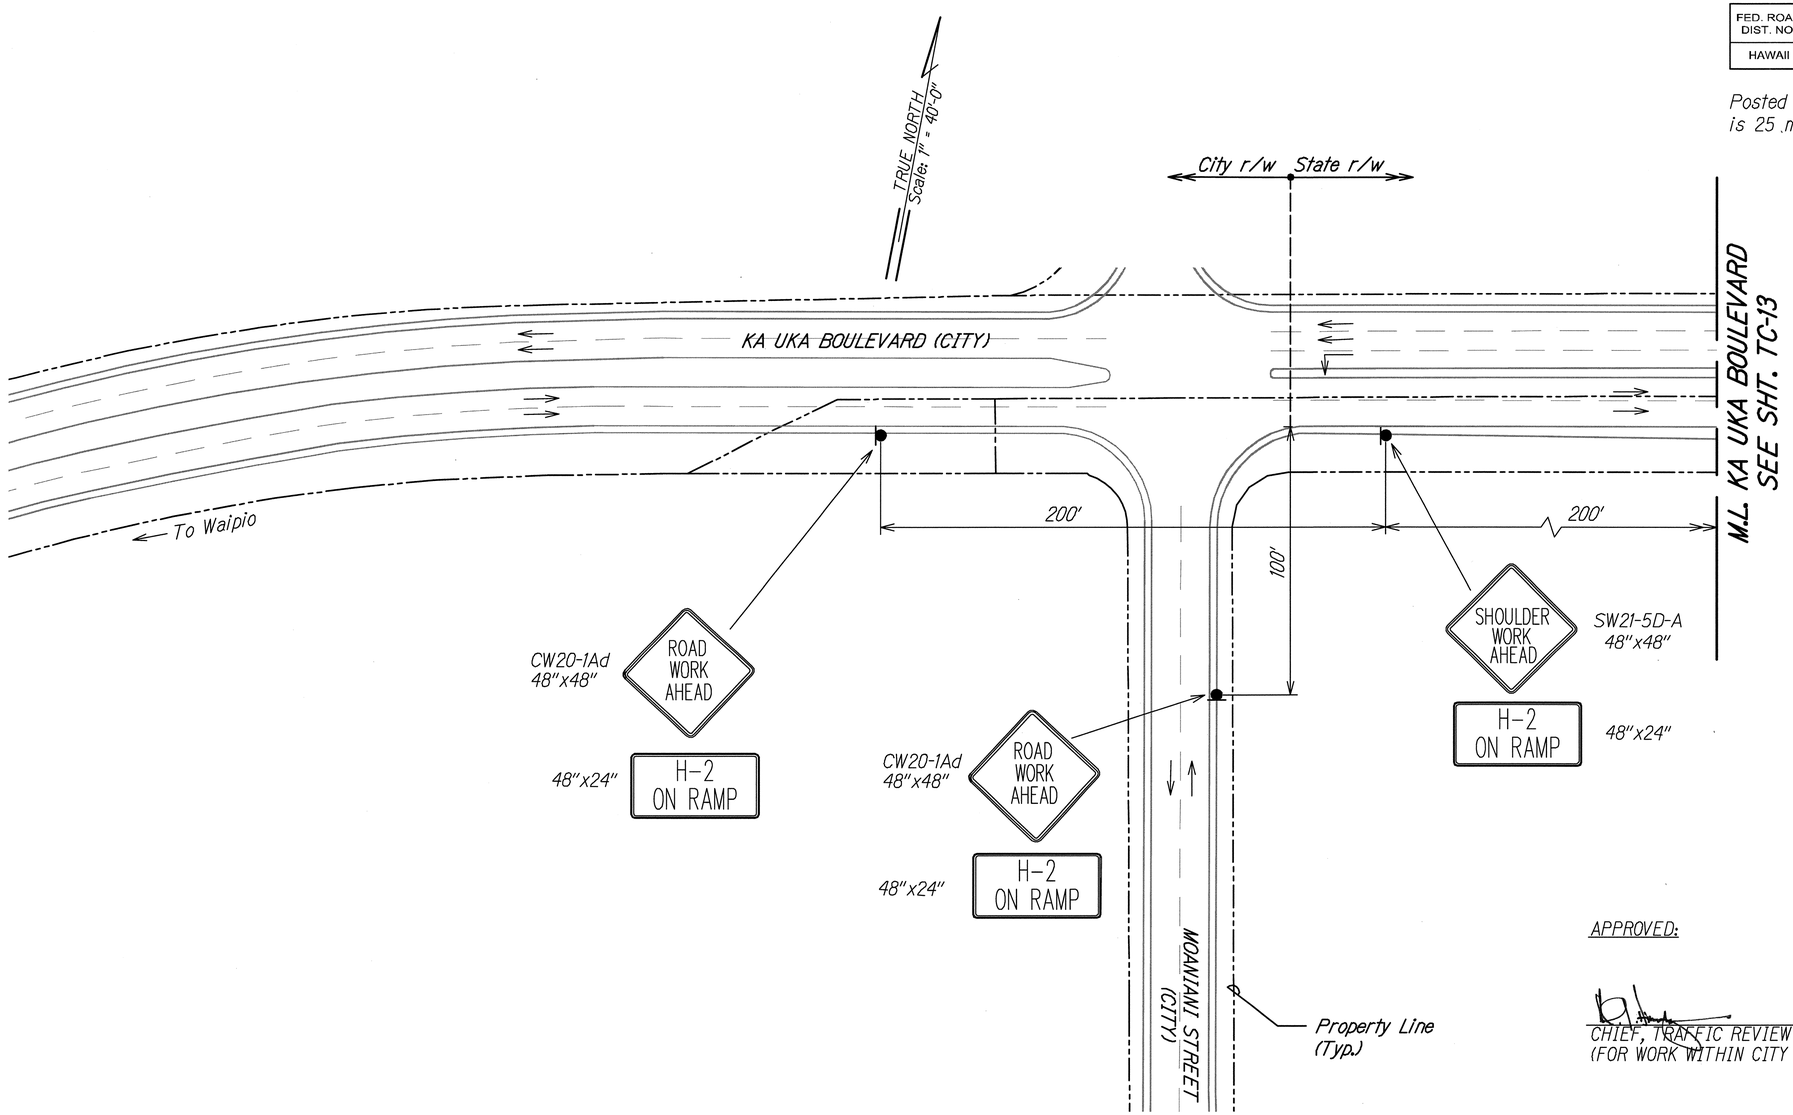

APPROVED:

CHIEF, TRAFFIC REVIEW BRANCH, DPP
(FOR WORK WITHIN CITY R/W ONLY)

DATE

ORIGINAL PLAN	SURVEY PLOTTED BY	DATE
	DRAWN BY	
	TRACED BY	
NOTE BOOK	DESIGNED BY	
	QUANTITIES BY	
No.	CHECKED BY	

TC-XX TC PID 239JNG 4/29/2015 4:24:24 PM

JASON H. LAU
LICENSED PROFESSIONAL ENGINEER
NO. 9360-C
HAWAII USA

4/30/16
EXP. DATE

This work was prepared by me or under my supervision and construction of this project will be under my observation.

STATE OF HAWAII
DEPARTMENT OF TRANSPORTATION
HIGHWAYS DIVISION

TRAFFIC CONTROL PLAN
PID 239 & 446
CENTRAL OAHU BEST MANAGEMENT PRACTICES
ERODED SLOPE REPAIRS, PHASE 2
Project No. HWY-O-06-15M

Scale: 1" = 40'-0" Date: May 2015

SHEET No. TC-12 OF 14 SHEETS

FED. ROAD DIST. NO.	STATE	PROJ. NO.	FISCAL YEAR	SHEET NO.	TOTAL SHEETS
HAWAII	HAW.	HWY-O-06-15M	2015	70	71

Posted speed limit along the H-2 on-ramp is 25 mph.

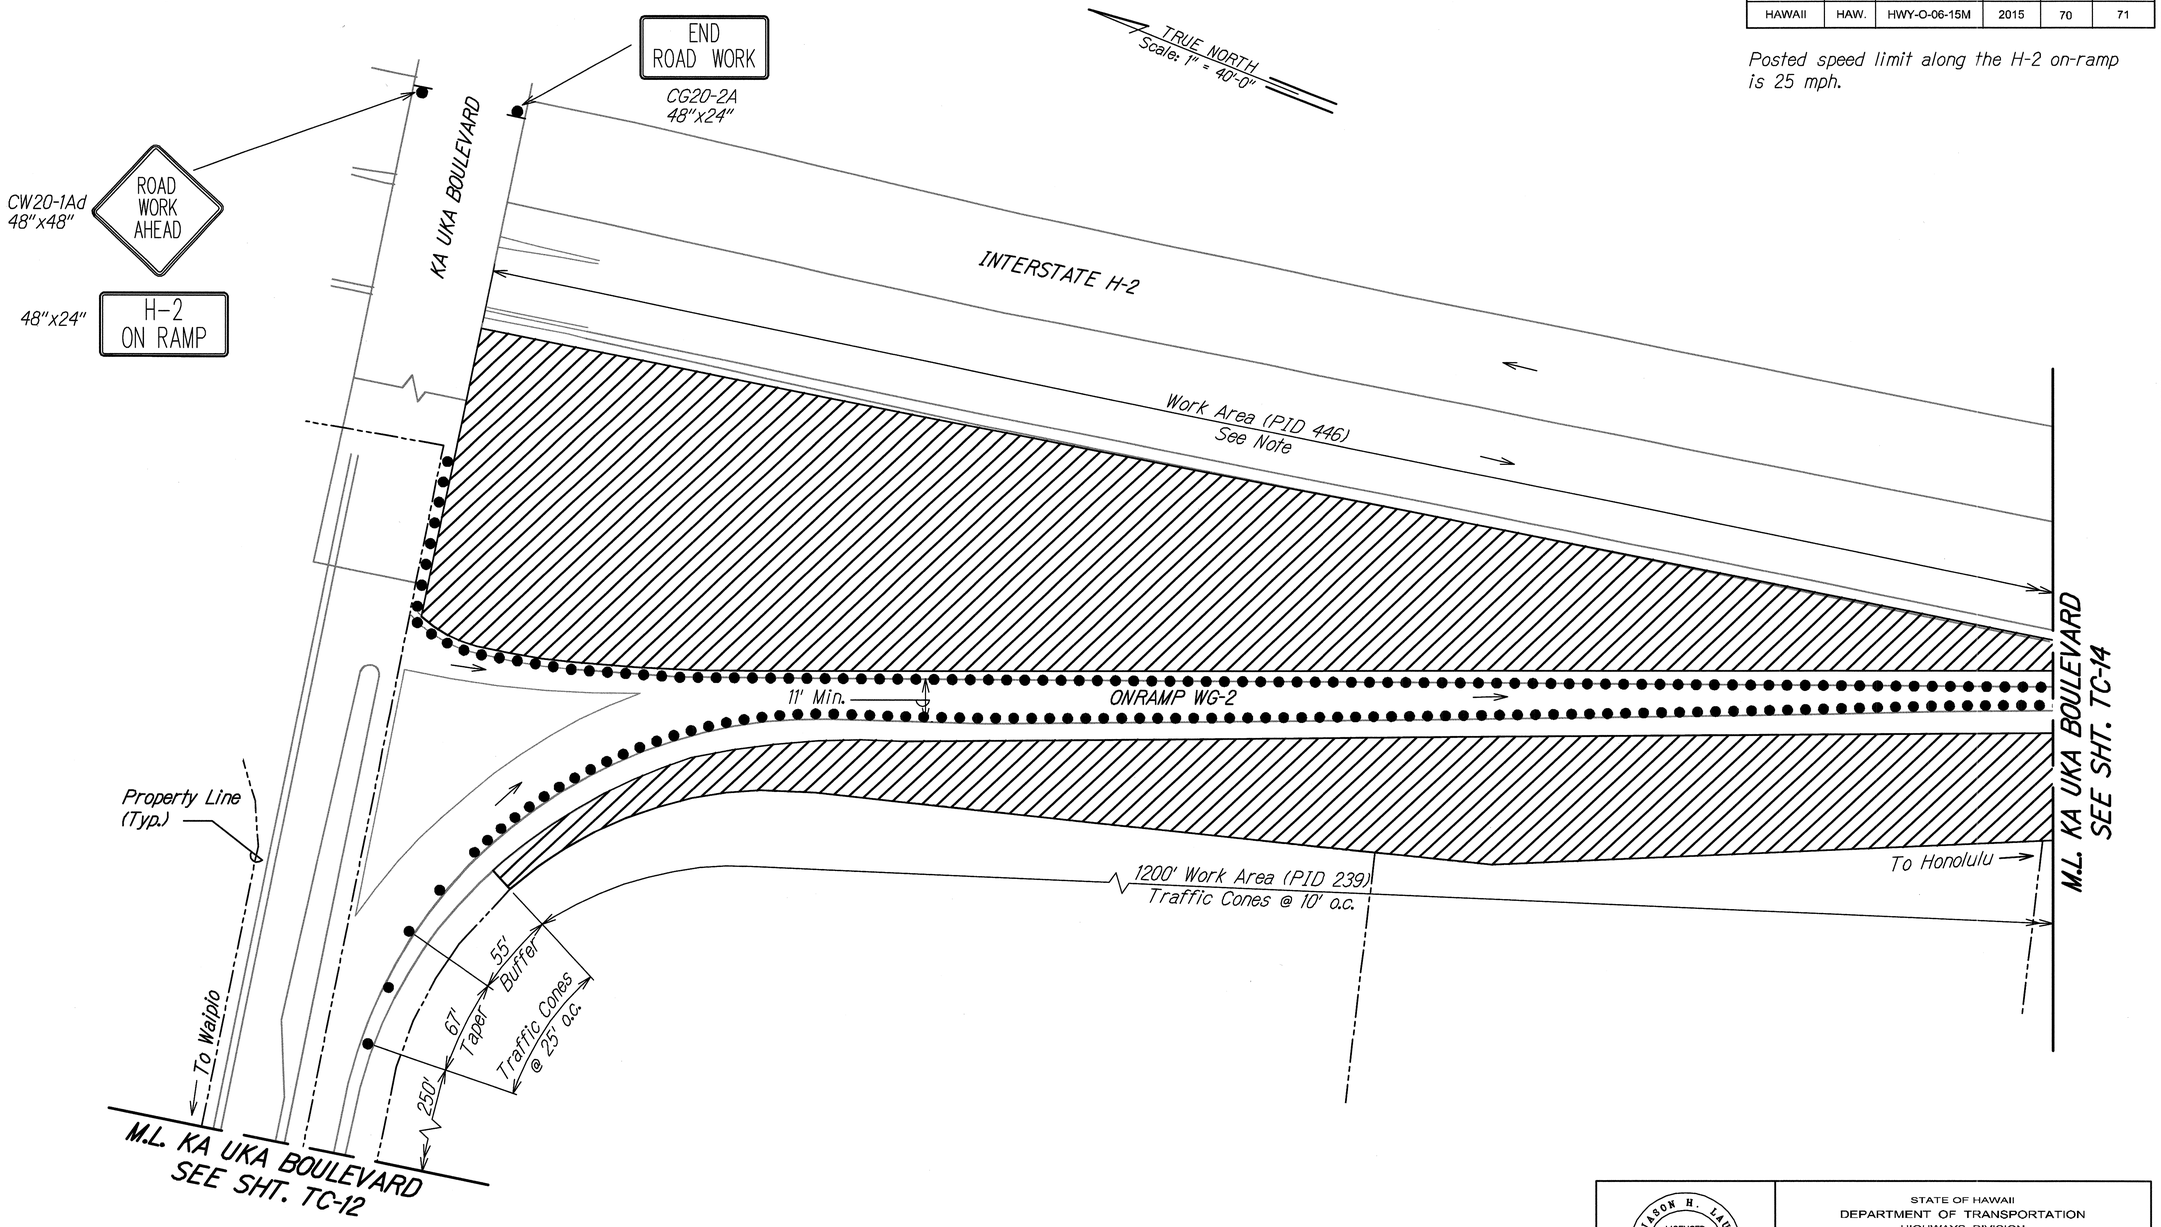

Note: Traffic Control along Interstate H-2 shall be similar to Figure 7 of Section 645 of the Standard Specifications.

ORIGINAL PLAN — NOTE BOOK — No. —
SURVEY PLOTTED BY — DATE
DRAWN BY — DATE
TRACED BY
DESIGNED BY
QUANTITIES BY
CHECKED BY

TC-XX TC PID 239.DWG 4/30/2015 12:45:59 PM

JASON H. LAU LICENSED PROFESSIONAL ENGINEER NO. 9360-C HAWAII USA

4/30/16
EXP. DATE

This work was prepared by me or under my supervision and construction of this project will be under my observation.

STATE OF HAWAII
DEPARTMENT OF TRANSPORTATION
HIGHWAYS DIVISION

TRAFFIC CONTROL PLAN
PID 239 & 446

CENTRAL OAHU BEST MANAGEMENT PRACTICES
ERODED SLOPE REPAIRS, PHASE 2
Project No. HWY-O-06-15M

Scale: 1" = 40'-0" Date: May 2015

SHEET No. TC-13 OF 14 SHEETS

FED. ROAD DIST. NO.	STATE	PROJ. NO.	FISCAL YEAR	SHEET NO.	TOTAL SHEETS
HAWAII	HAW.	HWY-O-06-15M	2015	71	71

Posted speed limit along the H-2 Interstate is 55 mph.

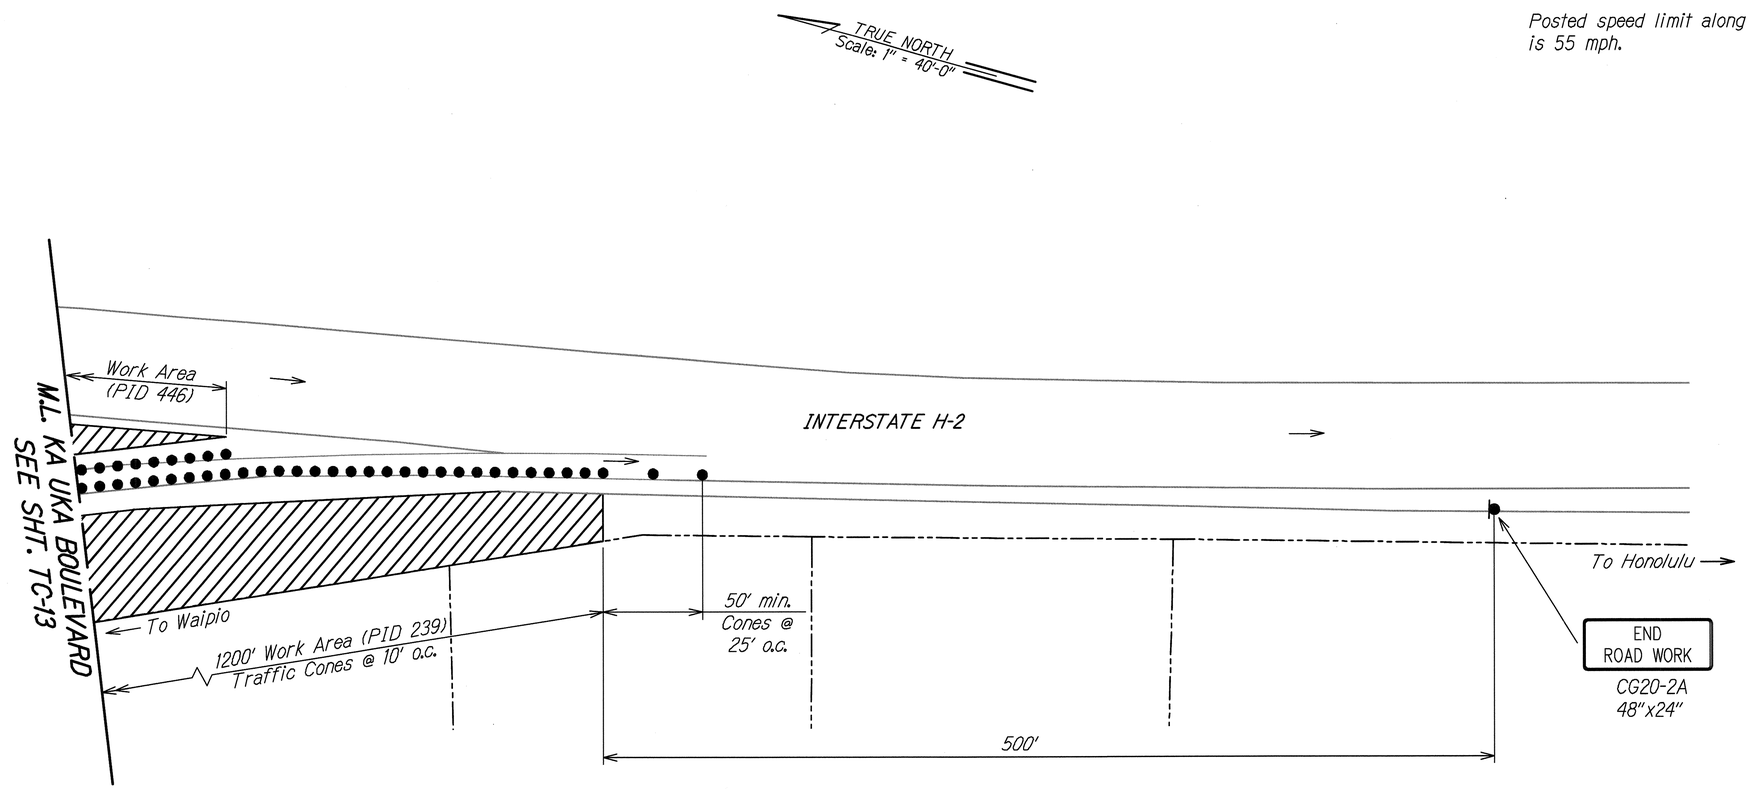

ORIGINAL PLAN
SURVEY PLOTTED BY ... DATE
DRAWN BY ...
TRACED BY ...
DESIGNED BY ...
QUANTITIES BY ...
CHECKED BY ...
NOTE BOOK ... No. ...

TC-XX TC PID 239.DWG 4/30/2015 12:45:59 PM

JASON H. LAU
LICENSED PROFESSIONAL ENGINEER
NO. 9360-C
HAWAII USA

4/30/16
EXP. DATE

This work was prepared by me or under my supervision and construction of this project will be under my observation.

STATE OF HAWAII
DEPARTMENT OF TRANSPORTATION
HIGHWAYS DIVISION

TRAFFIC CONTROL PLAN
PID 239 & 446

CENTRAL OAHU BEST MANAGEMENT PRACTICES
ERODED SLOPE REPAIRS, PHASE 2
Project No. HWY-O-06-15M

Scale: 1" = 40'-0" Date: May 2015

SHEET No. TC-14 OF 14 SHEETS

FED. ROAD DIST. NO.	STATE	PROJ. NO.	FISCAL YEAR	SHEET NO.	TOTAL SHEETS
HAWAII	HAW.	HWY-O-06-15M	2015	ADD. 71S-1	71

Posted speed limit along Kalanianaole Highway is 35 mph.

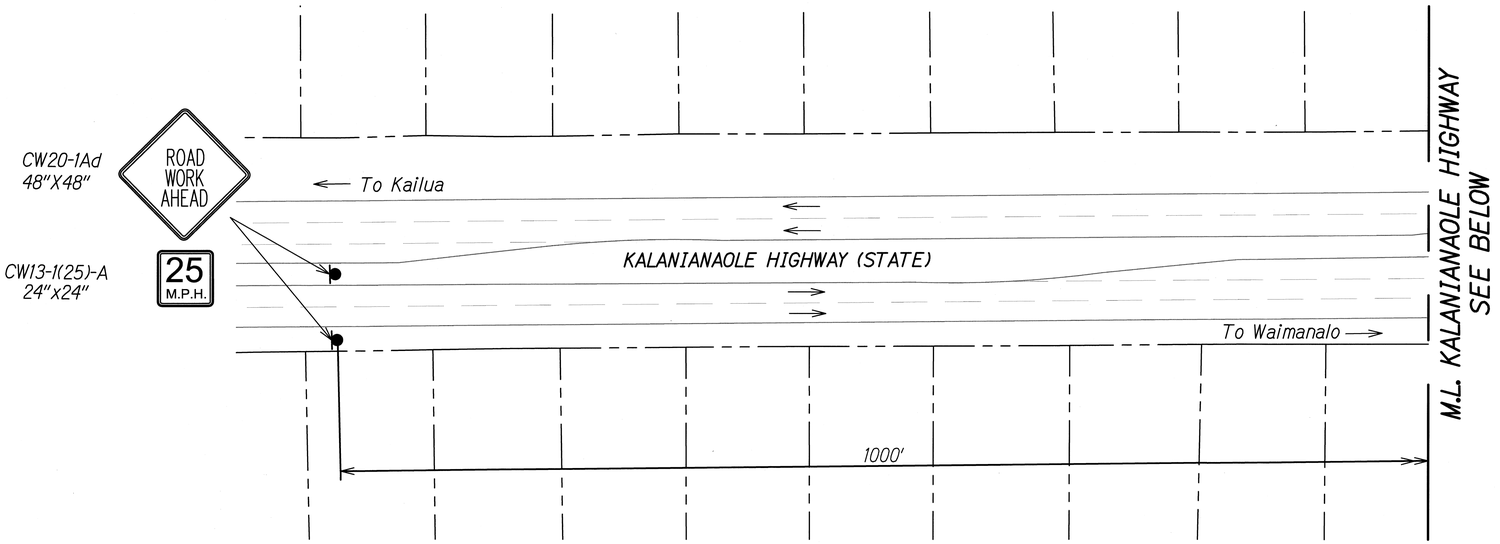

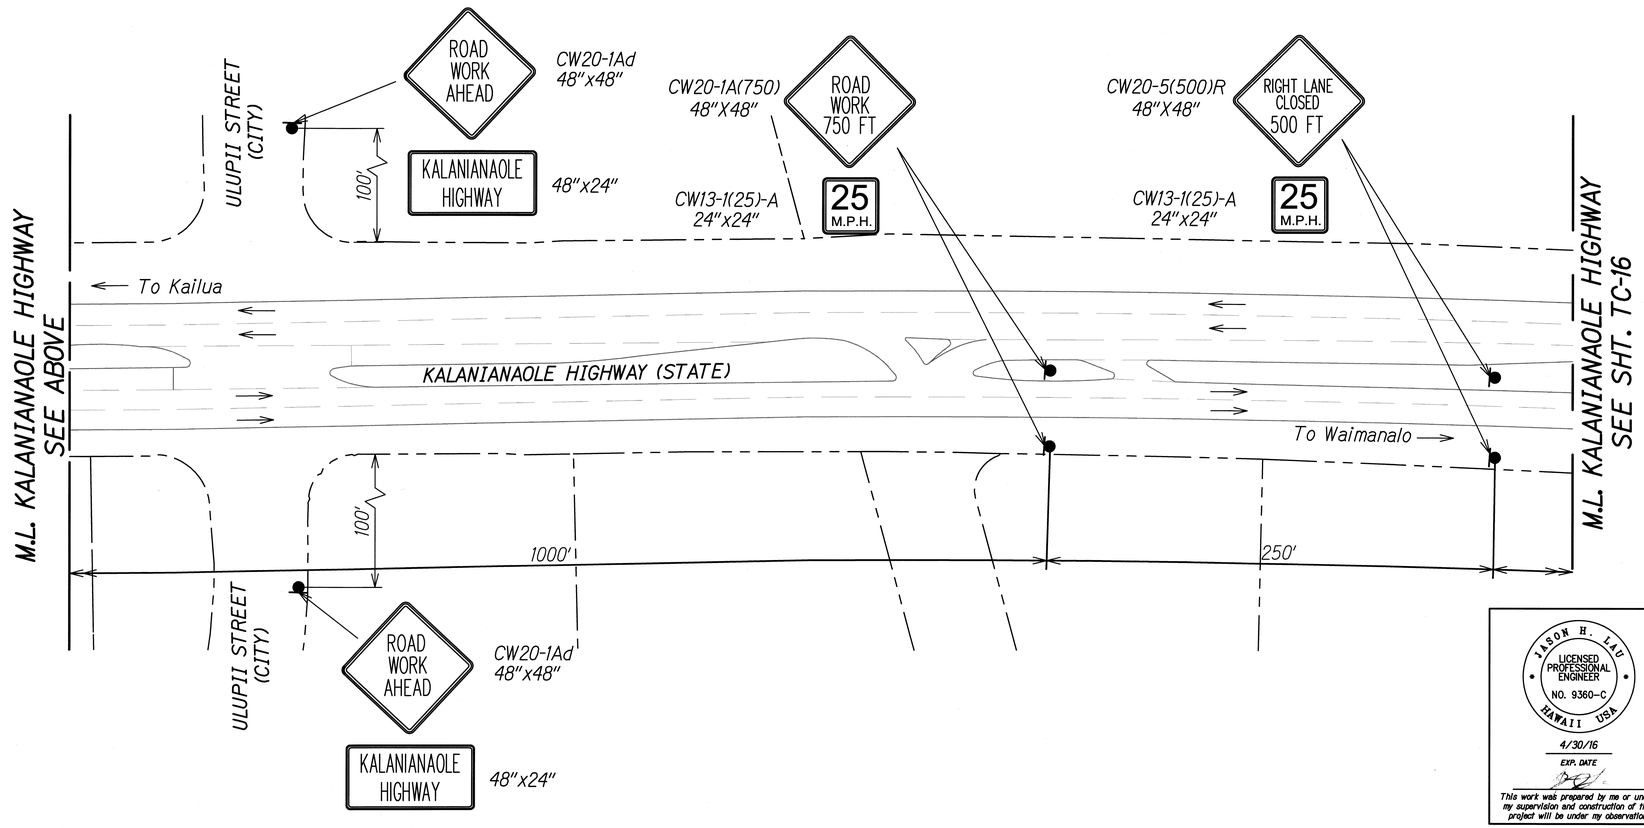

ORIGINAL PLAN	SURVEY PLOTTED BY	DATE
	DRAWN BY	
	TRACED BY	
NOTE BOOK	DESIGNED BY	
	QUANTITIES BY	
No.	CHECKED BY	

TC-XX TC PID 301161G 6/8/2015 12:07:19 PM

06/08/15	NEW SHEET
DATE	REVISION

JASON H. LAU
LICENSED PROFESSIONAL ENGINEER
NO. 9360-C
HAWAII USA

4/30/16
EXP. DATE

This work was prepared by me or under my supervision and construction of this project will be under my observation.

STATE OF HAWAII
DEPARTMENT OF TRANSPORTATION
HIGHWAYS DIVISION

TRAFFIC CONTROL PLAN
PID 301161
CENTRAL OAHU BEST MANAGEMENT PRACTICES
ERODED SLOPE REPAIRS, PHASE 2
Project No. HWY-O-06-15M

Scale: 1" = 40'-0" Date: May 2015

SHEET No. TC-15 OF 14 SHEETS

ADD. 71S-1

FED. ROAD DIST. NO.	STATE	PROJ. NO.	FISCAL YEAR	SHEET NO.	TOTAL SHEETS
HAWAII	HAW.	HWY-O-06-15M	2015	ADD. 71S-2	71

Posted speed limit along Kalanianaole Highway is 35 mph.

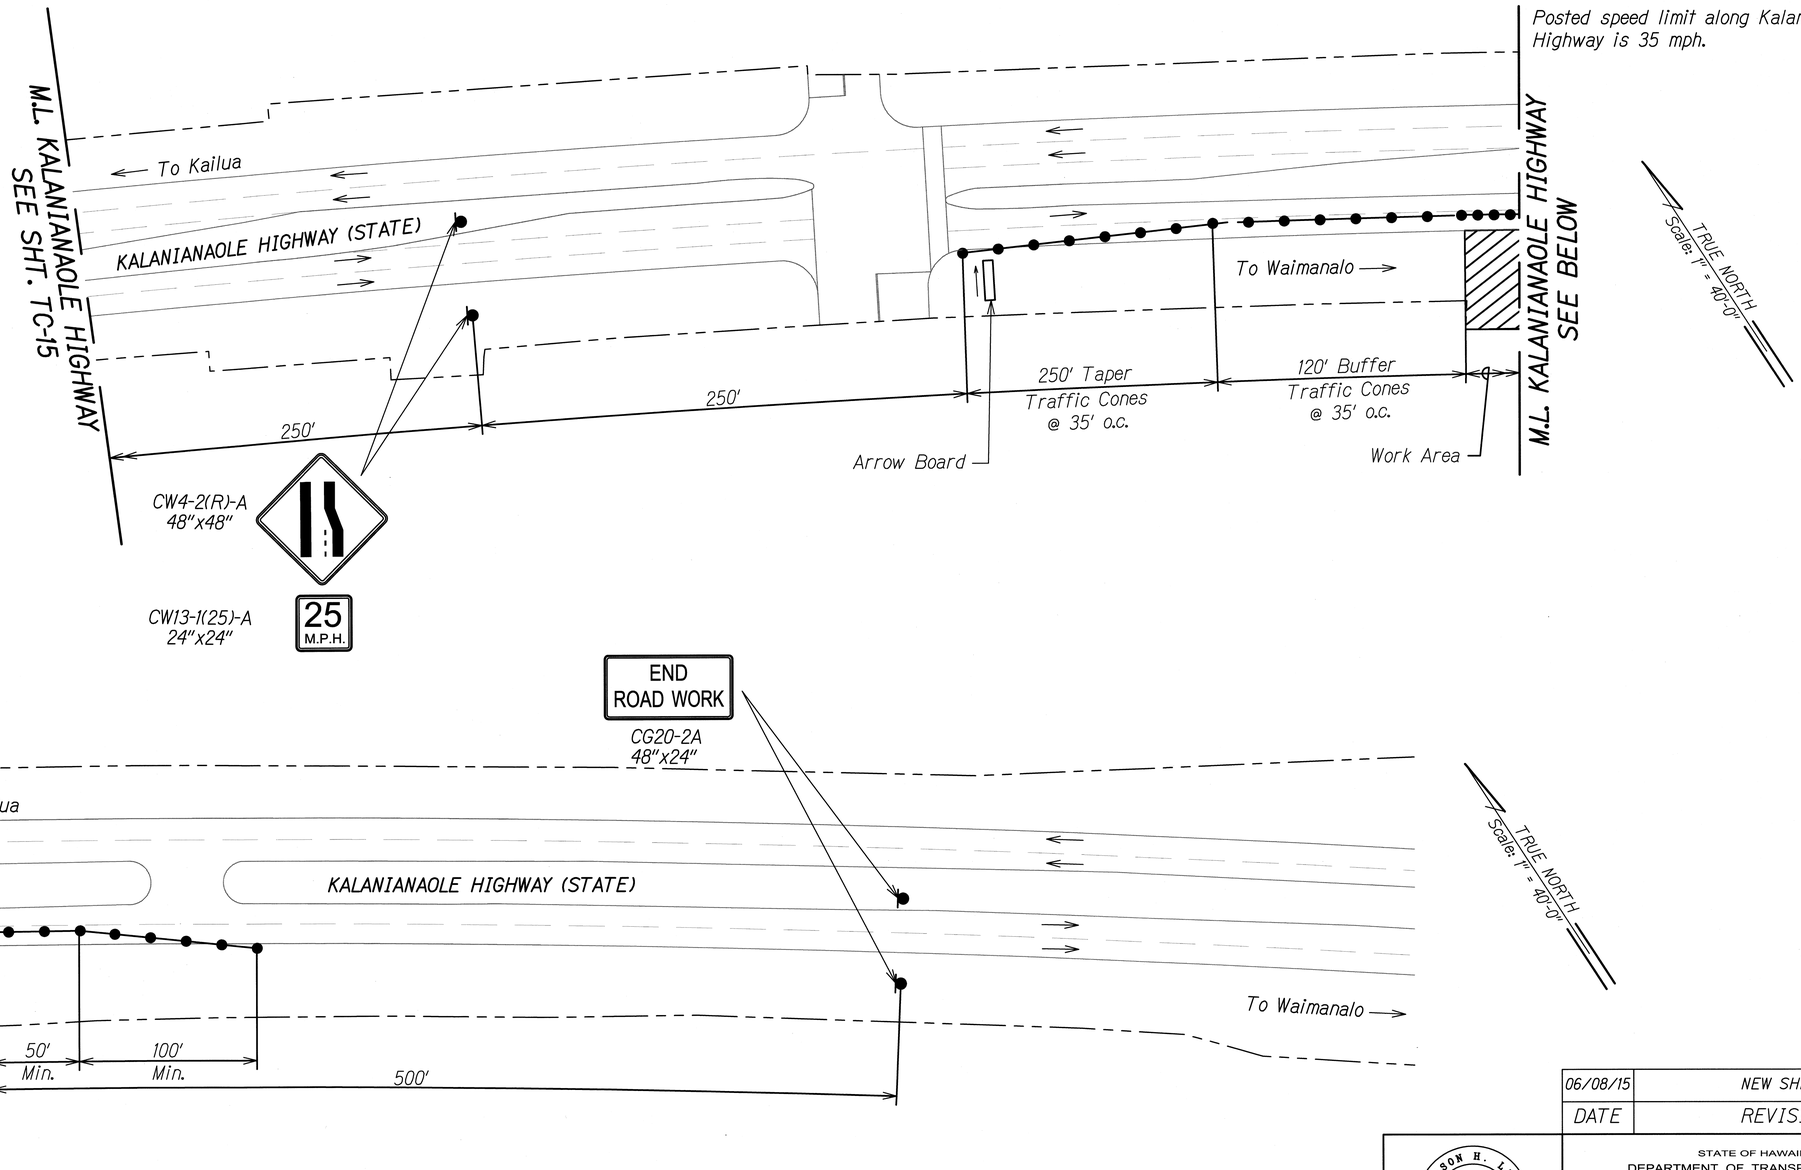

ORIGINAL PLAN
NOTE BOOK
SURVEY PLOTTED BY
DRAWN BY
TRACED BY
DESIGNED BY
QUANTITIES BY
CHECKED BY
DATE

TC-XX TC PID 301161.DWG 6/8/2015 12:05:59 PM

06/08/15	NEW SHEET
DATE	REVISION

JASON H. LAU
LICENSED PROFESSIONAL ENGINEER
NO. 9360-C
HAWAII USA
4/30/16
EXP. DATE

This work was prepared by me or under my supervision and construction of this project will be under my observation.

STATE OF HAWAII
DEPARTMENT OF TRANSPORTATION
HIGHWAYS DIVISION

TRAFFIC CONTROL PLAN

PID 301161

CENTRAL OAHU BEST MANAGEMENT PRACTICES
ERODED SLOPE REPAIRS, PHASE 2
Project No. HWY-O-06-15M

Scale: 1" = 40'-0" Date: May 2015

SHEET No. TC-16 OF 14 SHEETS

ADD. 71S-2