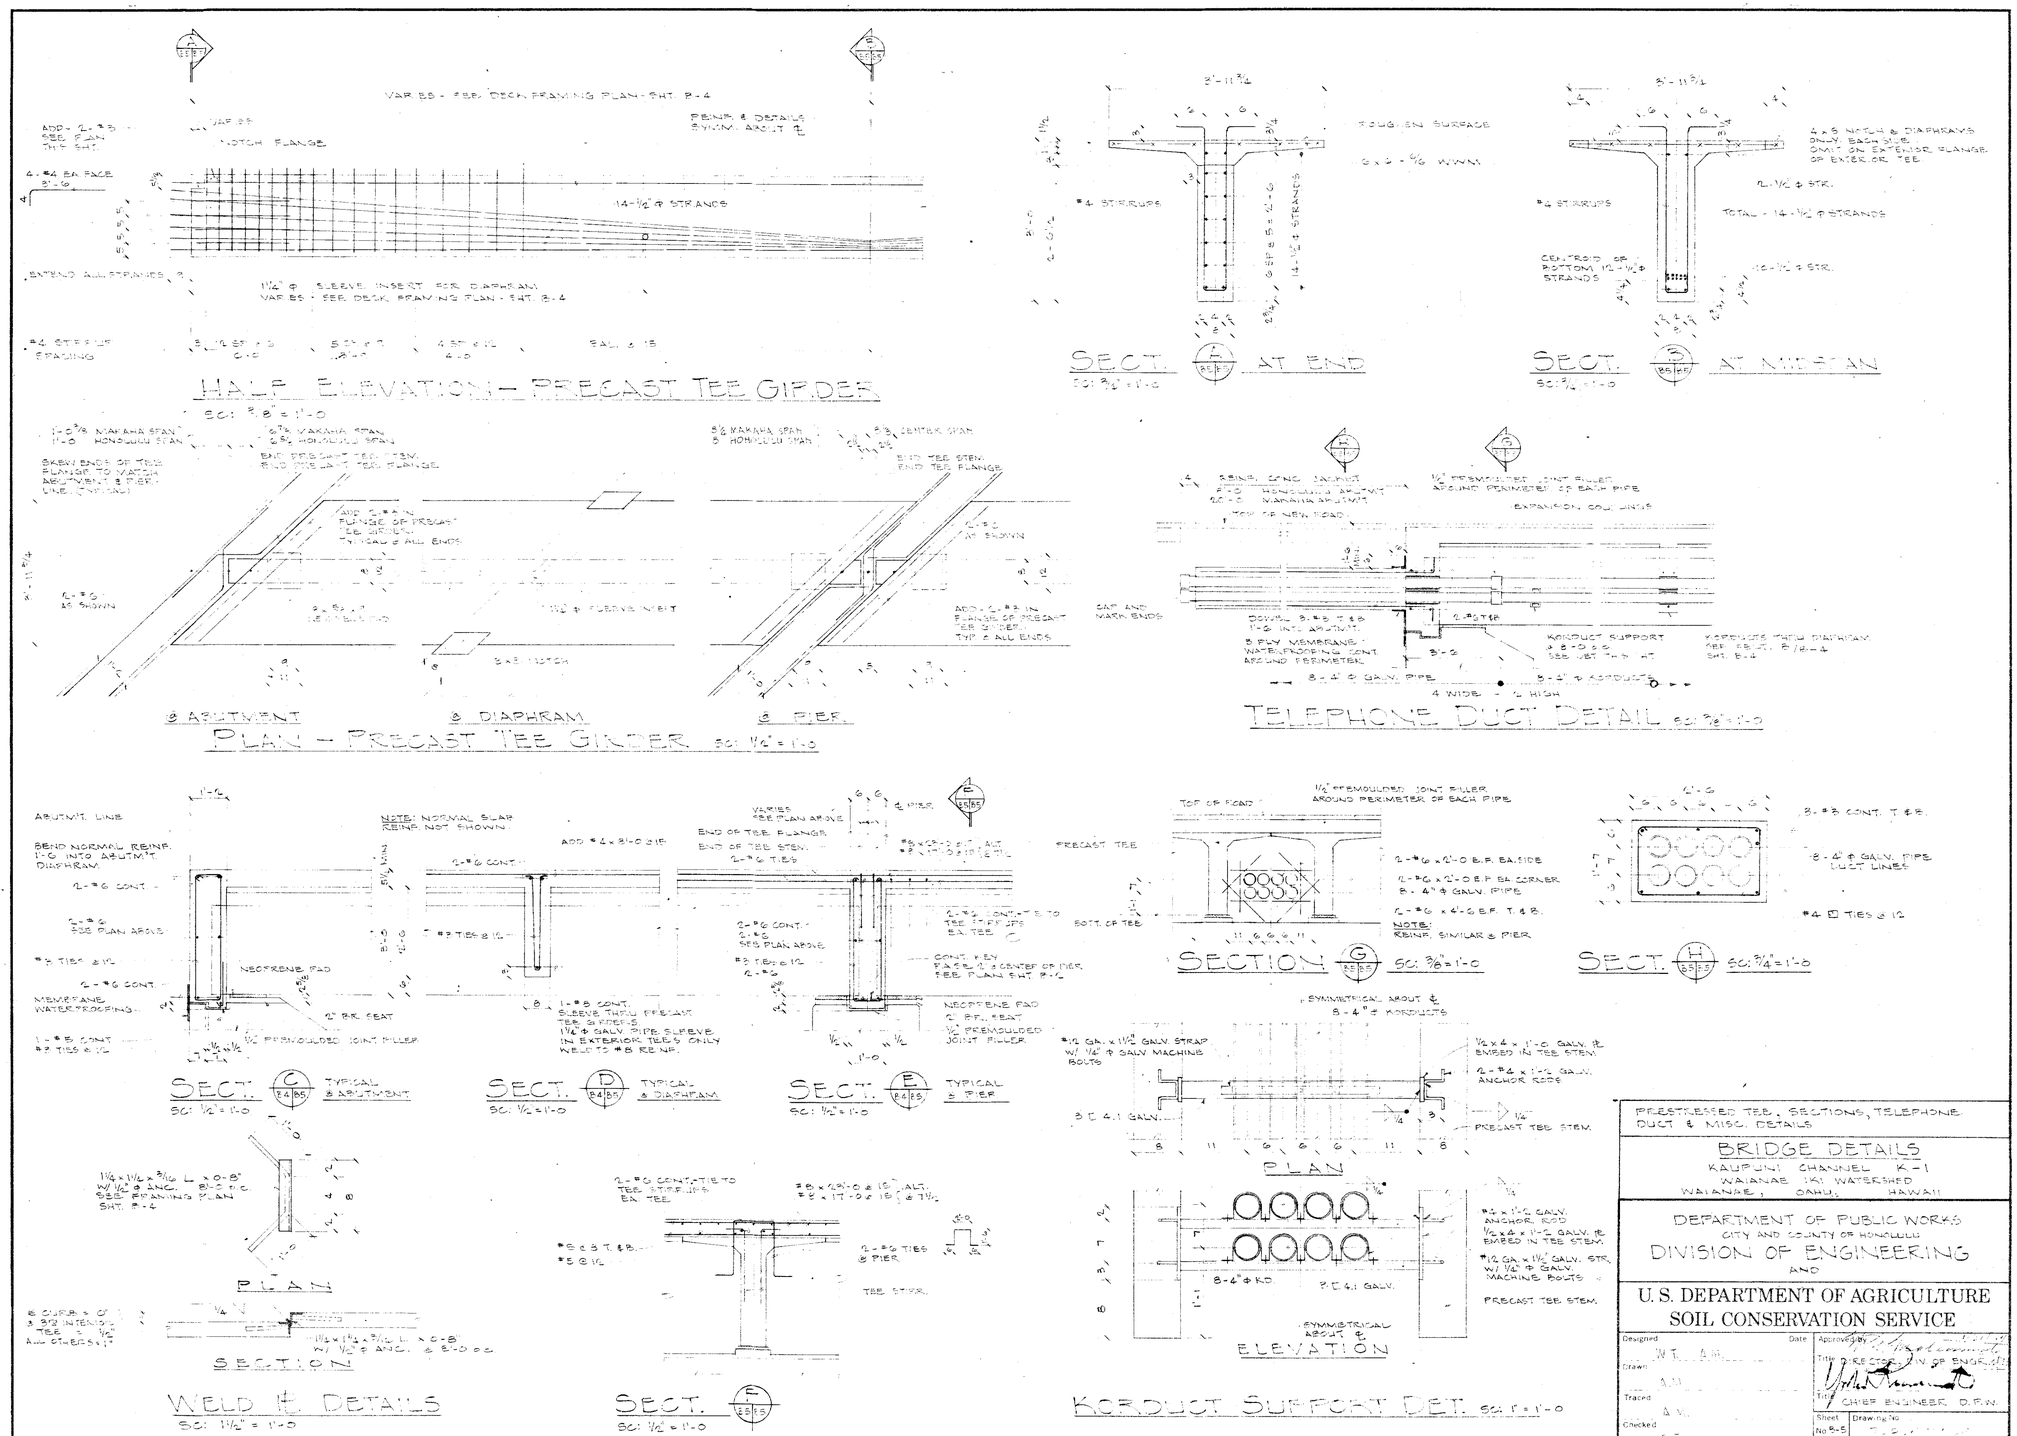

PRESTRESSED TEE, SECTIONS, TELEPHONE DUCT & MISC. DETAILS

BRIDGE DETAILS

KAUPUNI CHANNEL K-1
WAIANAE IKI WATERSHED
WAIANAE, OAHU, HAWAII

DEPARTMENT OF PUBLIC WORKS
CITY AND COUNTY OF HONOLULU
DIVISION OF ENGINEERING
AND
U. S. DEPARTMENT OF AGRICULTURE
SOIL CONSERVATION SERVICE

Designed W.T.	Date	Approved by
Drawn A.M.		Title DIRECTOR OF ENGINEERING
Traced A.V.		Title CHIEF ENGINEER, D.P.W.
Checked G.T.		Sheet No. B-5 of 25 / Drawing No.

BRIDGE	PROJECT	BRIDGE	NO.
5	7	1	57

USDA-SCS-PORTLAND, OREG. 1964 M-4093

U. S. GOVERNMENT PRINTING OFFICE: 1961 O-611557

NO SCALE

Form SCS-313 (November 1955)