FED. ROAD DIST. NO.	STATE	FED. AID PROJ. NO.	FISCAL YEAR	SHEET NO.	TOTAL SHEETS
HAWAII	HAW.	HWY-0-04-98	2009		

See Sht. 13 for General Demolition Notes and Notes for Demolition of Existing Utilities.

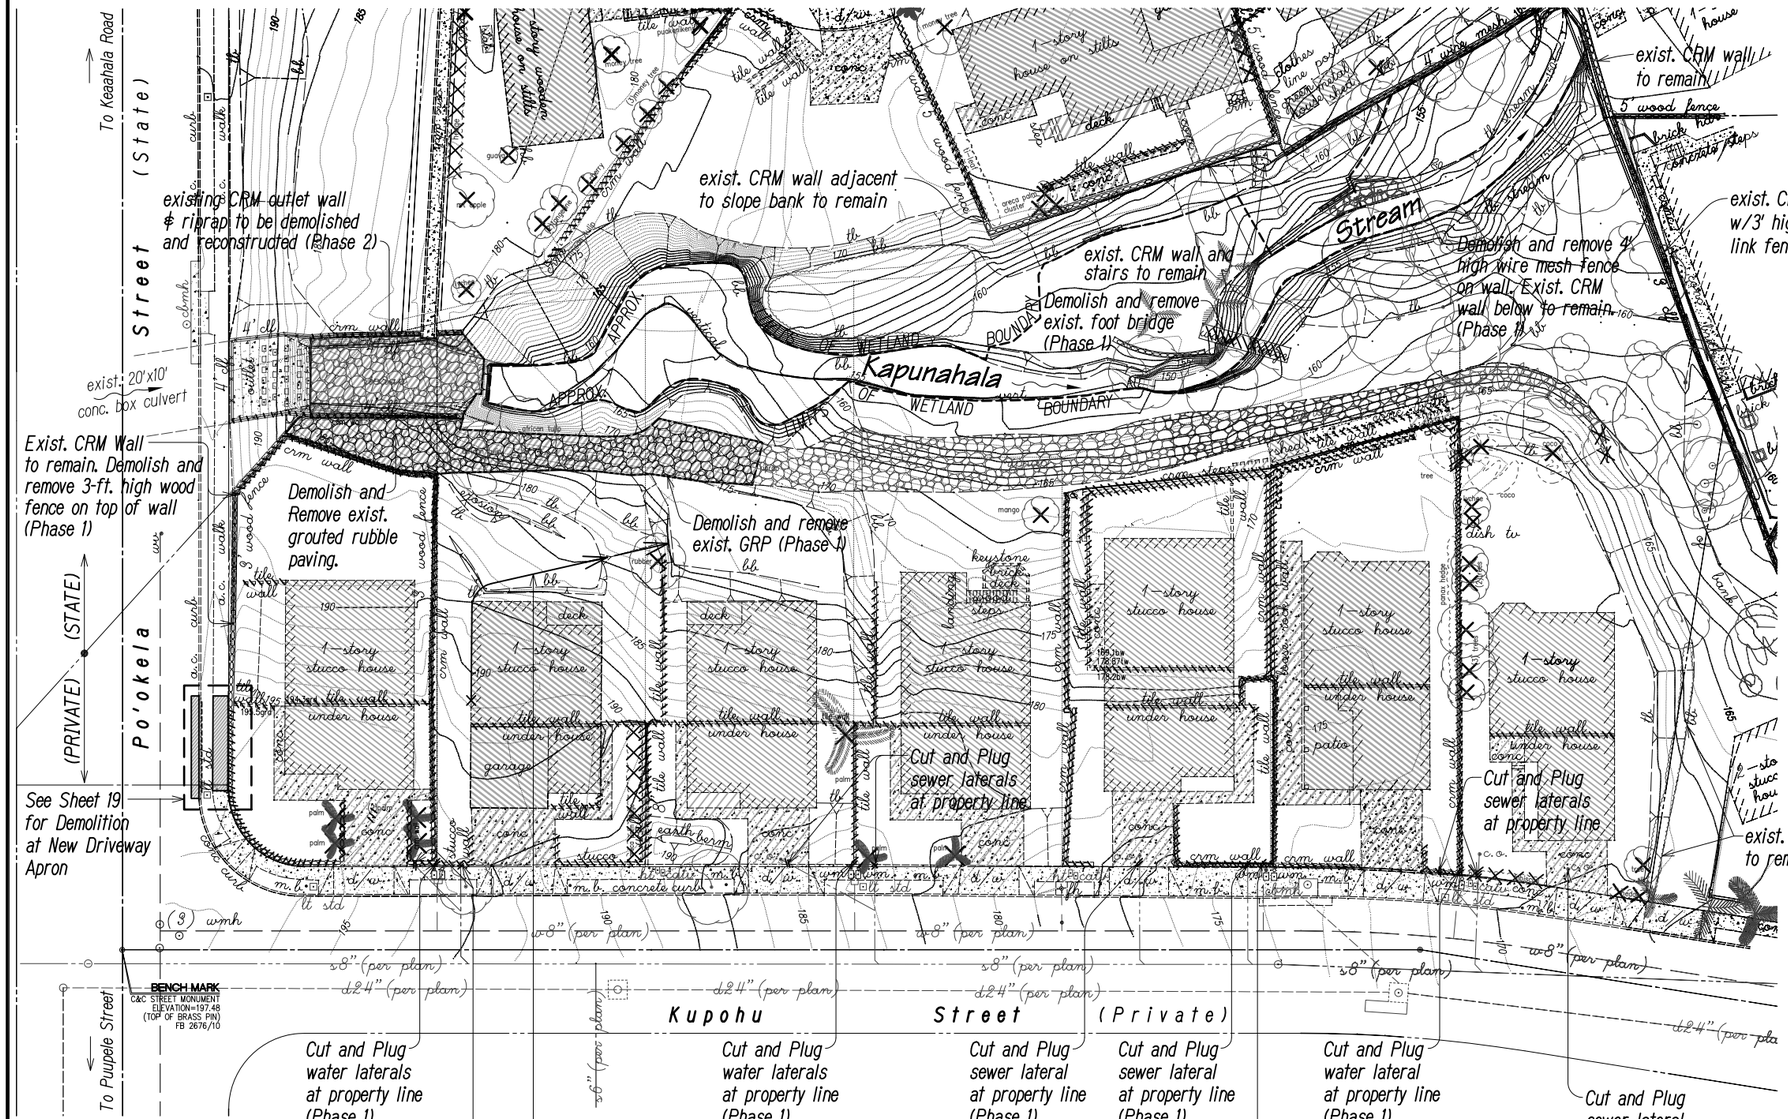

True North
Scale: 1"=20'

REDUCED PLAN
(HALF SIZE)
0 1 2 3
3 INCHES OF ORIGINAL PLAN

Legend:

- Existing structure to be demolished and removed.
- Existing pavement to be demolished and removed.
- Existing crm wall to be demolished and removed, including fencing where applicable.
- Existing foot bridge to be demolished and removed
- Existing hedge to be demolished and removed.
- Existing tree to be demolished and removed. Tree to be cut at existing ground and tree roots to remain.

Demolition of all homes to be done under Phase 1.

All cutting & plugging of water and sewer laterals will be done under Phase 1.

DEMOLITION PLAN - SOUTH OF STREAM
SCALE: 1"=20'

ORIGINAL PLAN	SURVEY PLOTTED BY	DATE
	DRAWN BY	
NOTE BOOK	TRACED BY	
	DESIGNED BY	
No.	QUANTITIES BY	
	CHECKED BY	

FIGURE 5

STATE OF HAWAII
DEPARTMENT OF TRANSPORTATION
HIGHWAYS DIVISION
DEMOLITION PLAN
SOUTH OF STREAM
CASTLE HILLS ACCESS ROAD
Drainage Improvements
Project No. HWY-0-04-98
Scale: As Shown Date: August 2009

SHEET No. DP2 OF DP2 SHEETS

Mon, 10 Aug 2009 - 8:26am
D:\Projects\Castle Hills Access Road\WPDES-C\C-Fig05_DemoPlan2.dwg