FED. ROAD DIST. NO.	STATE	PROJ. NO.	FISCAL YEAR	SHEET NO.	TOTAL SHEETS
HAWAII	HAW.	HWY-0-04-98	2009		X

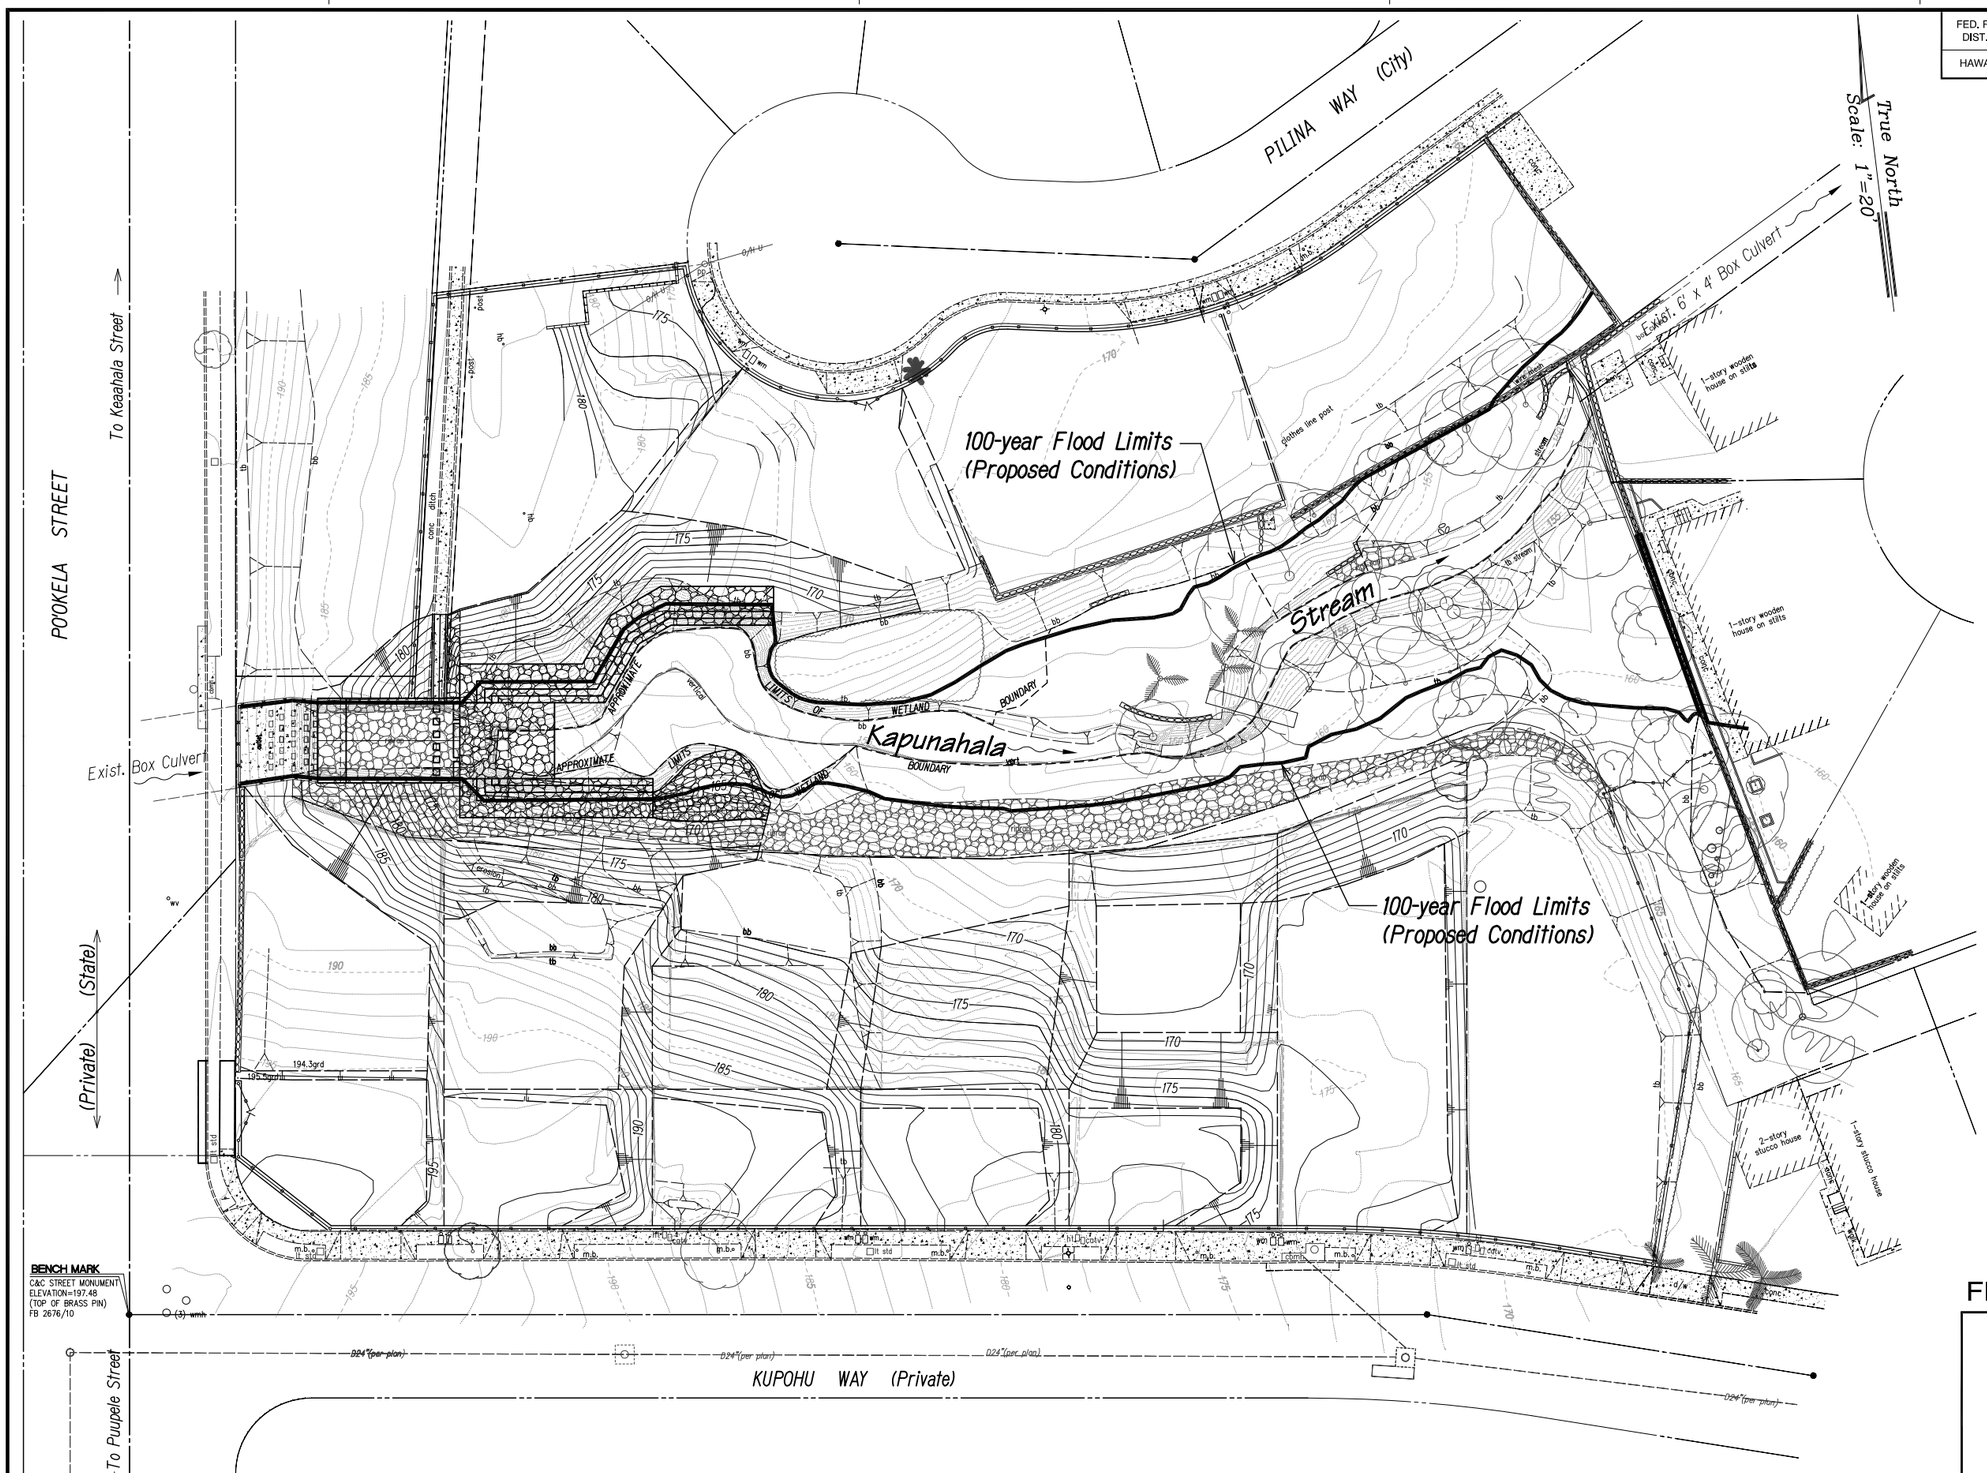

Legend:

- Gabion Wall
- Grouted Rip-Rap
- 6-ft High Vinyl Fence w/ Conc. Mow Strip
- 6-ft. High by 15-ft Wide Double Swing Vinyl Gate

REDUCED PLAN
(HALF SIZE)
0 1 2 3
3 INCHES OF ORIGINAL PLAN

100-YEAR FLOOD LIMITS PROPOSED CONDITIONS

SCALE: 1"=20'

FIGURE 16

STATE OF HAWAII
DEPARTMENT OF TRANSPORTATION
HIGHWAYS DIVISION

100-YEAR FLOOD LIMITS PROPOSED CONDITIONS

CASTLE HILLS ACCESS ROAD
Drainage Improvements
Project No. HWY-0-04-98

Scale: As Shown Date: March 2009

SHEET No. F2 OF F2 SHEETS

ORIGINAL PLAN	SURVEY PLOTTED BY	DATE
	DRAWN BY	
NOTE BOOK	TRACED BY	
	DESIGNED BY	
	QUANTITIES BY	
No.	CHECKED BY	

Mon, 10 Aug 2009 - 10:41am
D:\Projects\Castle Hills Access Road\WPDB2-C\C-Fig16_100-yr Floodmap-Prop.dwg