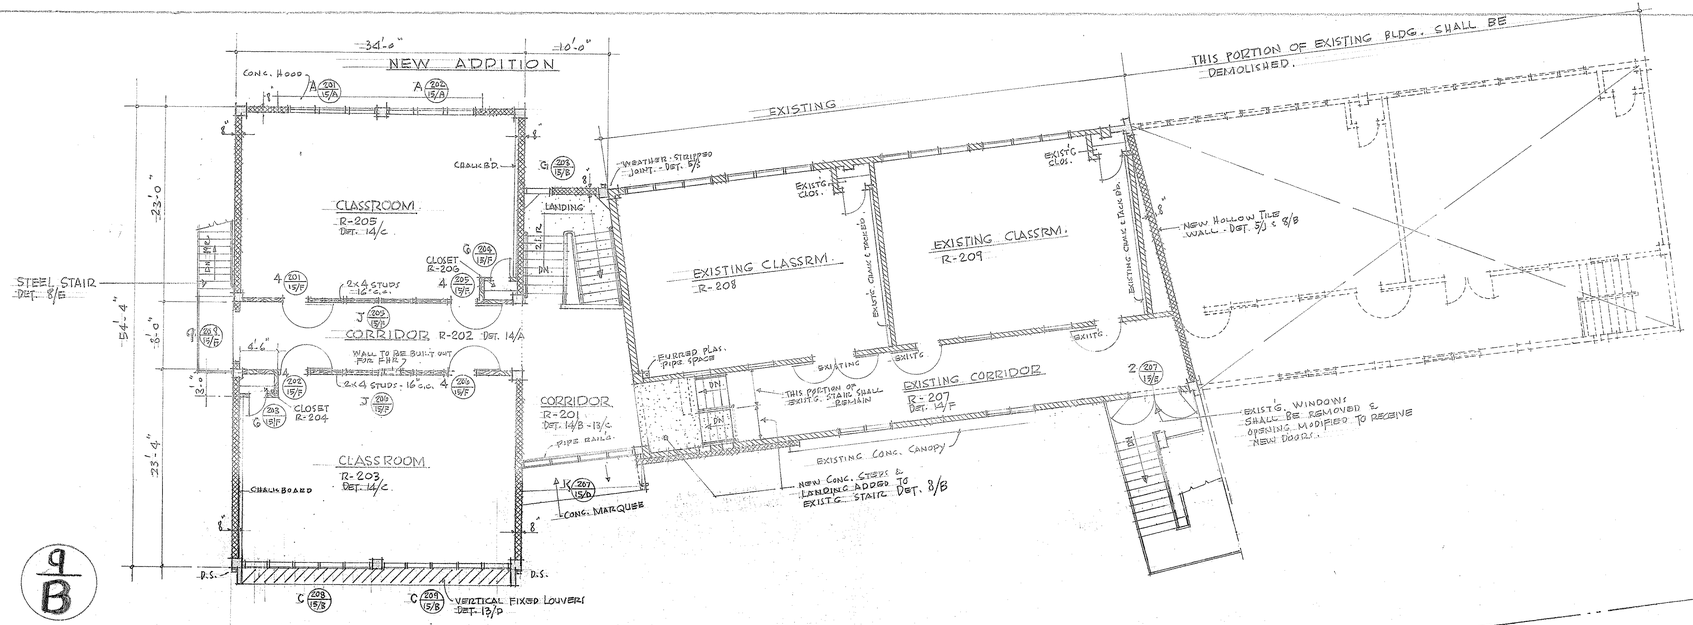

9/B

SECOND FLOOR PLAN

SCALE: 1/8" = 1'-0"

SCHEDULE OF INTERIOR FINISHES

ROOM.	NUMBER.	DET. No	FLOOR: CEMENT NATURAL FIN.	FLOOR: COLORED CEM.	FLOOR: T&G	FLOOR: ASPHALT TILE	BASE: CEMENT	BASE: WOOD	WALL: EXPOSED CONC.	WALL: SAND FLOAT PLAS.	WALL: EXP. CONC. HOLLOW TILE	WALL: SMOOTH CEMENT WATERPROOF	WALL: WOOD	WALL: FURRED, & CONC. ASBESTOS MUTUAL CONC.	CEILING: SAND FLOAT	CEILING: FURRED PLAS.	CEILING: ACOUSTIC PLAS.
FIRST FLOOR — IN NEW ADDITION																	
ENTRANCE PORCH	101		●				●										
ENTRANCE CORRIDOR	102.	12/B 13/C	●				●										
CORRIDOR	103.	14/A	●				●			●					●		
TEACHERS' TOILET	104. 105.	19/A	●				●			●						●	
BOYS' TOILET	106.	19/A		●			●			●		●					
GIRLS' "	107.	19/A		●			●			●		●			●	●	
CLASS RM.	108.	14/D	●				●			●				●			
FIRST FLOOR — IN EXISTING BUILDING																	
EXISTING LANAI	109.	14/E	ALL NEW PATCH WORK TO MATCH EXISTING IN MATERIAL & FIN.														
EXISTING DAY-CARE	110.	14/G	DITTO														
NEW STORAGE	110A	11/A	ALL NEW WORK OF WOOD. ALTERN. "C"														
RELOCATED PANTRY	110B	11/A	EXISTING MATERIALS REUSED														
NEW TOILET RM.	111	11/A	NEW MATERIAL. ALTERN. "B"														
SECOND FLOOR — IN NEW ADDITION																	
CORRIDOR	201.	13/C 14/B		●			●			●					●		
"	202	14/A		●			●			●							●
CLASS RM.	203 205	14/C		●			●			●				●			●
CLOSET	204 206			●			●			●					●		
EXISTG. CORRIDOR	207	14/F	ALL NEW WORK TO MATCH EXISTING IN MATERIAL & FIN.														
EXISTG. CLASS RM.	208 209		NO CHANGES UNLESS OTHERWISE NOTED.														

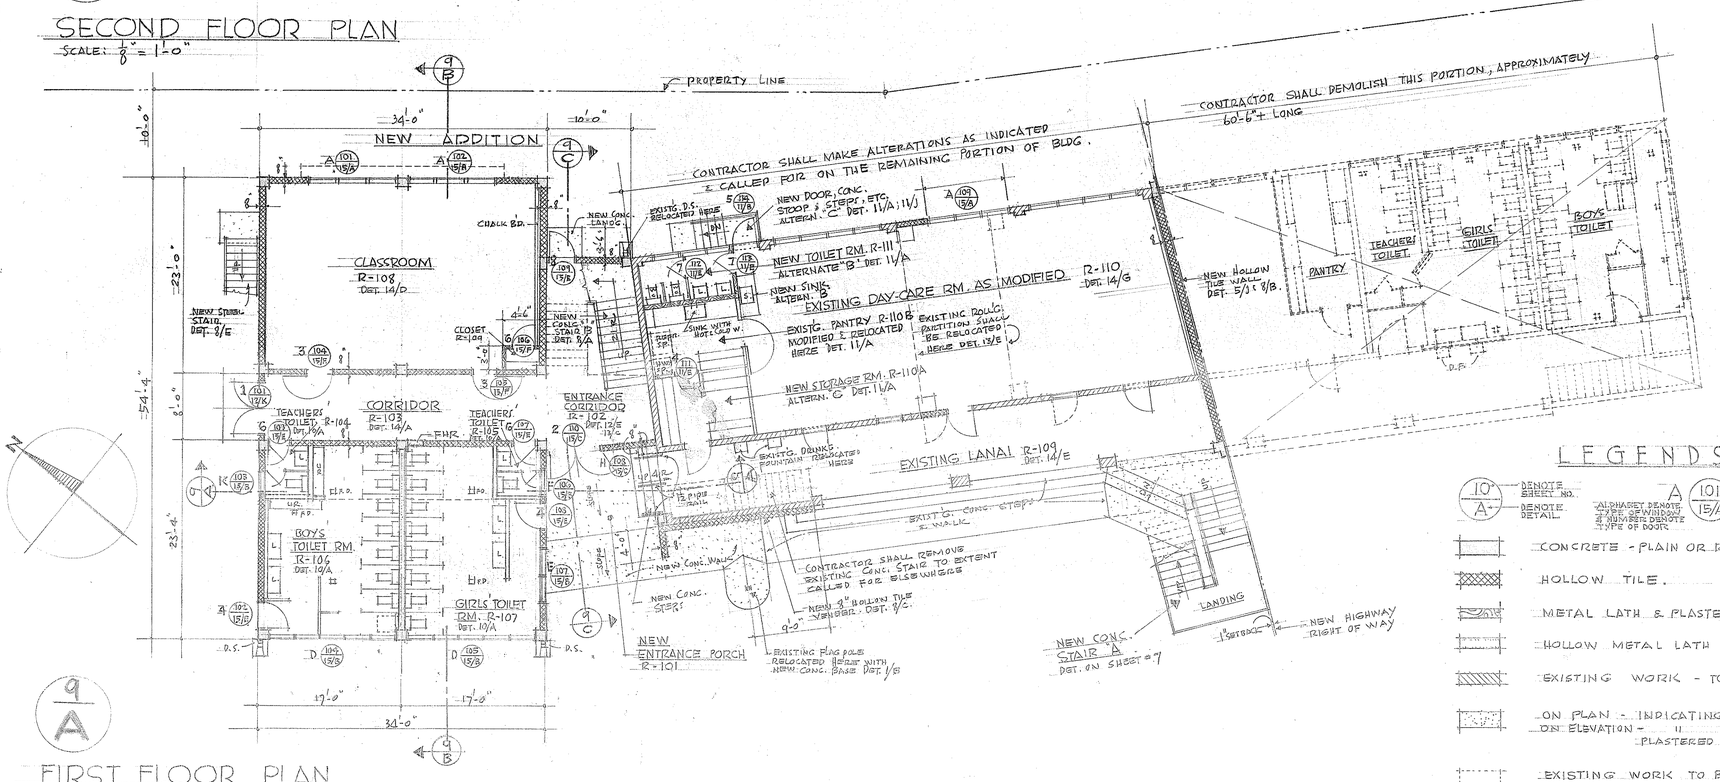

9/A

FIRST FLOOR PLAN

SCALE: 1/8" = 1'-0"

LEGENDS

10 / A — DENOTE SHEET NO. / DENOTE DETAIL

A — ALPHABET DENOTE TYPE OF WINDOW & NUMBERS DENOTE TYPE OF DOOR

101 / 15/A — DENOTE LOCATION / DENOTE SHT. NO. & DETAIL

- CONCRETE - PLAIN OR REINFORCED.
- HOLLOW TILE.
- METAL LATH & PLASTER ON WOOD STUDS.
- HOLLOW METAL LATH & PLASTER.
- EXISTING WORK - TO REMAIN.
- ON PLAN - INDICATING NEW CONC. SLAB. ON ELEVATION - " " " OR PLASTERED SURFACE.
- EXISTING WORK TO BE DEMOLISHED, UNLESS OTHERWISE NOTED.

TERRITORIAL HIGHWAY DEPARTMENT
TERRITORY OF HAWAII

REHABILITATION OF CERTAIN EXISTG. IMPROVEMENTS ON SCHOOL PREMISES OF HONPA HONGWANJI MISSION OF HAWAII
FORT ST. HONOLULU, T.H.
IN CONNECTION WITH NUUANU HIGHWAY PROJECT
No BU - 061 - 1 - (6)

DATE JULY 1953	ROBERT T. KATSUYOSHI - ARCHITECT HEGO FUCHINO - ENGINEER 218 N. QUEEN ST. HONOLULU 17, T.H.	SHEET No. 9 OF 18 SHTS

B 814 6 (1) . 11

Total 880
15 men 6 more classrm 127-190 Boys - W.C. 7 U. 4 L. 4

9 Tentative Sheet #2