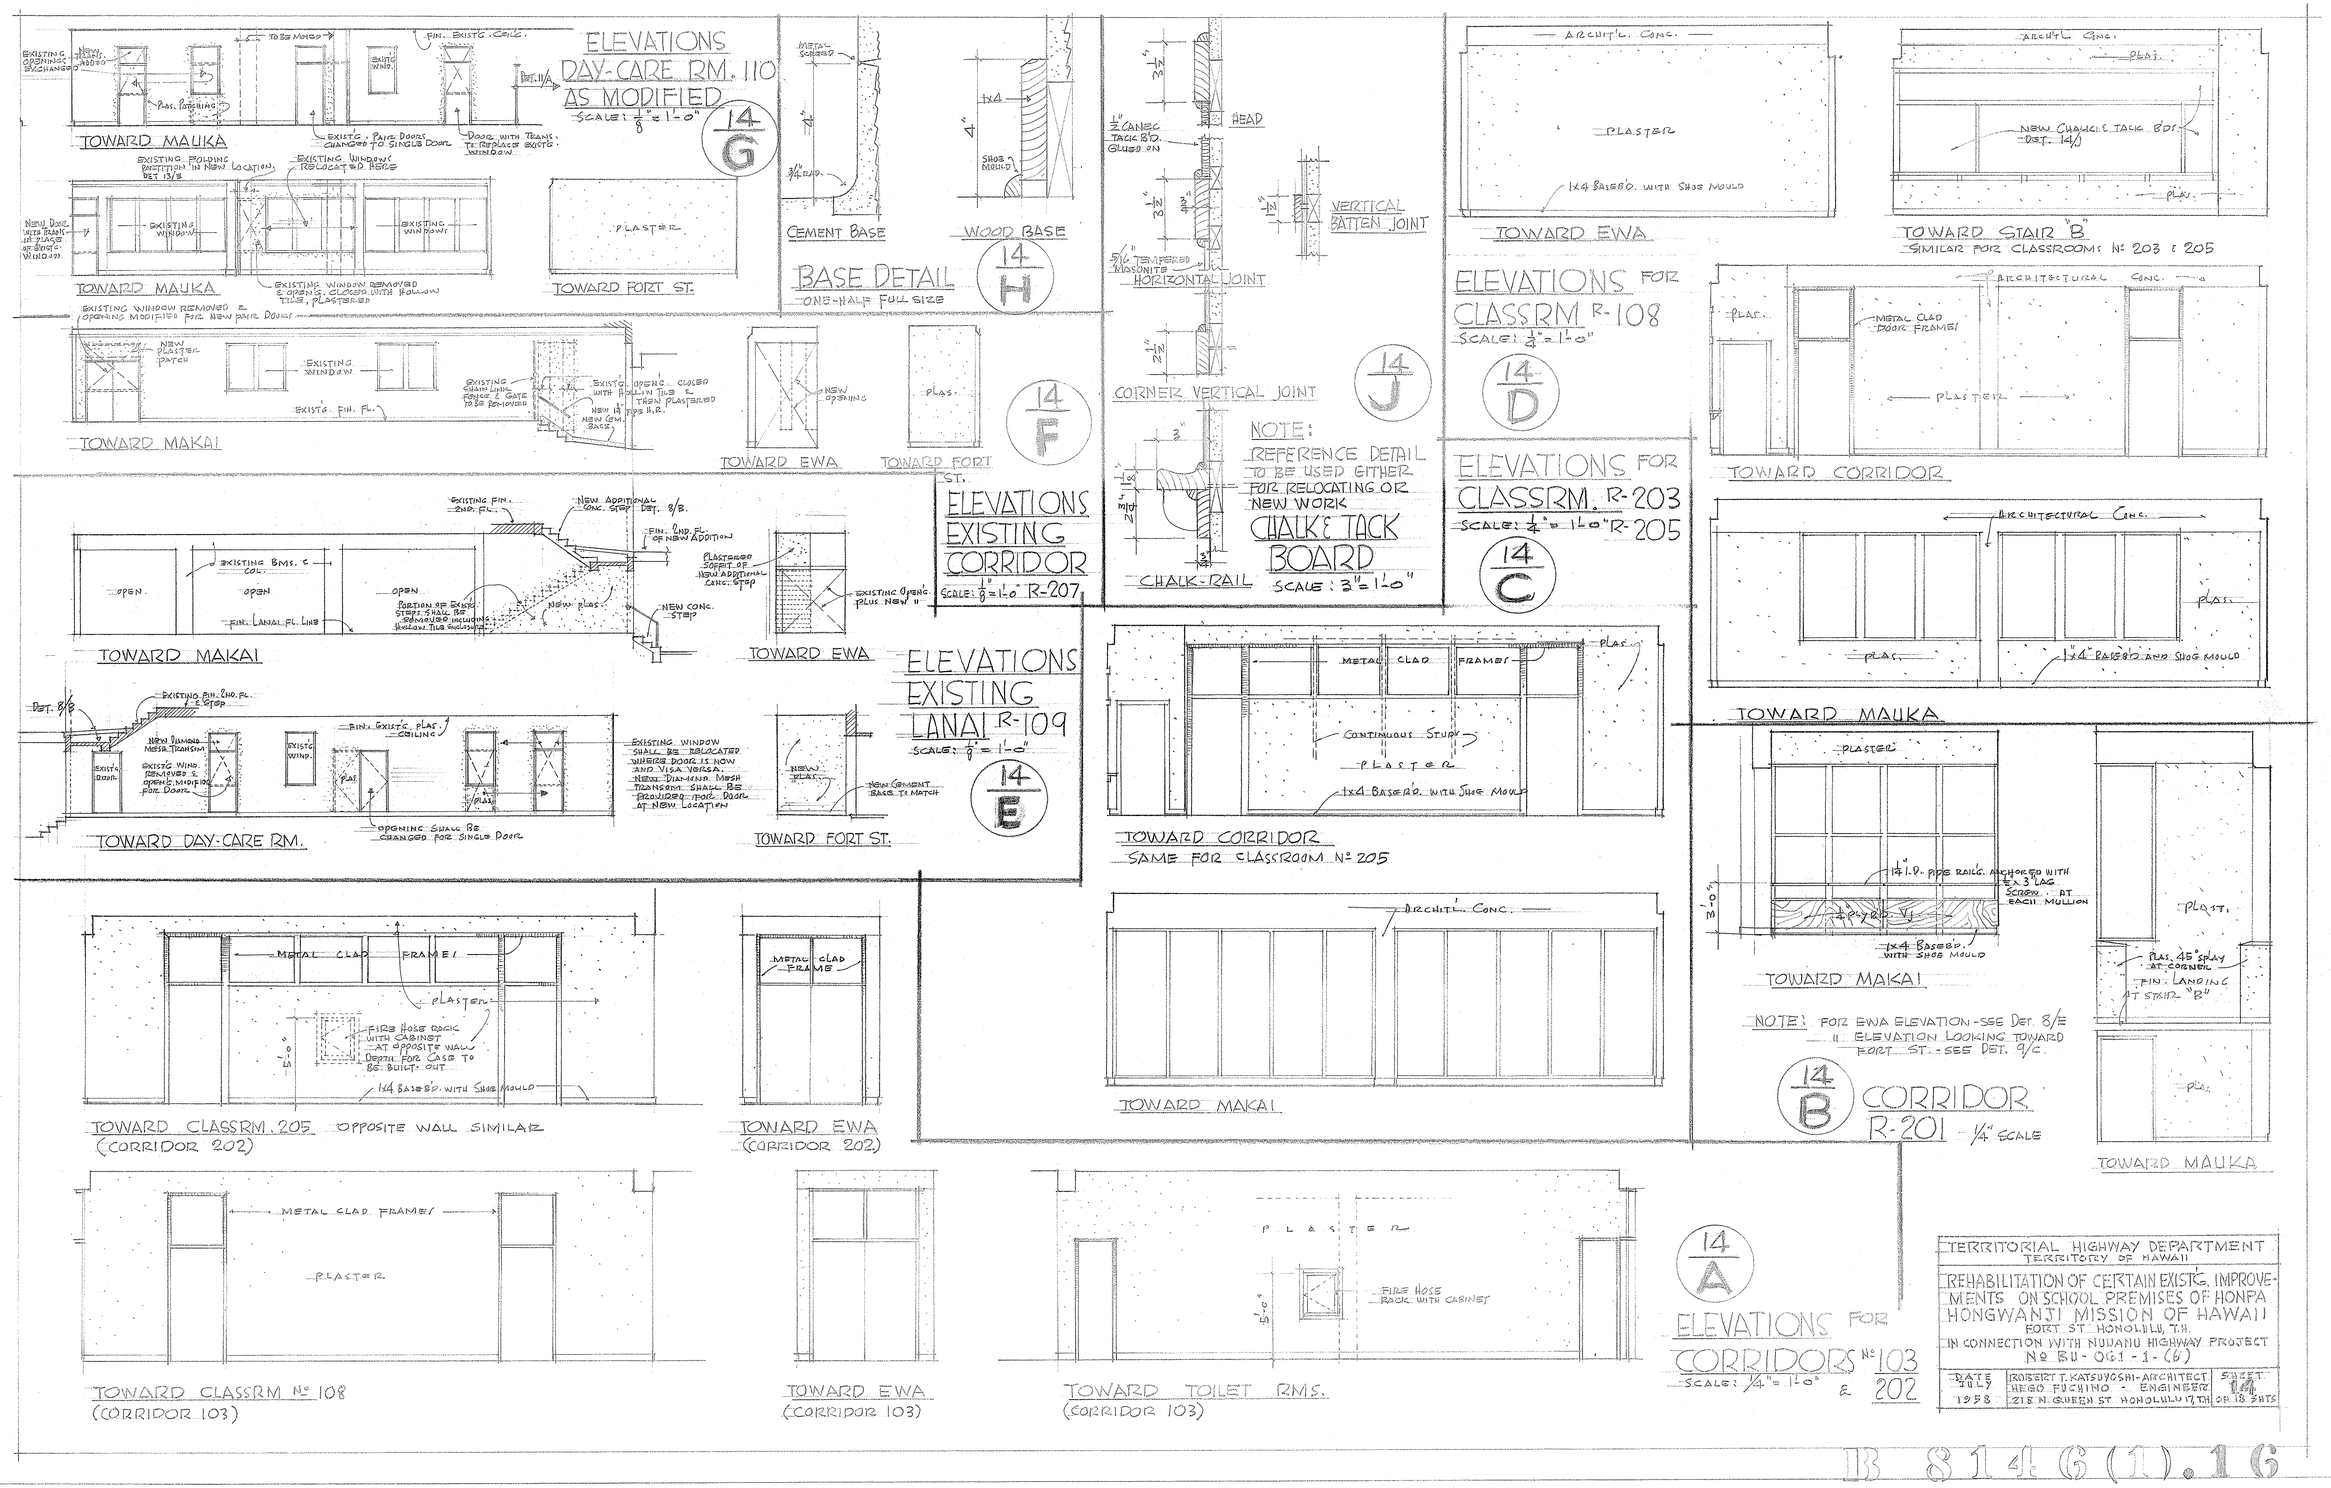
ELEVATIONS
DAY-CARE RM. 110
AS MODIFIED
SCALE: 1/8" = 1'-0"
14 G
TOWARD MAUKA
TOWARD MAUKA
TOWARD FORT ST.
TOWARD MAKAI
TOWARD EWA
TOWARD FORT ST.
CEMENT BASE
WOOD BASE
BASE DETAIL
ONE-HALF FULL SIZE
14 H
14 F
CORNER VERTICAL JOINT
VERTICAL BATTEN JOINT
HORIZONTAL JOINT
CHALK-RAIL
NOTE:
REFERENCE DETAIL TO BE USED EITHER FOR RELOCATING OR NEW WORK
CHALK & TACK BOARD
SCALE: 3" = 1'-0"
14 J
TOWARD EWA
ELEVATIONS FOR CLASSRM. R-108
SCALE: 1/4" = 1'-0"
14 D
TOWARD STAIR "B"
SIMILAR FOR CLASSROOMS Nº 203 & 205
TOWARD CORRIDOR
ELEVATIONS FOR CLASSRM. R-203
SCALE: 1/4" = 1'-0" R-205
14 C
TOWARD MAUKA
ELEVATIONS EXISTING CORRIDOR
SCALE: 1/8" = 1'-0" R-207
TOWARD MAKAI
TOWARD EWA
ELEVATIONS EXISTING LANAI R-109
SCALE: 1/8" = 1'-0"
14 E
TOWARD DAY-CARE RM.
TOWARD FORT ST.
TOWARD CORRIDOR
SAME FOR CLASSROOM Nº 205
TOWARD MAKAI
TOWARD MAUKA
NOTE: FOR EWA ELEVATION - SEE DET. 8/E
" ELEVATION LOOKING TOWARD FORT ST. - SEE DET. 9/C.
14 B
CORRIDOR R-201 - 1/4" SCALE
TOWARD MAUKA
TOWARD CLASSRM. 205 OPPOSITE WALL SIMILAR
(CORRIDOR 202)
TOWARD EWA
(CORRIDOR 202)
TOWARD CLASSRM Nº 108
(CORRIDOR 103)
TOWARD EWA
(CORRIDOR 103)
TOWARD TOILET RMS.
(CORRIDOR 103)
14 A
ELEVATIONS FOR CORRIDORS Nº 103 & 202
SCALE: 1/4" = 1'-0"
TERRITORIAL HIGHWAY DEPARTMENT
TERRITORY OF HAWAII
REHABILITATION OF CERTAIN EXIST'G. IMPROVEMENTS ON SCHOOL PREMISES OF HONPA HONGWANJI MISSION OF HAWAII
FORT ST. HONOLULU, T.H.
IN CONNECTION WITH NUUANU HIGHWAY PROJECT
Nº BU-061-1-(6)
DATE JULY 1958
ROBERT T. KATSUYOSHI - ARCHITECT
HEGO FUCHINO - ENGINEER
218 N. QUEEN ST. HONOLULU 17, T.H.
SHEET 14 OF 18 SHTS

B 8 1 4 6 (1) . 1 6