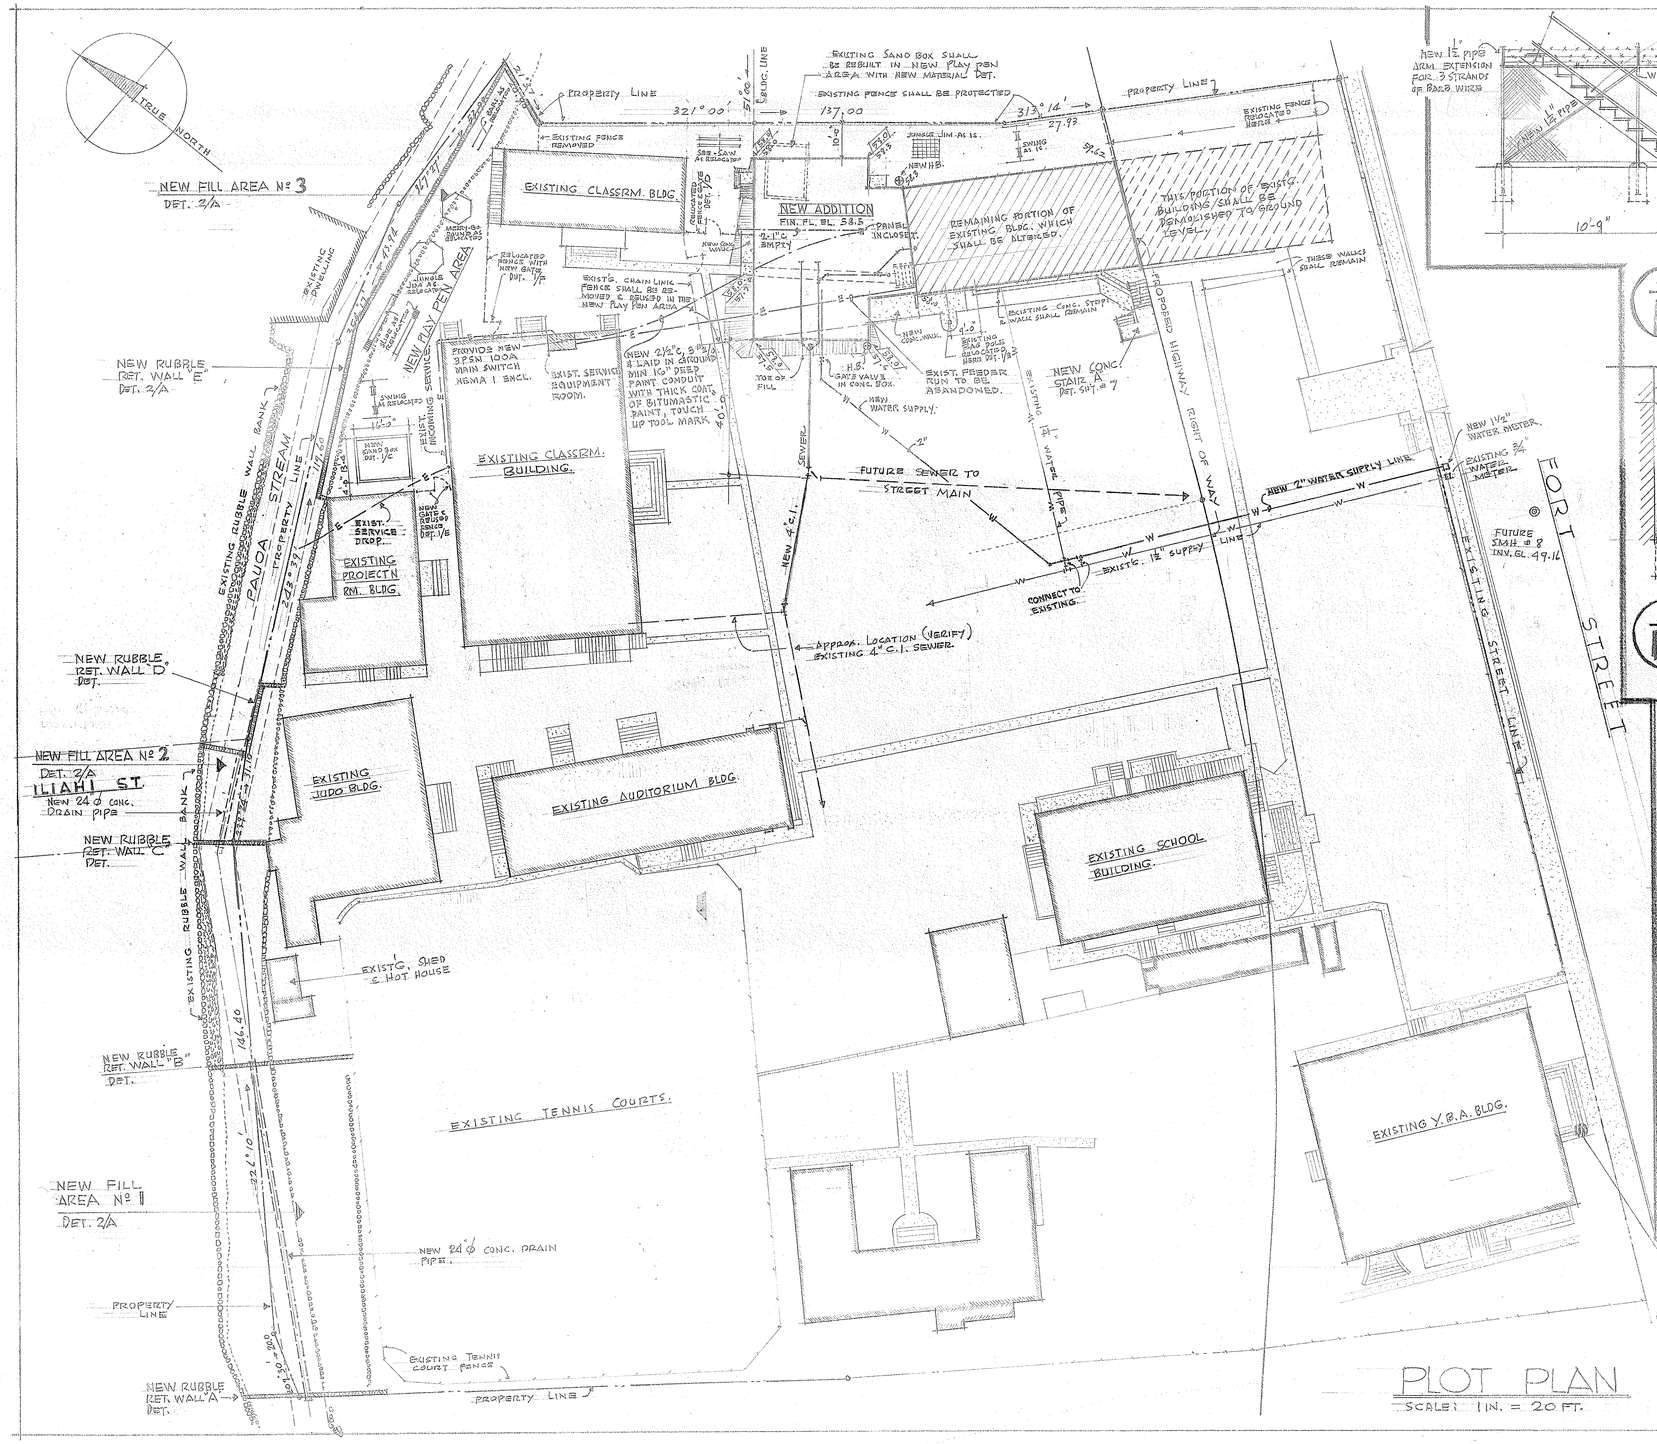

PLOT PLAN

SCALE: 1 IN. = 20 FT.

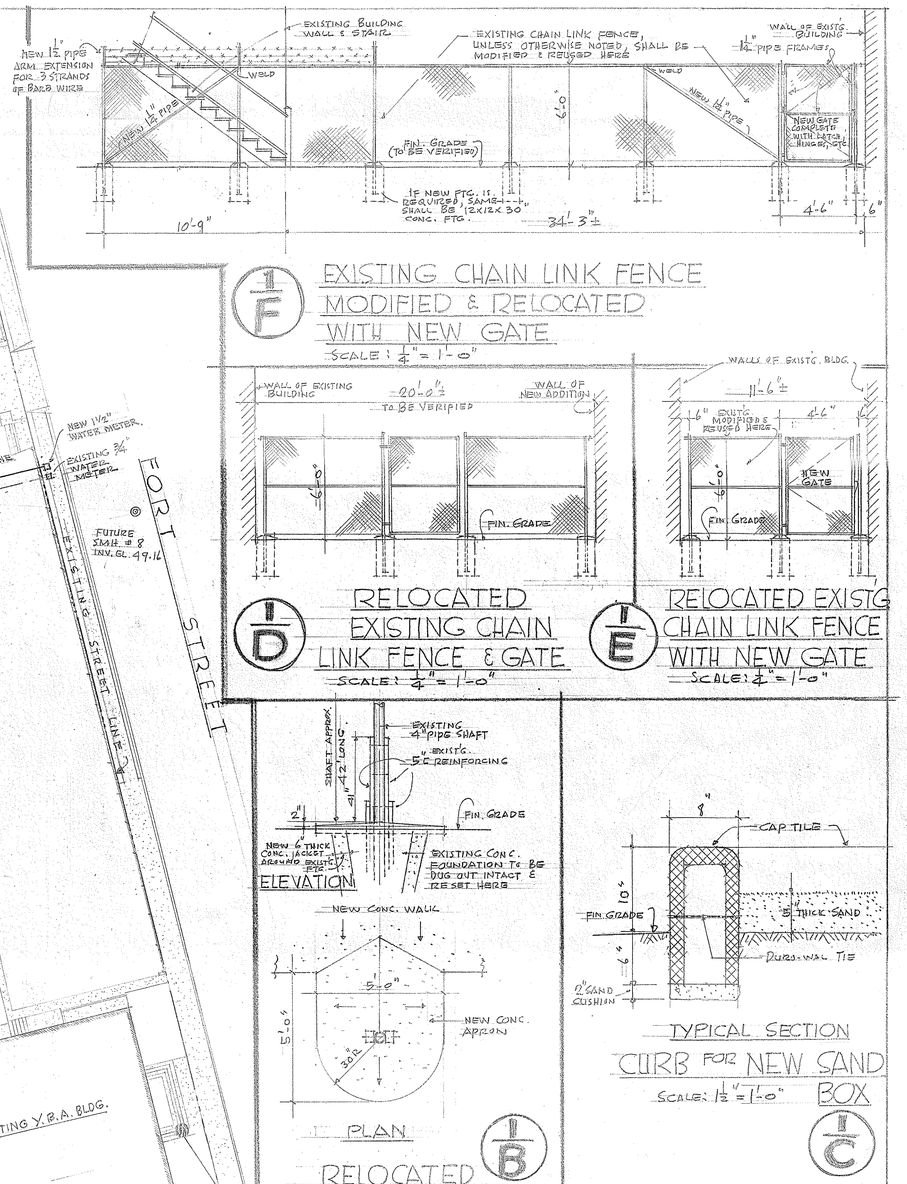

EXISTING CHAIN LINK FENCE MODIFIED & RELOCATED WITH NEW GATE

SCALE: ¼" = 1'-0"

RELOCATED EXISTING CHAIN LINK FENCE & GATE

SCALE: ¼" = 1'-0"

RELOCATED EXISTG. CHAIN LINK FENCE WITH NEW GATE

SCALE: ¼" = 1'-0"

RELOCATED EXISTING FLAG POLE

SCALE: 3/8" = 1'-0"

TYPICAL SECTION

CURB FOR NEW SAND BOX

SCALE: 1½" = 1'-0"

TERRITORIAL HIGHWAY DEPARTMENT
TERRITORY OF HAWAII

REHABILITATION OF CERTAIN EXISTG. IMPROVEMENTS ON SCHOOL PREMISES OF HONPA HONGWANJI MISSION OF HAWAII
FORT ST. HONOLULU, T.H.
IN CONNECTION WITH NUUANU HIGHWAY PROJECT
Nº BU-061-1-(6)

DATE		SHEET
JULY 1958	ROBERT T. KATSUYOSHI - ARCHITECT HEGO FUCHINO - ENGINEER 218 N. QUEEN ST HONOLULU 17, T.H.	1 OF 13 SHTS

IB 8 1 4 (6 (1). 2