INDEX TO DRAWINGS	
SHEET NO.	DESCRIPTION
1	TITLE SHEET
2 - 3	TYPICAL DETAILS
4 - 7	GUARD RAIL LAYOUT
8	CONCRETE MEDIAN BARRIER
9	GUARD RAIL AT STRUCTURE
10 - 11	UTILITIES AND DRAINAGE
12 - 16	STANDARD DETAILS

FED. ROAD DIST. NO.	STATE	FED. AID PROJ. NO.	FISCAL YEAR	SHEET NO.	TOTAL SHEETS
HAWAII	HAW	F-061-1(11)	1966	1	16

STATE OF HAWAII
DEPARTMENT OF TRANSPORTATION
HIGHWAYS DIVISION
HONOLULU, HAWAII

PLANS FOR
INSTALLATION OF MEDIAN GUARDRAIL ON PALI HIGHWAY,
KUAKINI STREET TO KAHANAIKI BRIDGE

FEDERAL AID PROJECT No. F-061-1(11)

DISTRICTS OF HONOLULU AND KOOLAUPOKO
ISLAND OF OAHU

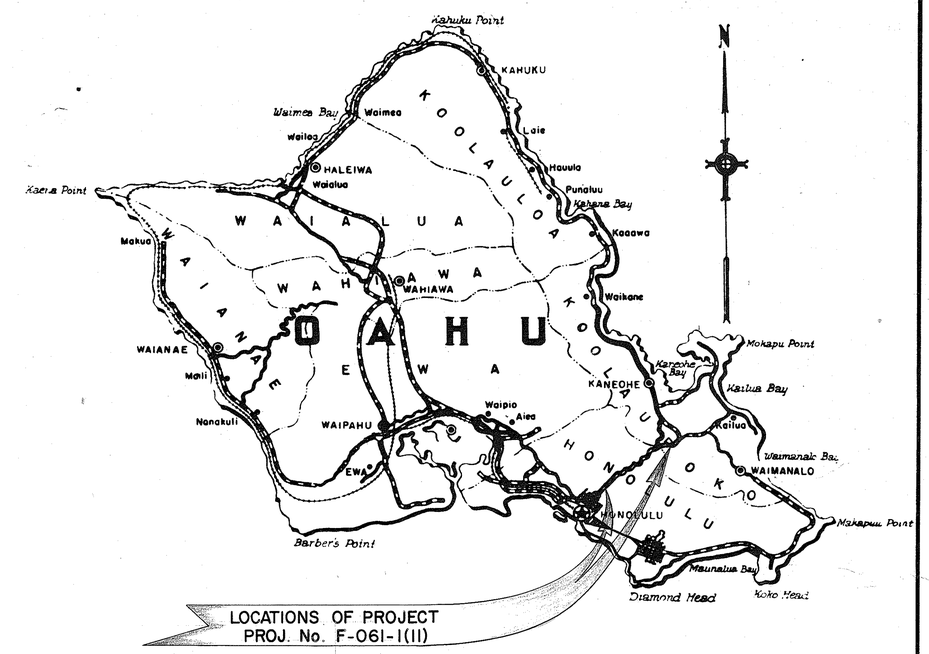

Federal Aid Projects Previously Constructed Or Under Construction

DESIGN CLASSIFICATION

ADT (1964)	28,352
DESIGN ADT (1976)	39,100
DHV	4,300
D	75/25
T	2 %
T_{24}	3 %
V	50 M. P. H.

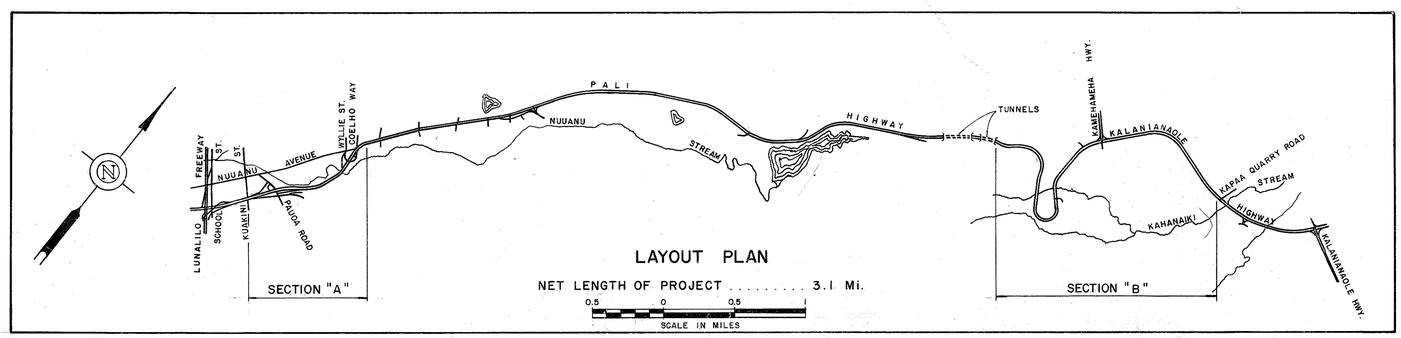

ORIGINAL PLAN	SURVEY PLOTTED BY ____ DATE ____ DESIGNED BY ____ DRAWN BY ____ TRACED BY ____ QUANTITIES BY ____ QUANTITIES CHECKED BY ____ CHECKED BY ____
NOTE BOOK No. ____	

DEPARTMENT OF TRANSPORTATION STATE OF HAWAII	
APPROVED:	
for DIRECTOR	4-13-66 DATE

DEPARTMENT OF COMMERCE BUREAU OF PUBLIC ROADS	
APPROVED:	
DIVISION ENGINEER	May 4, 1966 DATE