FED. ROAD DIST. NO.	STATE	FED. AID PROJ. NO.	FISCAL YEAR	SHEET NO.	TOTAL SHEETS
HAWAII	HAW.	FR-061-1(24)	1980	8	17

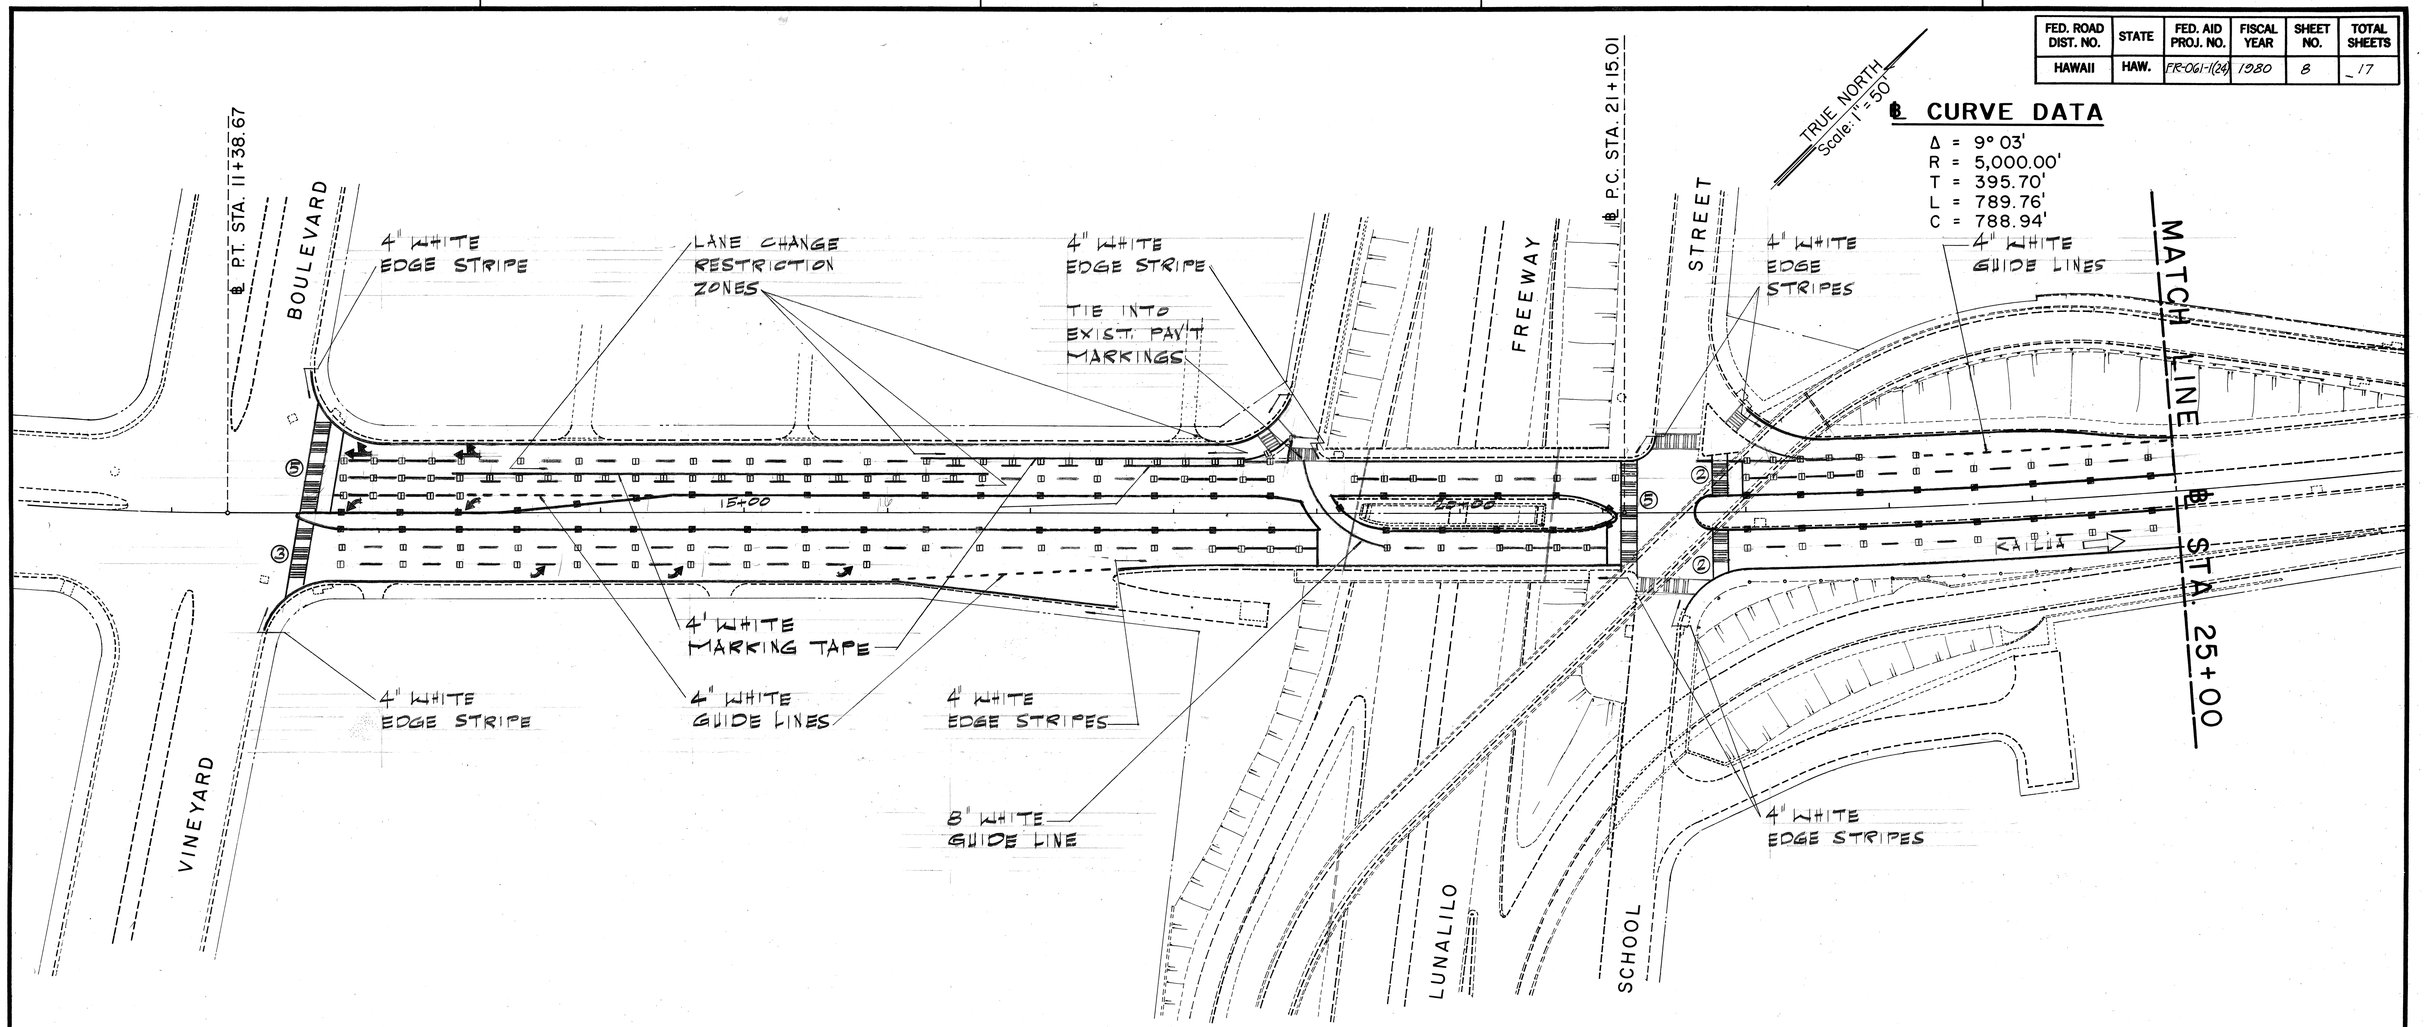

ORIGINAL PLAN	SURVEY PLOTTED BY	DATE
	DRAWN BY	"
	TRACED BY	"
NOTE BOOK	DESIGNED BY	"
	QUANTITIES BY	"
No.	CHECKED BY	"

STATE OF HAWAII
DEPARTMENT OF TRANSPORTATION
HIGHWAYS DIVISION

PAVEMENT MARKING

PALI HIGHWAY RESURFACING
Vineyard Blvd. to Kuakini St.
F. A. PROJECT NO. FR-061-1(24)

Scale as noted

SHEET No. 1 OF 9 SHEETS

FED. ROAD DIST. NO.	STATE	FED. AID PROJ. NO.	FISCAL YEAR	SHEET NO.	TOTAL SHEETS
HAWAII	HAW.	FR-061-1(24)	1980	9	17

℄ CURVE DATA

Δ = 9° 03'
R = 5,000.00'
T = 395.70'
L = 789.76'
C = 788.94'

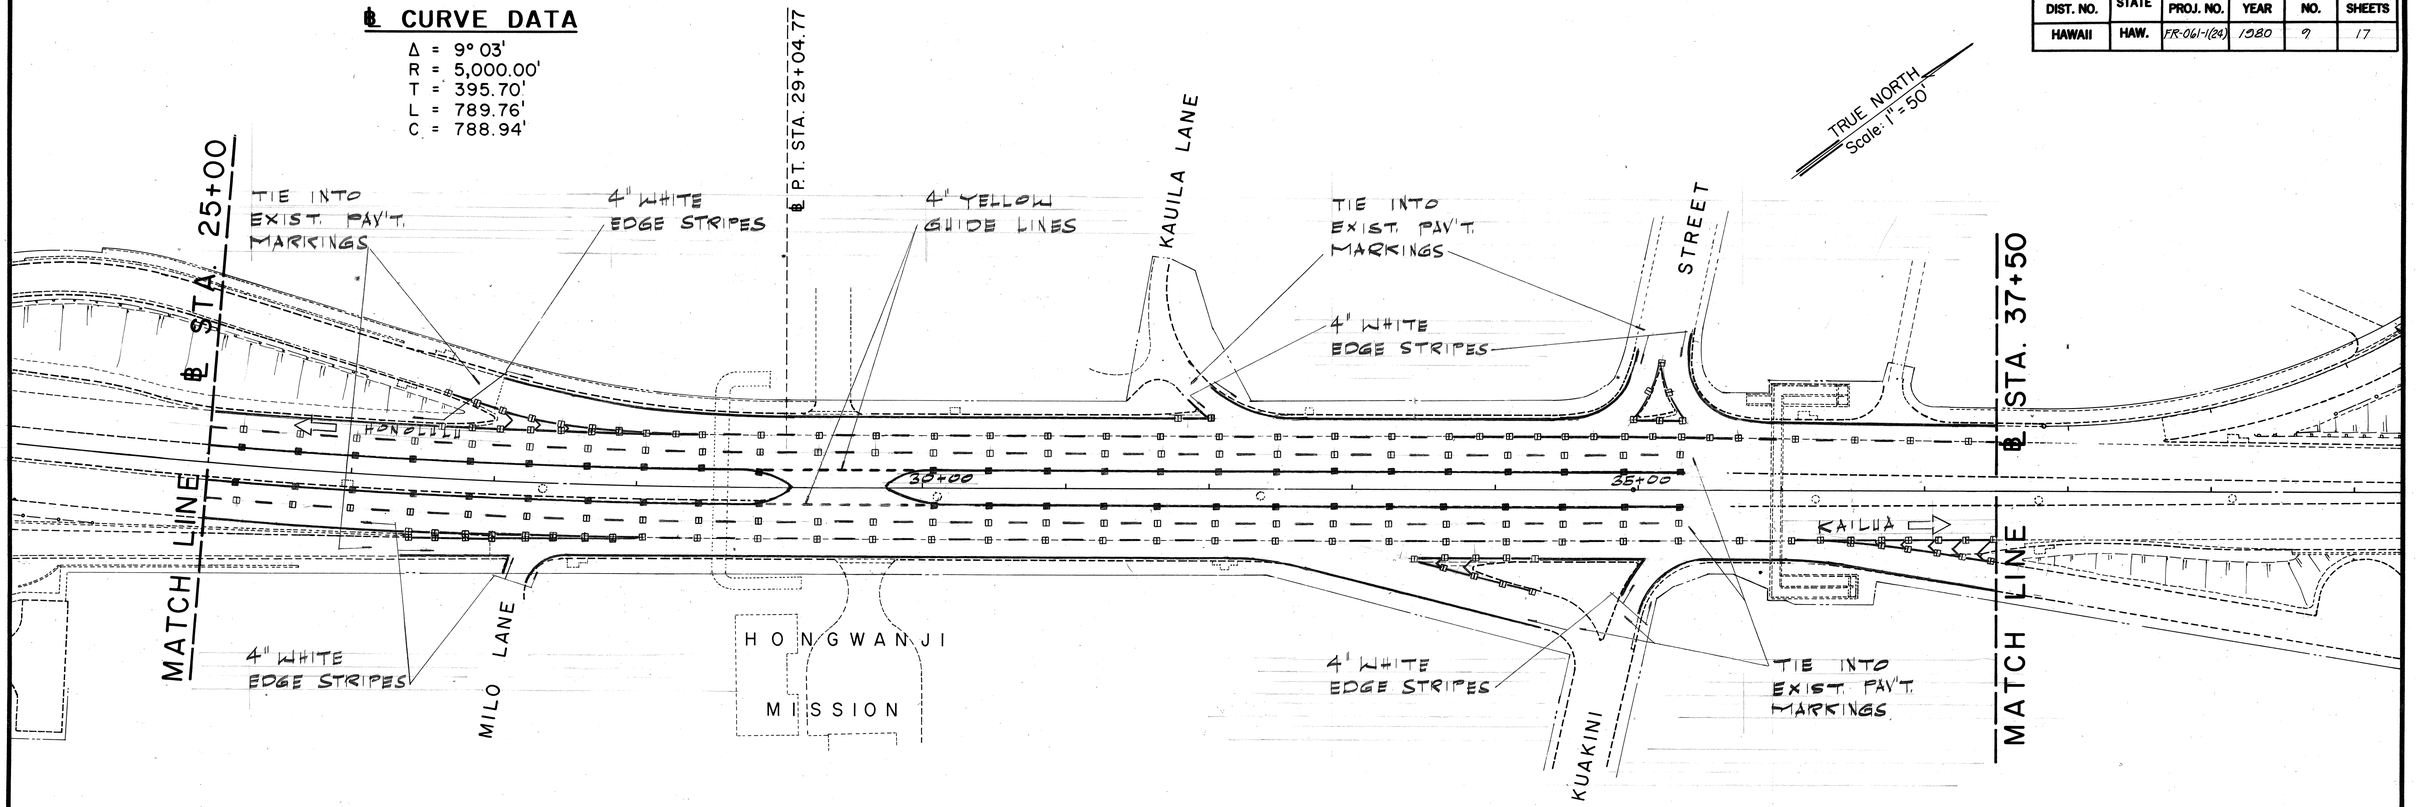

ORIGINAL PLAN	SURVEY PLOTTED BY	DATE
	DRAWN BY	"
NOTE BOOK	TRACED BY	"
	DESIGNED BY	"
No.	QUANTITIES BY	"
	CHECKED BY	"

STATE OF HAWAII
DEPARTMENT OF TRANSPORTATION
HIGHWAYS DIVISION

PAVEMENT MARKING

PALI HIGHWAY RESURFACING
Vineyard Blvd. to Kuakini St.
F. A. PROJECT NO. FR-061-1(24)

Scale as noted

SHEET No. 2 OF 9 SHEETS

FED. ROAD DIST. NO.	STATE	FED. AID PROJ. NO.	FISCAL YEAR	SHEET NO.	TOTAL SHEETS
HAWAII	HAW.	FR-061-1(24)	1980	10	17

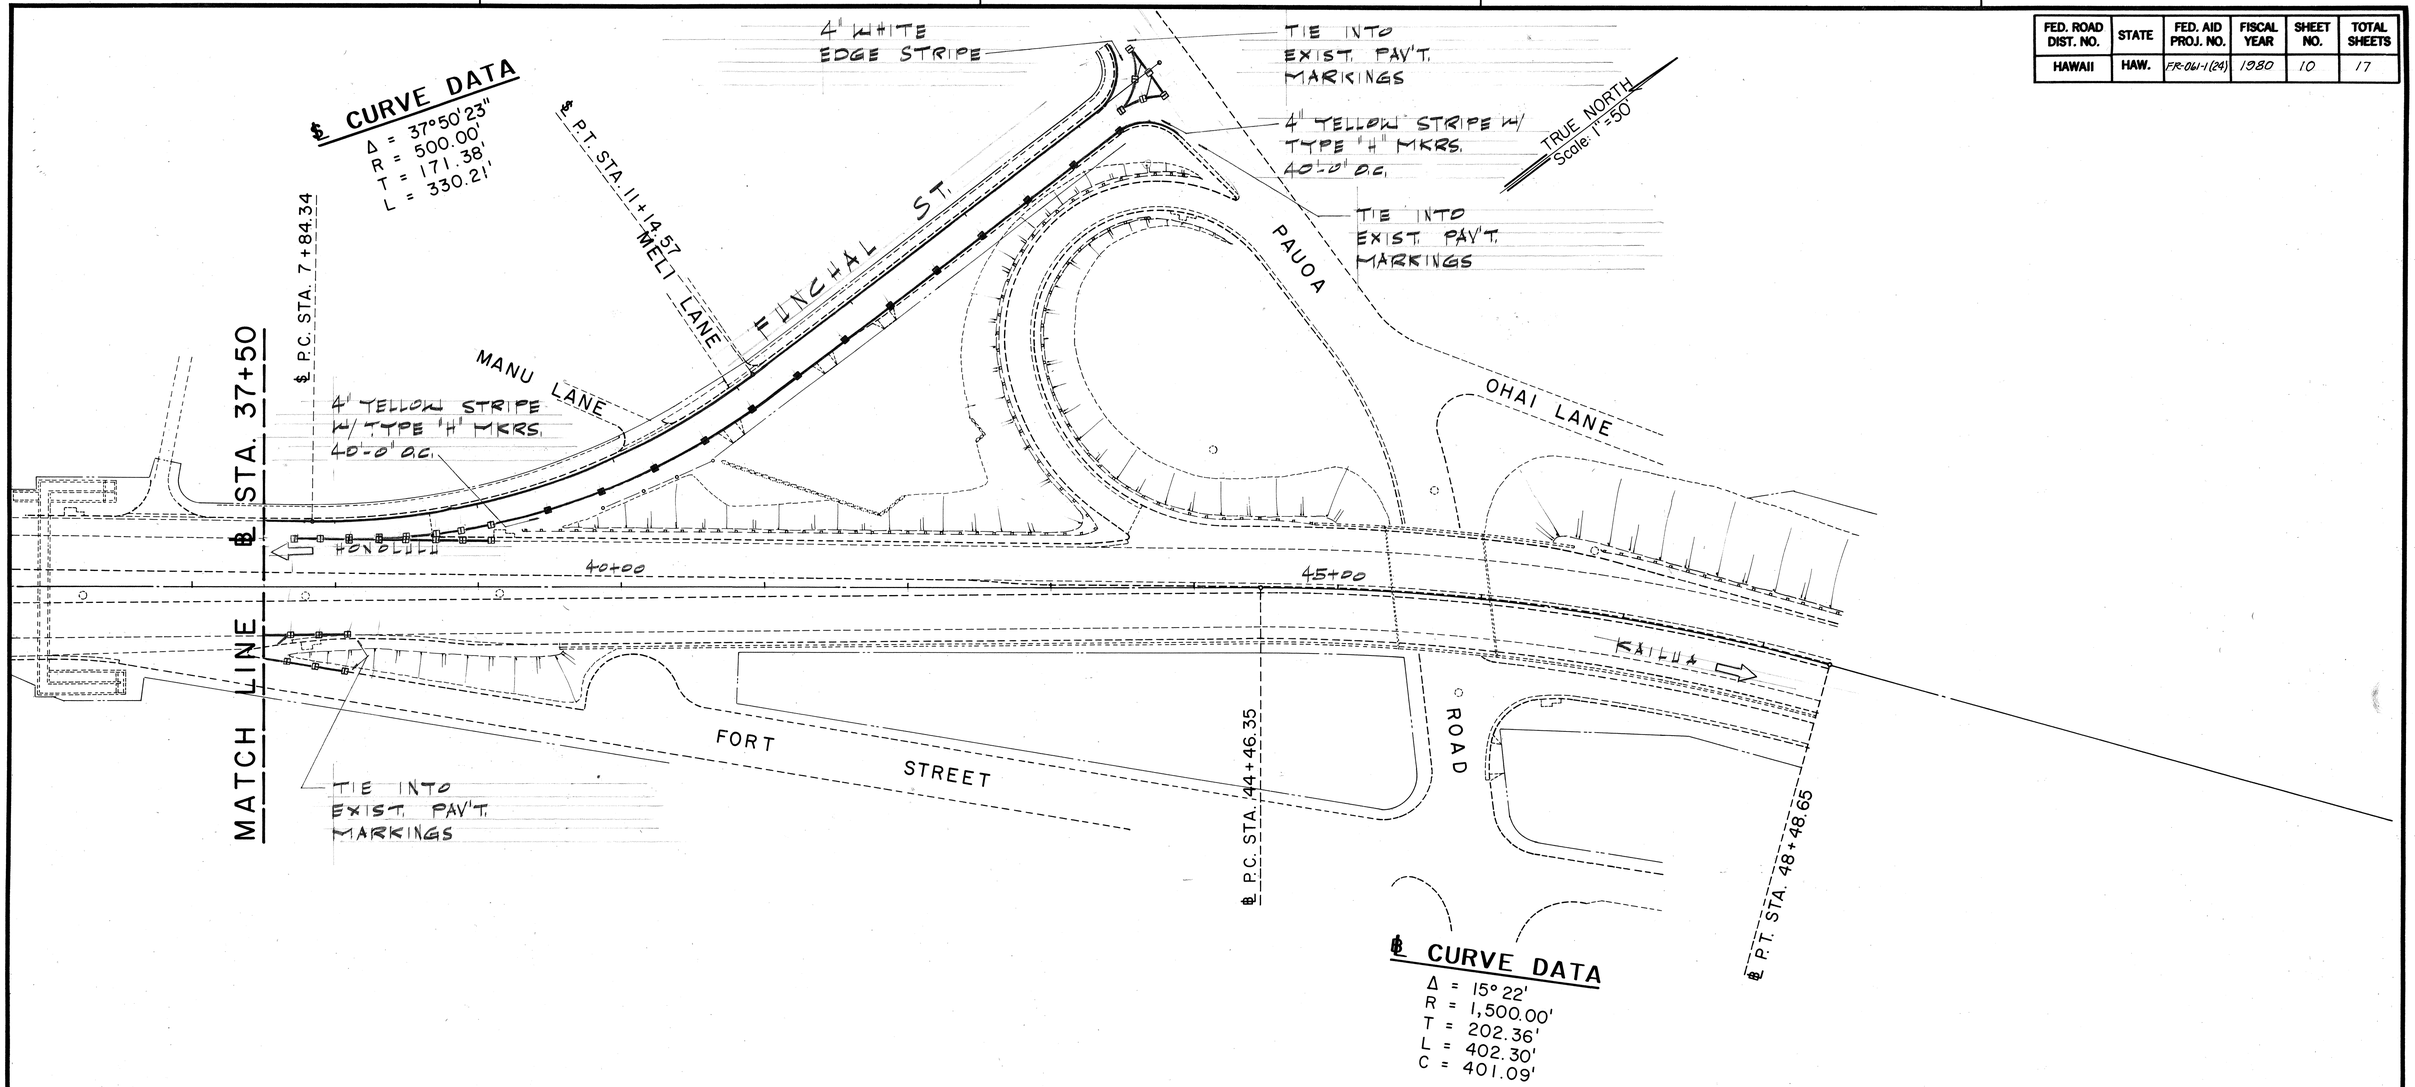

ORIGINAL PLAN	SURVEY PLOTTED BY	DATE
NOTE BOOK	DRAWN BY	"
No.	TRACED BY	"
	DESIGNED BY	"
	QUANTITIES BY	"
	CHECKED BY	"

STATE OF HAWAII
DEPARTMENT OF TRANSPORTATION
HIGHWAYS DIVISION

PAVEMENT MARKING

PALI HIGHWAY RESURFACING
Vineyard Blvd. to Kuakini St.
F. A. PROJECT NO. FR-061-1(24)

Scale as noted

SHEET No. 3 OF 9 SHEETS

FED. ROAD DIST. NO.	STATE	FED. AID PROJ. NO.	FISCAL YEAR	SHEET NO.	TOTAL SHEETS
HAWAII	HAW.	FR-061-1(24)	1980	11	17

℄ CURVE DATA

Δ = 3° 00'
R = 5,000.00'
T = 130.93'
L = 261.80'
C = 261.77'

℄ CURVE DATA

Δ = 12° 33'
R = 5,800.00'
T = 637.76'
L = 1,270.43'
C = 1,267.89'

TRUE NORTH
Scale: 1" = 50'

℄ P.C. STA. 4+97.80

℄ P.T. STA. 7+59.60

℄ P.C. STA. 13+80.99

TIE INTO EXIST. PAV'T. MARKINGS

4" WHITE EDGE STRIPE

4" WHITE GUIDE LINES

4" WHITE GUIDE LINES

HONOLULU

10+00

15+00

KAILUA

MATCH LINE ℄ STA. 20+00

4" WHITE EDGE STRIPES

4" YELLOW GUIDE LINES

4" WHITE EDGE STRIPES

4" WHITE EDGE STRIPES

HINALO PL.

WOOD ST.

HOMELANI PL.

DOWSETT AVE.

MATCH LINE ℄ STA. 20+00

4" WHITE GUIDE LINES

4" WHITE EDGE STRIPES

℄ P.T. STA. 26+51.42

℄ STA. 29+62.40 Bk. = ℄ STA. 6+00 Ahead

TRUE NORTH
Scale: 1" = 50'

4" WHITE GUIDE LINES

WAOKANAKA ST.

HONOLULU

25+00

KAILUA

TIE INTO EXIST. PAV'T MARKINGS

4" WHITE EDGE STRIPES

4" WHITE EDGE STRIPE

4" WHITE GUIDE LINES

KEPOLA PL.

NUUANU PALI DR.

ORIGINAL PLAN	SURVEY PLOTTED BY	DATE
	DRAWN BY	"
NOTE BOOK	TRACED BY	"
	DESIGNED BY	"
No.	QUANTITIES BY	"
	CHECKED BY	"

STATE OF HAWAII
DEPARTMENT OF TRANSPORTATION
HIGHWAYS DIVISION

PAVEMENT MARKING

PALI HIGHWAY RESURFACING

Hinalo Pl. to Waokanaka St.

F. A. PROJECT NO. FR-061-1(24)

Scale as noted

SHEET No. 4 OF 9 SHEETS