| FED. ROAD DIST. NO. | STATE | FED. AID PROJ. NO. | FISCAL YEAR | SHEET NO. | TOTAL SHEETS |
|---|---|---|---|---|---|
| HAWAII | HAW. | HES-061-1(26) | 1984 | 2 | 10 |

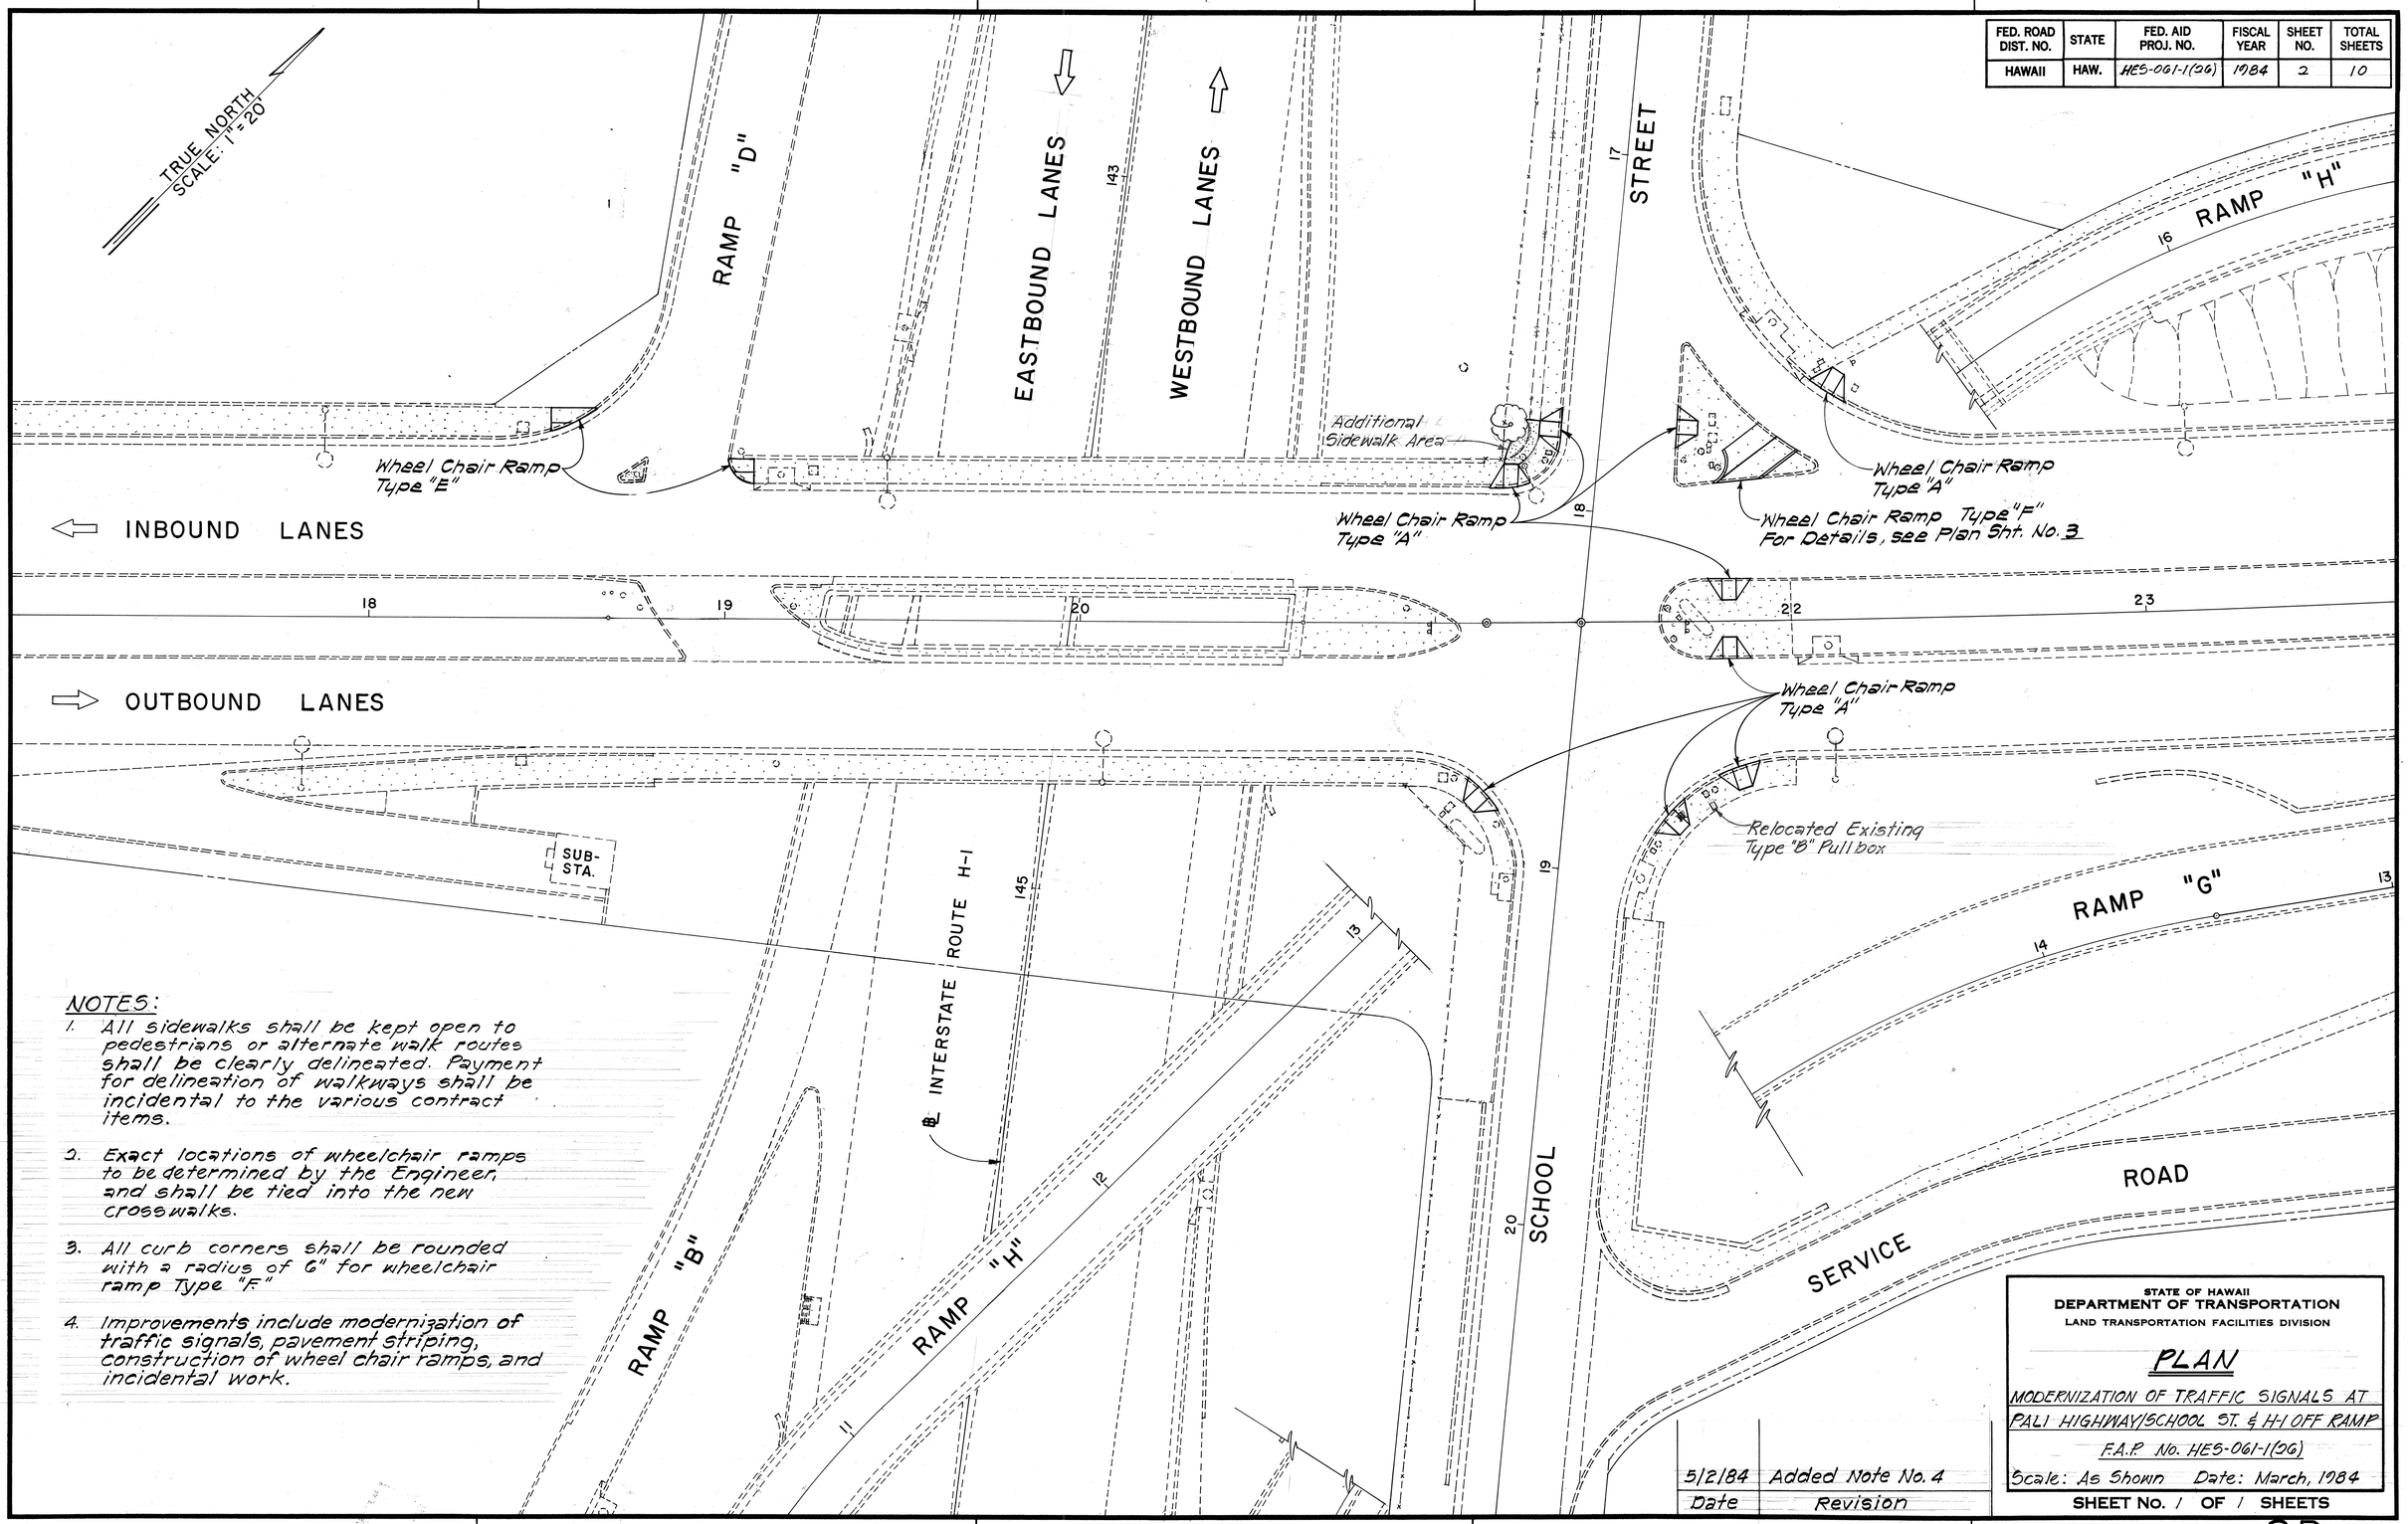


NOTES:

1. All sidewalks shall be kept open to pedestrians or alternate walk routes shall be clearly delineated. Payment for delineation of walkways shall be incidental to the various contract items.
2. Exact locations of wheelchair ramps to be determined by the Engineer and shall be tied into the new crosswalks.
3. All curb corners shall be rounded with a radius of 6" for wheelchair ramp Type "F"
4. Improvements include modernization of traffic signals, pavement striping, construction of wheel chair ramps, and incidental work.

| Date | Revision |
|---|---|
| 5/2/84 | Added Note No. 4 |

STATE OF HAWAII
DEPARTMENT OF TRANSPORTATION
LAND TRANSPORTATION FACILITIES DIVISION

PLAN

MODERNIZATION OF TRAFFIC SIGNALS AT PALI HIGHWAY/SCHOOL ST. & H-1 OFF RAMP

F.A.P. No. HES-061-1(26)

Scale: As Shown Date: March, 1984

SHEET No. 1 OF 1 SHEETS

| | | |
|---|---|---|
| ORIGINAL PLAN | SURVEY PLOTTED BY | DATE |
| | DRAWN BY | " |
| | TRACED BY | " |
| NOTE BOOK | DESIGNED BY | " |
| | QUANTITIES BY | " |
| No. | CHECKED BY | " |

2R