FED. ROAD DIST. NO.	STATE	FED. AID PROJ. NO.	FISCAL YEAR	SHEET NO.	TOTAL SHEETS
HAWAII	HAW.	STP-061-1(34)	2000	23	38

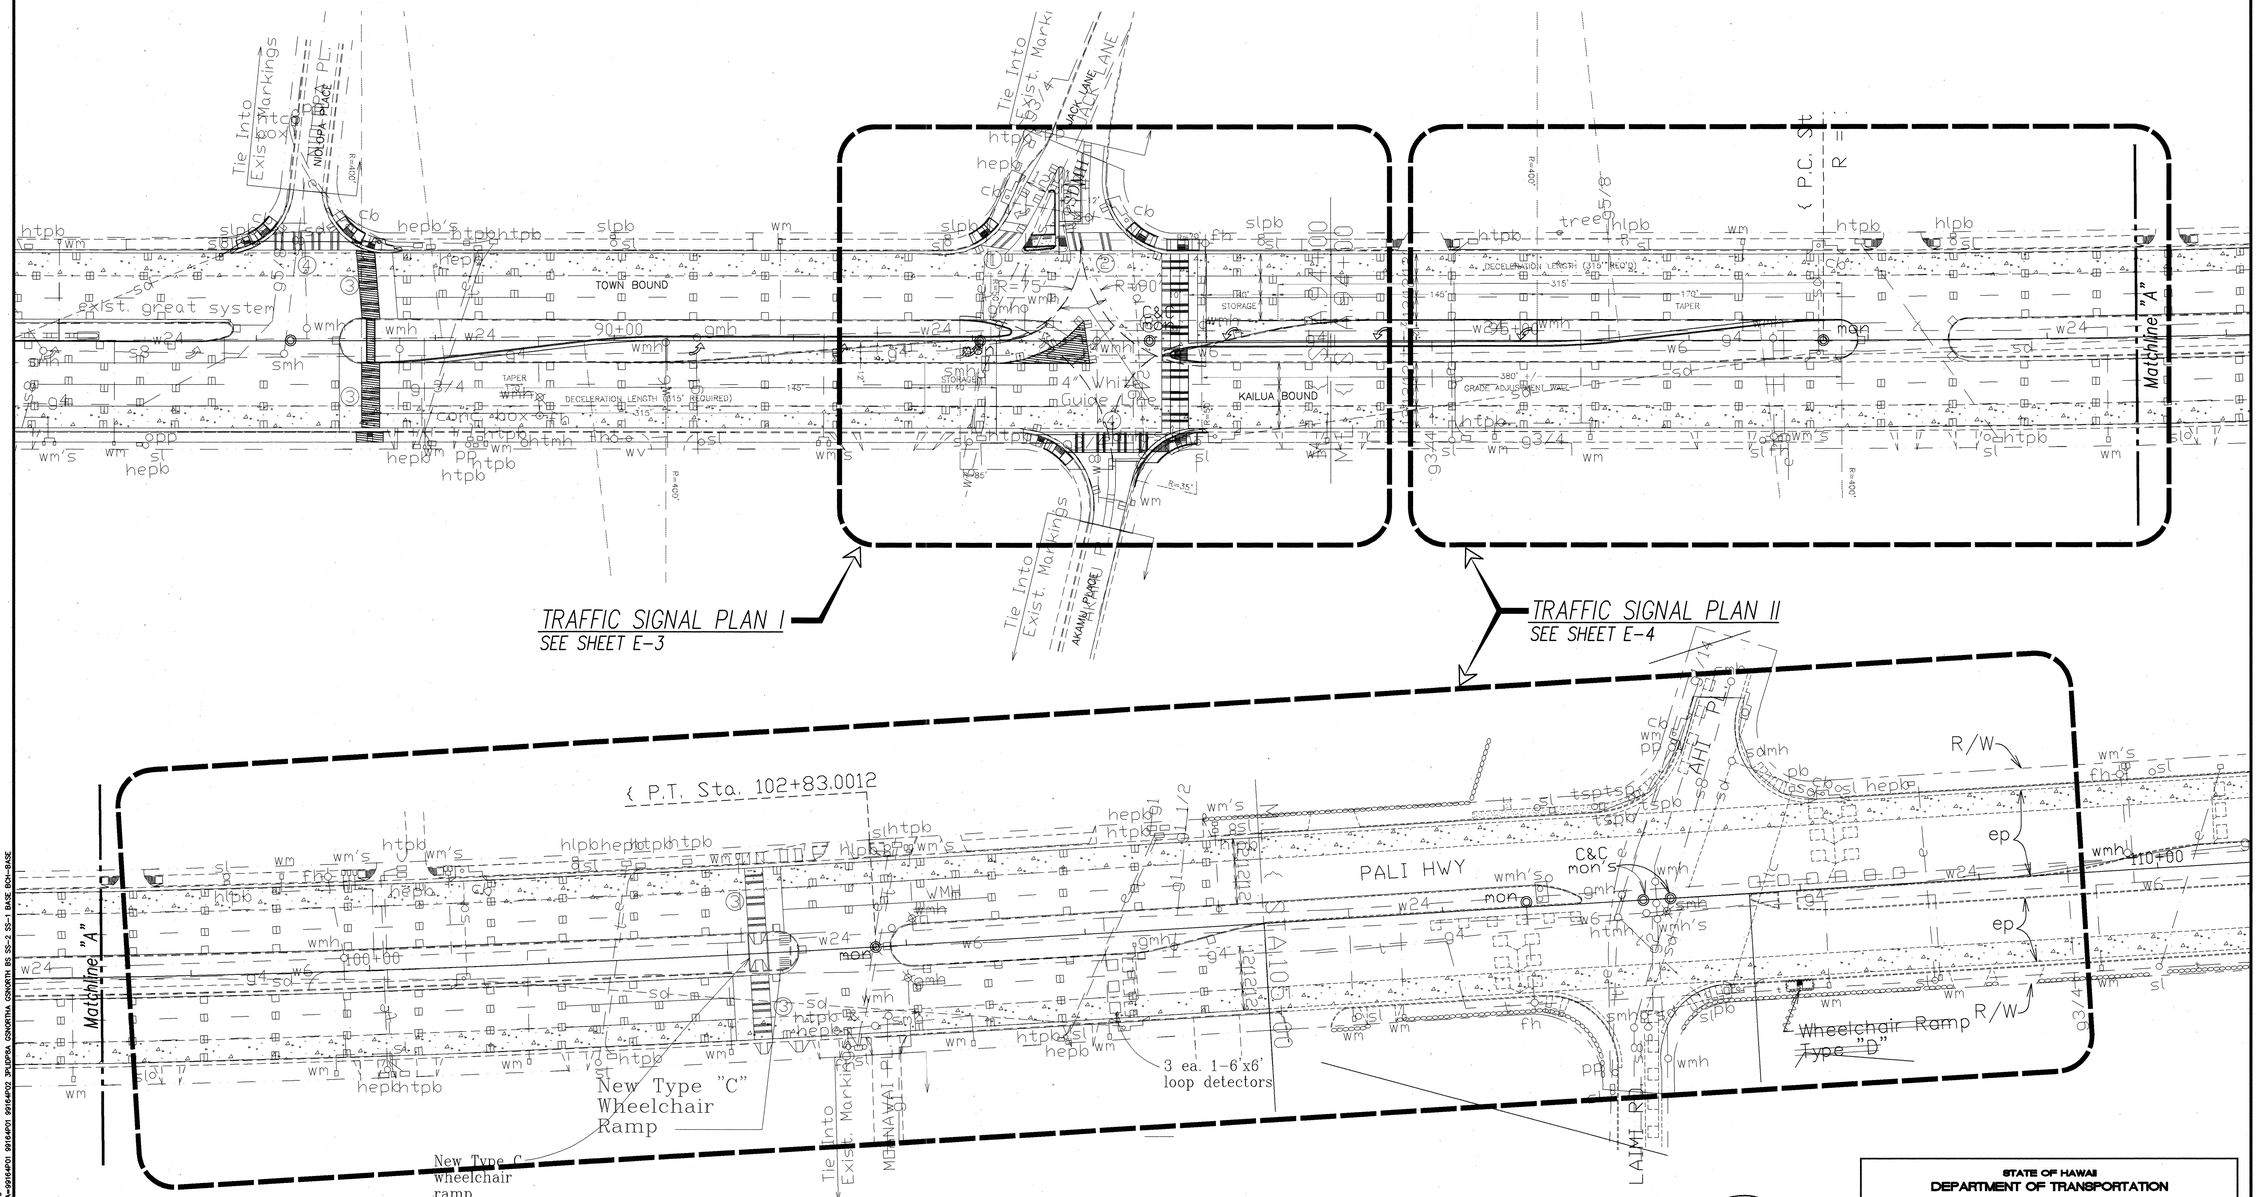

NORTH

TRAFFIC SIGNAL SITE PLAN
SCALE: 1"=40'

40' 20' 0 40' 80' 120'
SCALE: 1"=40'
GRAPHIC SCALE

STEVEN H. SAKAI
LICENSED PROFESSIONAL ENGINEER
No. 7637-E
HAWAII, U.S.A.

THIS WORK WAS PREPARED BY ME OR UNDER MY SUPERVISION

STATE OF HAWAII
DEPARTMENT OF TRANSPORTATION
HIGHWAYS DIVISION

TRAFFIC SIGNAL SITE PLAN

PALI HIGHWAY INTERSECTION IMPROVEMENTS
AT JACK LANE
PROJECT NO. STP-061-1(34)

Scale: AS NOTED Date:

SHEET No. E-1 OF 13 SHEETS

ORIGINAL PLAN	SURVEY PLOTTED BY	DATE
	DRAWN BY	
NOTE BOOK	TRACED BY	
	DESIGNED BY	
	QUANTITIES BY	
No.	CHECKED BY	

LAST SAVE: 04/13/00 @ 17:18:49 BY: TM PLOT SC 1=40
Z:\KAD\PROJECTS\9916A\9916A01 XREFS: 9916A01A-9916A01 9916A01 9916A02 3PLDPRA CSNORTHA CSNORTHA BS SS-2 SS-1 BASE BDH-BASE