FED. ROAD DIST. NO.	STATE	PROJ. NO.	FISCAL YEAR	SHEET NO.	TOTAL SHEETS
OAHU	HAWAII	61D-02-06	2006	ADD.30	57

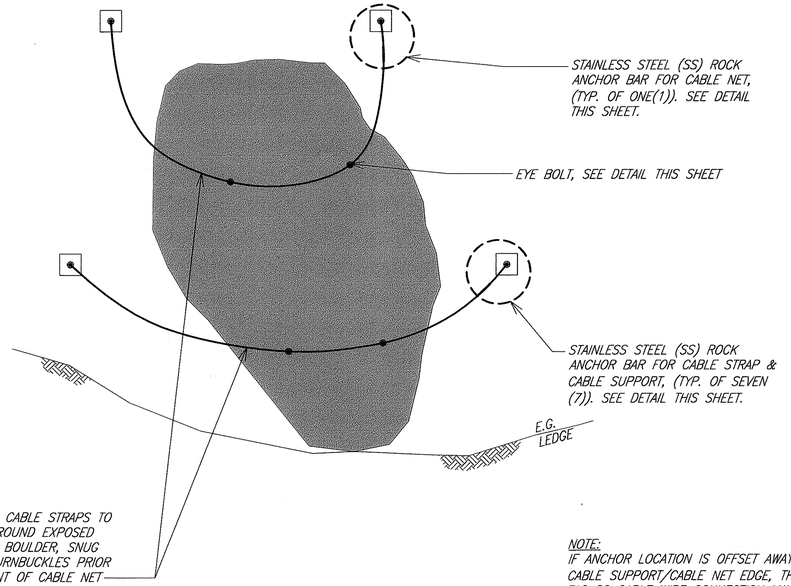

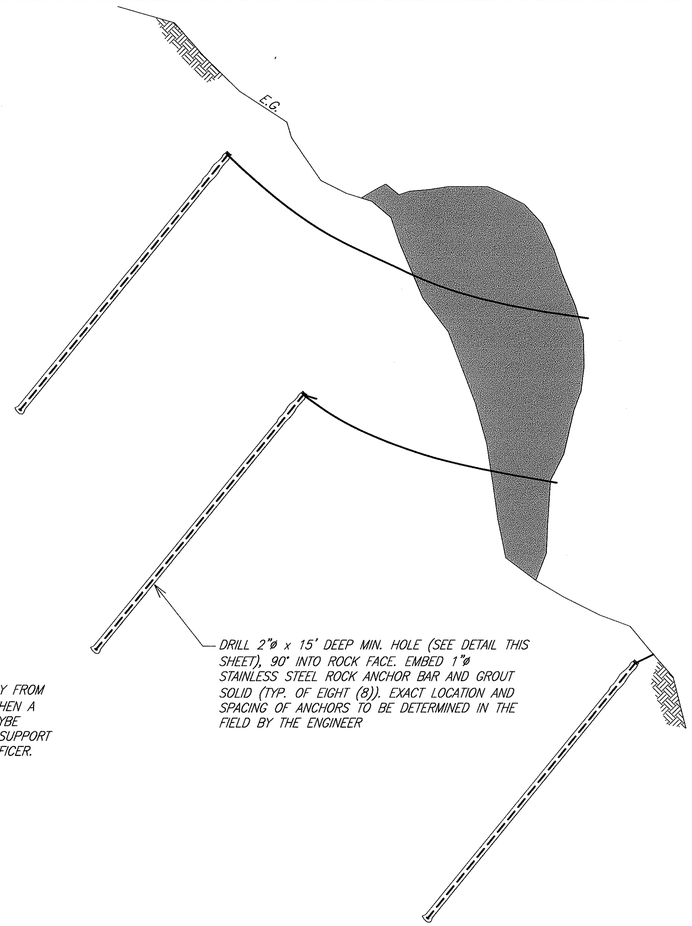

NOTE:
IF ANCHOR LOCATION IS OFFSET AWAY FROM CABLE SUPPORT/CABLE NET EDGE, THEN A TAG SS CABLE WIRE CONNECTION MAYBE REQUIRED FROM ANCHOR TO CABLE SUPPORT AS DETERMINED BY CONTRACTING OFFICER.

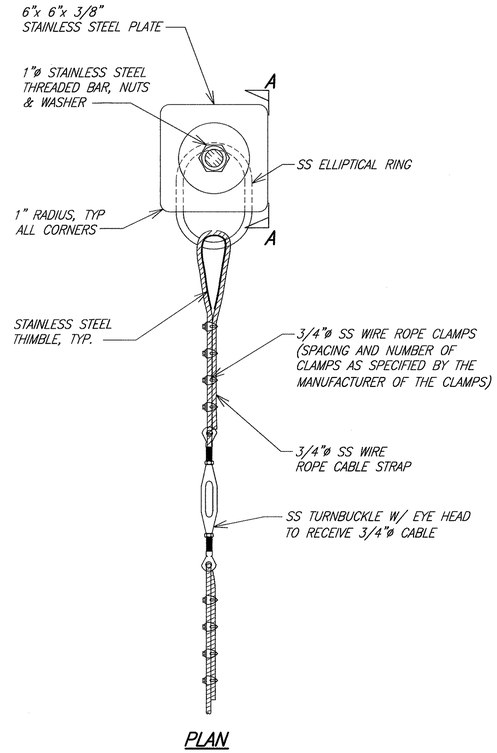

PLAN

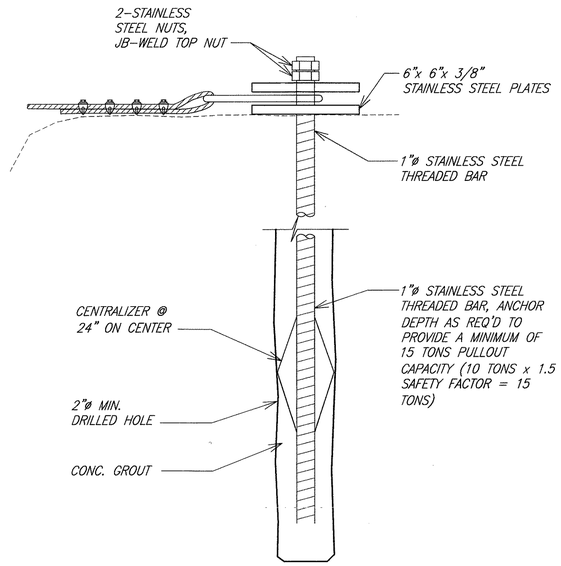

SECTION A-A

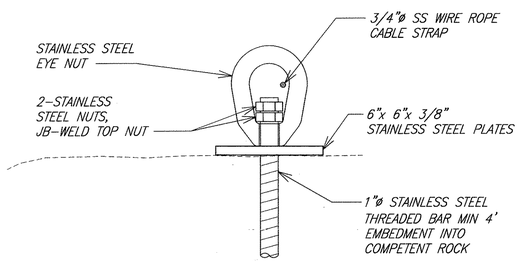

EYE BOLT DETAIL

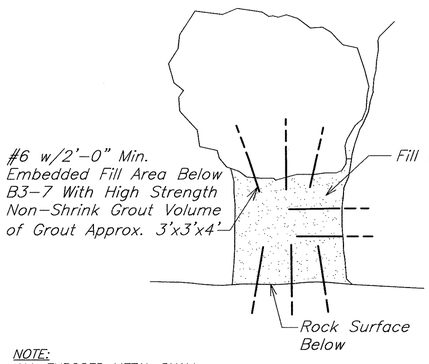

NOTE:
ALL EXPOSED METAL SHALL BE POWDER COATED COLOR JUST FLAT BLACK.

PEDESTAL DETAIL

EarthTech
A tyco International Ltd. Company

ARIDAL AN R. NIKOU
LICENSED PROFESSIONAL ENGINEER
No. 6198-C
HAWAII, U.S.A.

EXPIRATION DATE OF THE LICENSE 4/30/2008
THIS WORK WAS PREPARED BY ME OR UNDER MY SUPERVISION.

Date	Revision
9/04/06	Revised cable size; minimum depth of anchors

STATE OF HAWAII
DEPARTMENT OF TRANSPORTATION
HIGHWAYS DIVISION

ROCK STRAPING

KAILUA ROAD PERMANENT ROCKFALL AND LANDSLIDE MITIGATION
PROJECT NO. 61D-02-06

Scale: As Noted Date: Aug 2006

SHEET No. 1 OF 1 SHEETS

ADD. 30

ORIGINAL PLAN	SURVEY PLOTTED BY	DATE
	DRAWN BY	
NOTE BOOK	TRACED BY	
	DESIGNED BY	
No.	QUANTITIES BY	
	CHECKED BY	

L:\work\proj\61d01-001 Kailua Road\Addendum No.1\ROCK STRAPING DETAIL.dwg 09/05/07 8:53 AM ariaj.nikou