FED. ROAD DIST. NO.	STATE	PROJ. NO.	FISCAL YEAR	SHEET NO.	TOTAL SHEETS
HAWAII	HAW.	61A-01-10M	2010	8	9

℄ Sta. 108+50 to ℄ Sta. 115+00
Remove Existing 1½" A.C. Pavement Mix No. IV and Existing 6½" P.C.C. Pavement. Replace with 2" A.C. Pavement Mix No. IV and 6" Glassphalt Base Course. Remove existing A.C. Pav't from Concrete Gutter. Replace with A.C. Pav't Mix No. IV and restore back to existing pav't elevations.

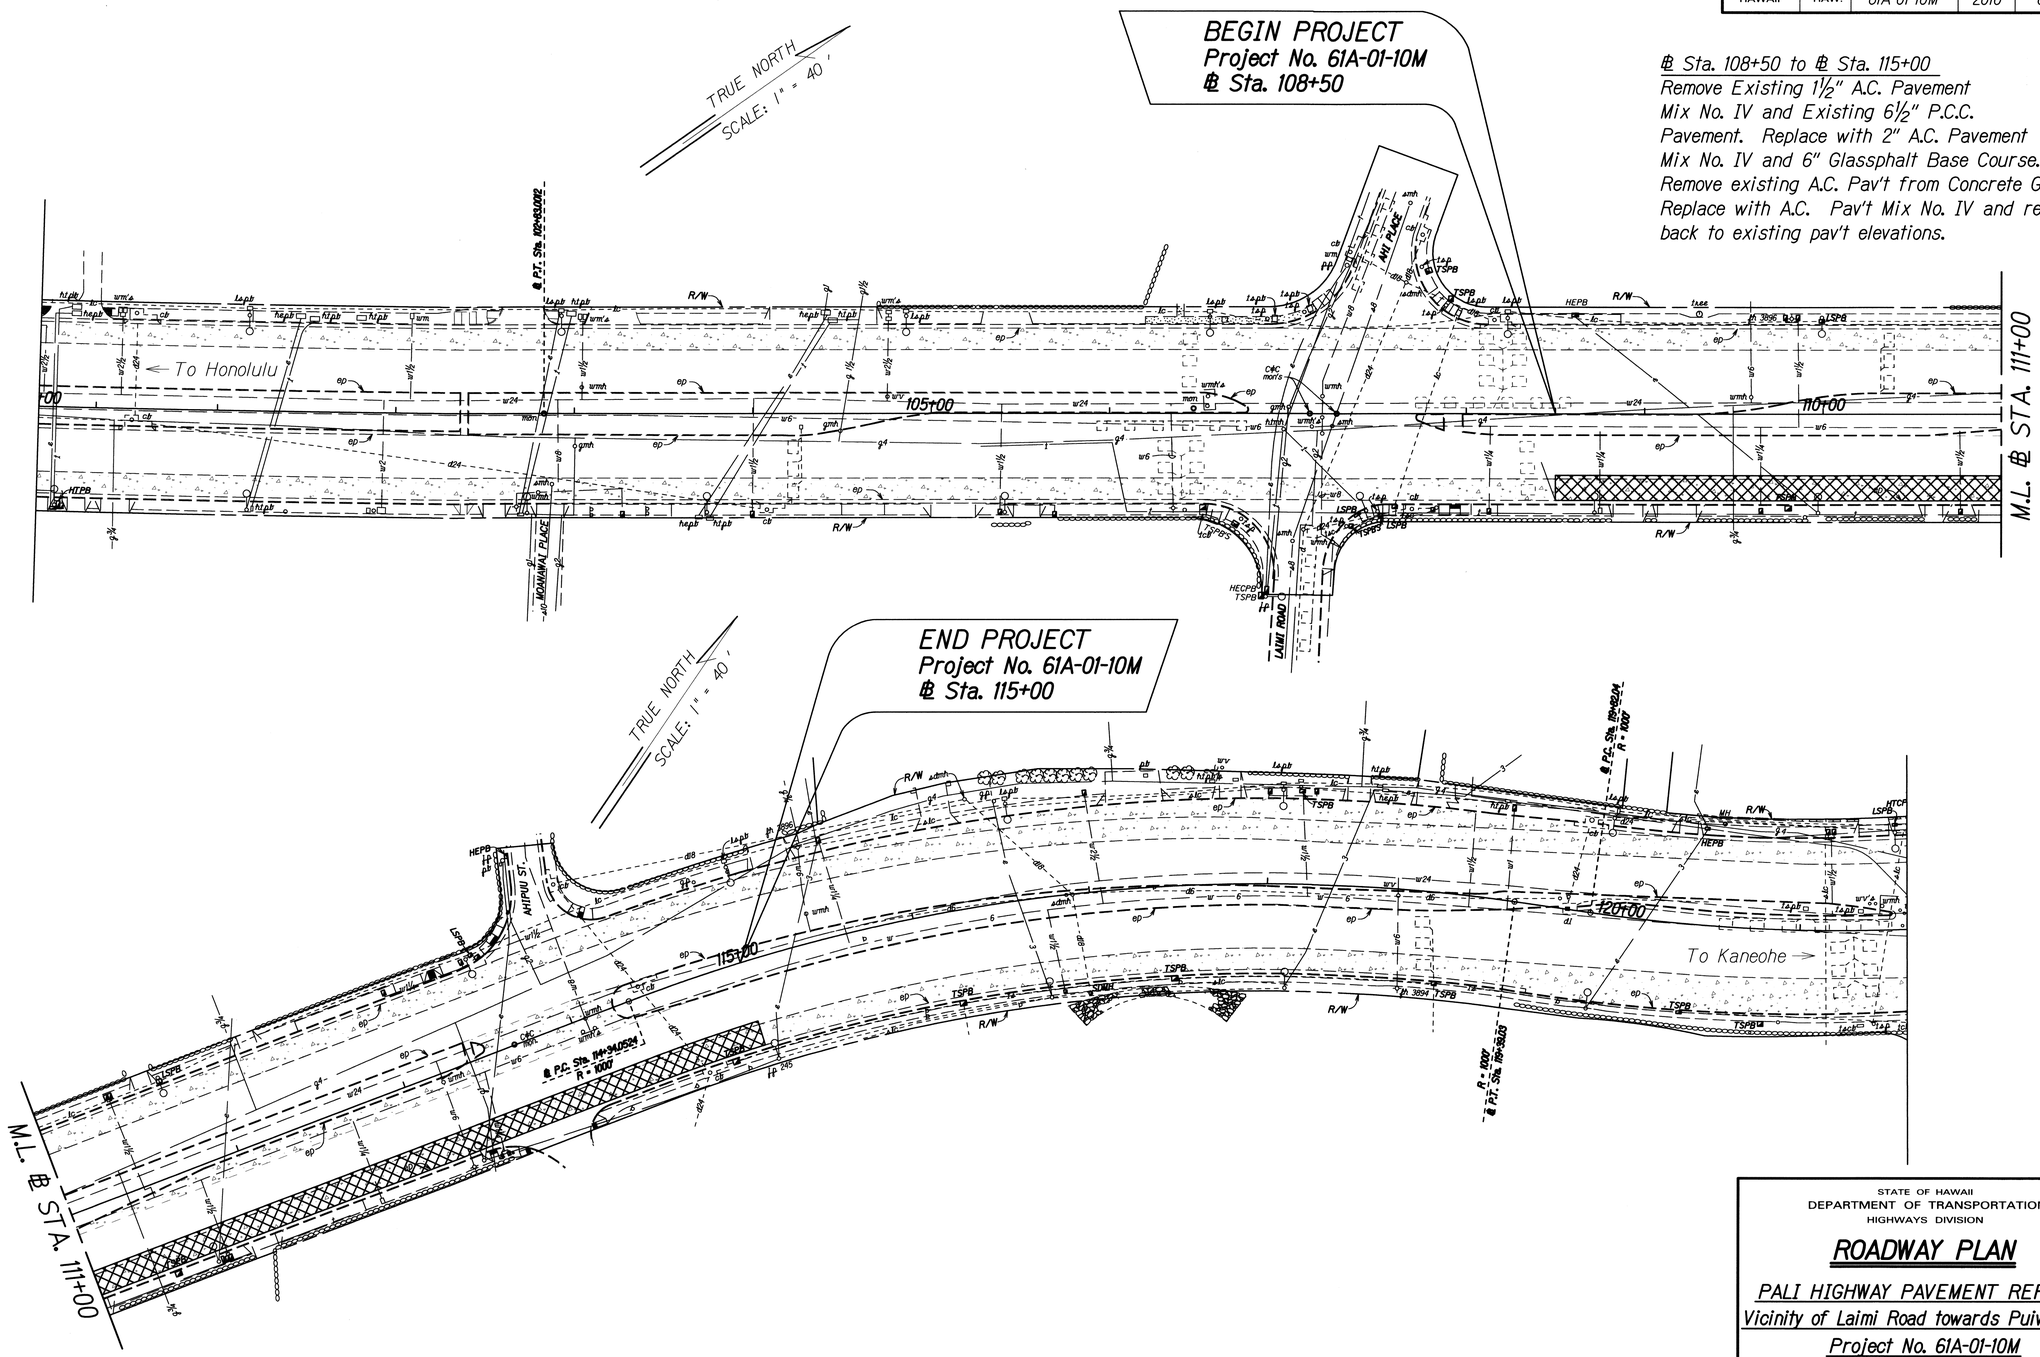

ORIGINAL PLAN	SURVEY PLOTTED BY	DATE
	DRAWN BY	
	TRACED BY	
NOTE BOOK	DESIGNED BY	
	QUANTITIES BY	
No.	CHECKED BY	

STATE OF HAWAII
DEPARTMENT OF TRANSPORTATION
HIGHWAYS DIVISION

ROADWAY PLAN

PALI HIGHWAY PAVEMENT REPAIRS
Vicinity of Laimi Road towards Puiwa Road
Project No. 61A-01-10M

Scale: 1" = 40' Date: April, 2010

SHEET No. 1 OF 1 SHEETS