FED. ROAD DIST. NO.	STATE	PROJ. NO.	FISCAL YEAR	SHEET NO.	TOTAL SHEETS
HAWAII	HAW.	61D-01-23	2024	13	87

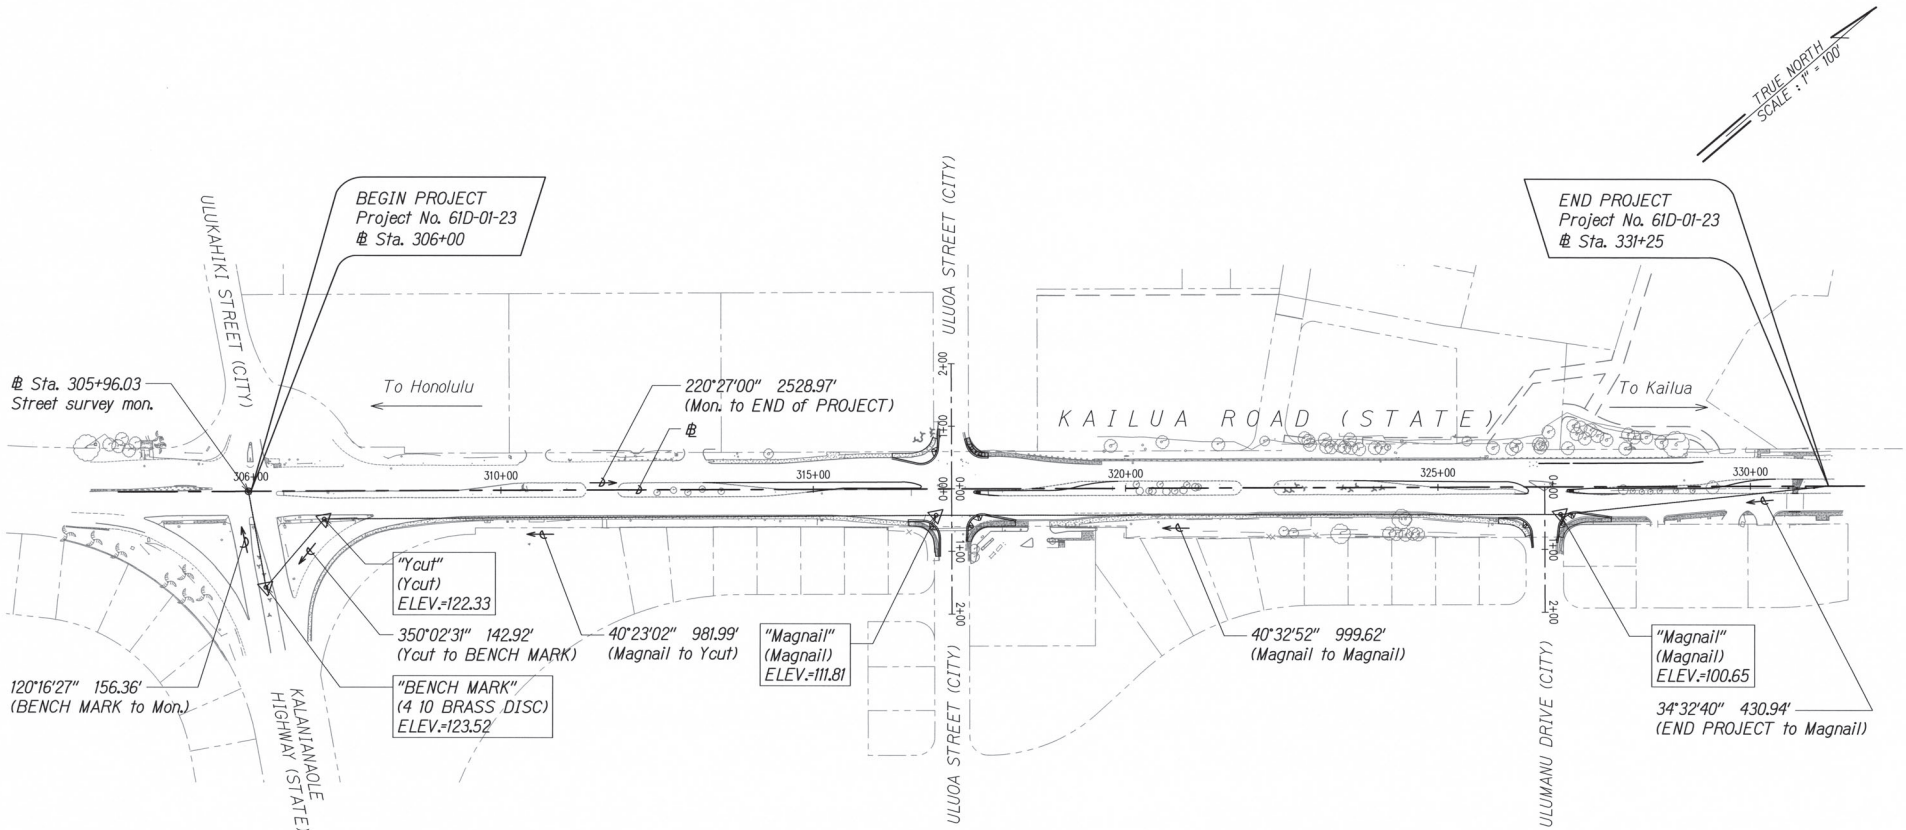

100 50 0 100 200
Graphic Scale in Feet

ANSON M. MURAYAMA
LICENSED PROFESSIONAL ENGINEER
No. 6975-C
HAWAII, U.S.A.

THIS WORK WAS PREPARED BY ME OR UNDER MY SUPERVISION. CONSTRUCTION OF THIS PROJECT WILL BE UNDER MY OBSERVATION. LICENSE EXPIRATION DATE: 04/30/24

STATE OF HAWAII
DEPARTMENT OF TRANSPORTATION
HIGHWAYS DIVISION

SURVEY CONTROL PLAN

KAILUA ROAD INTERSECTION IMPROVEMENTS
Vicinity of Uluoa Street and Ulumanu Drive
Project No. 61D-01-23

Scale: 1" = 100' Date: DEC, 2023

SHEET No. 1 OF 1 SHEETS

13

ORIGINAL PLANS
SURVEY PLOTTED BY: DATE
DRAWN BY:
TRACED BY:
DESIGNED BY:
QUANTITIES BY:
CHECKED BY:
NOTE BOOK
No.

P:\Land Projects\DOT\DIQ - 2022\Traffic Operations Task\PAO 2 Kailua TrafSig PSE\Drawings\13 Survey Control Plan.dwg, 12/6/2023 9:26:07 AM