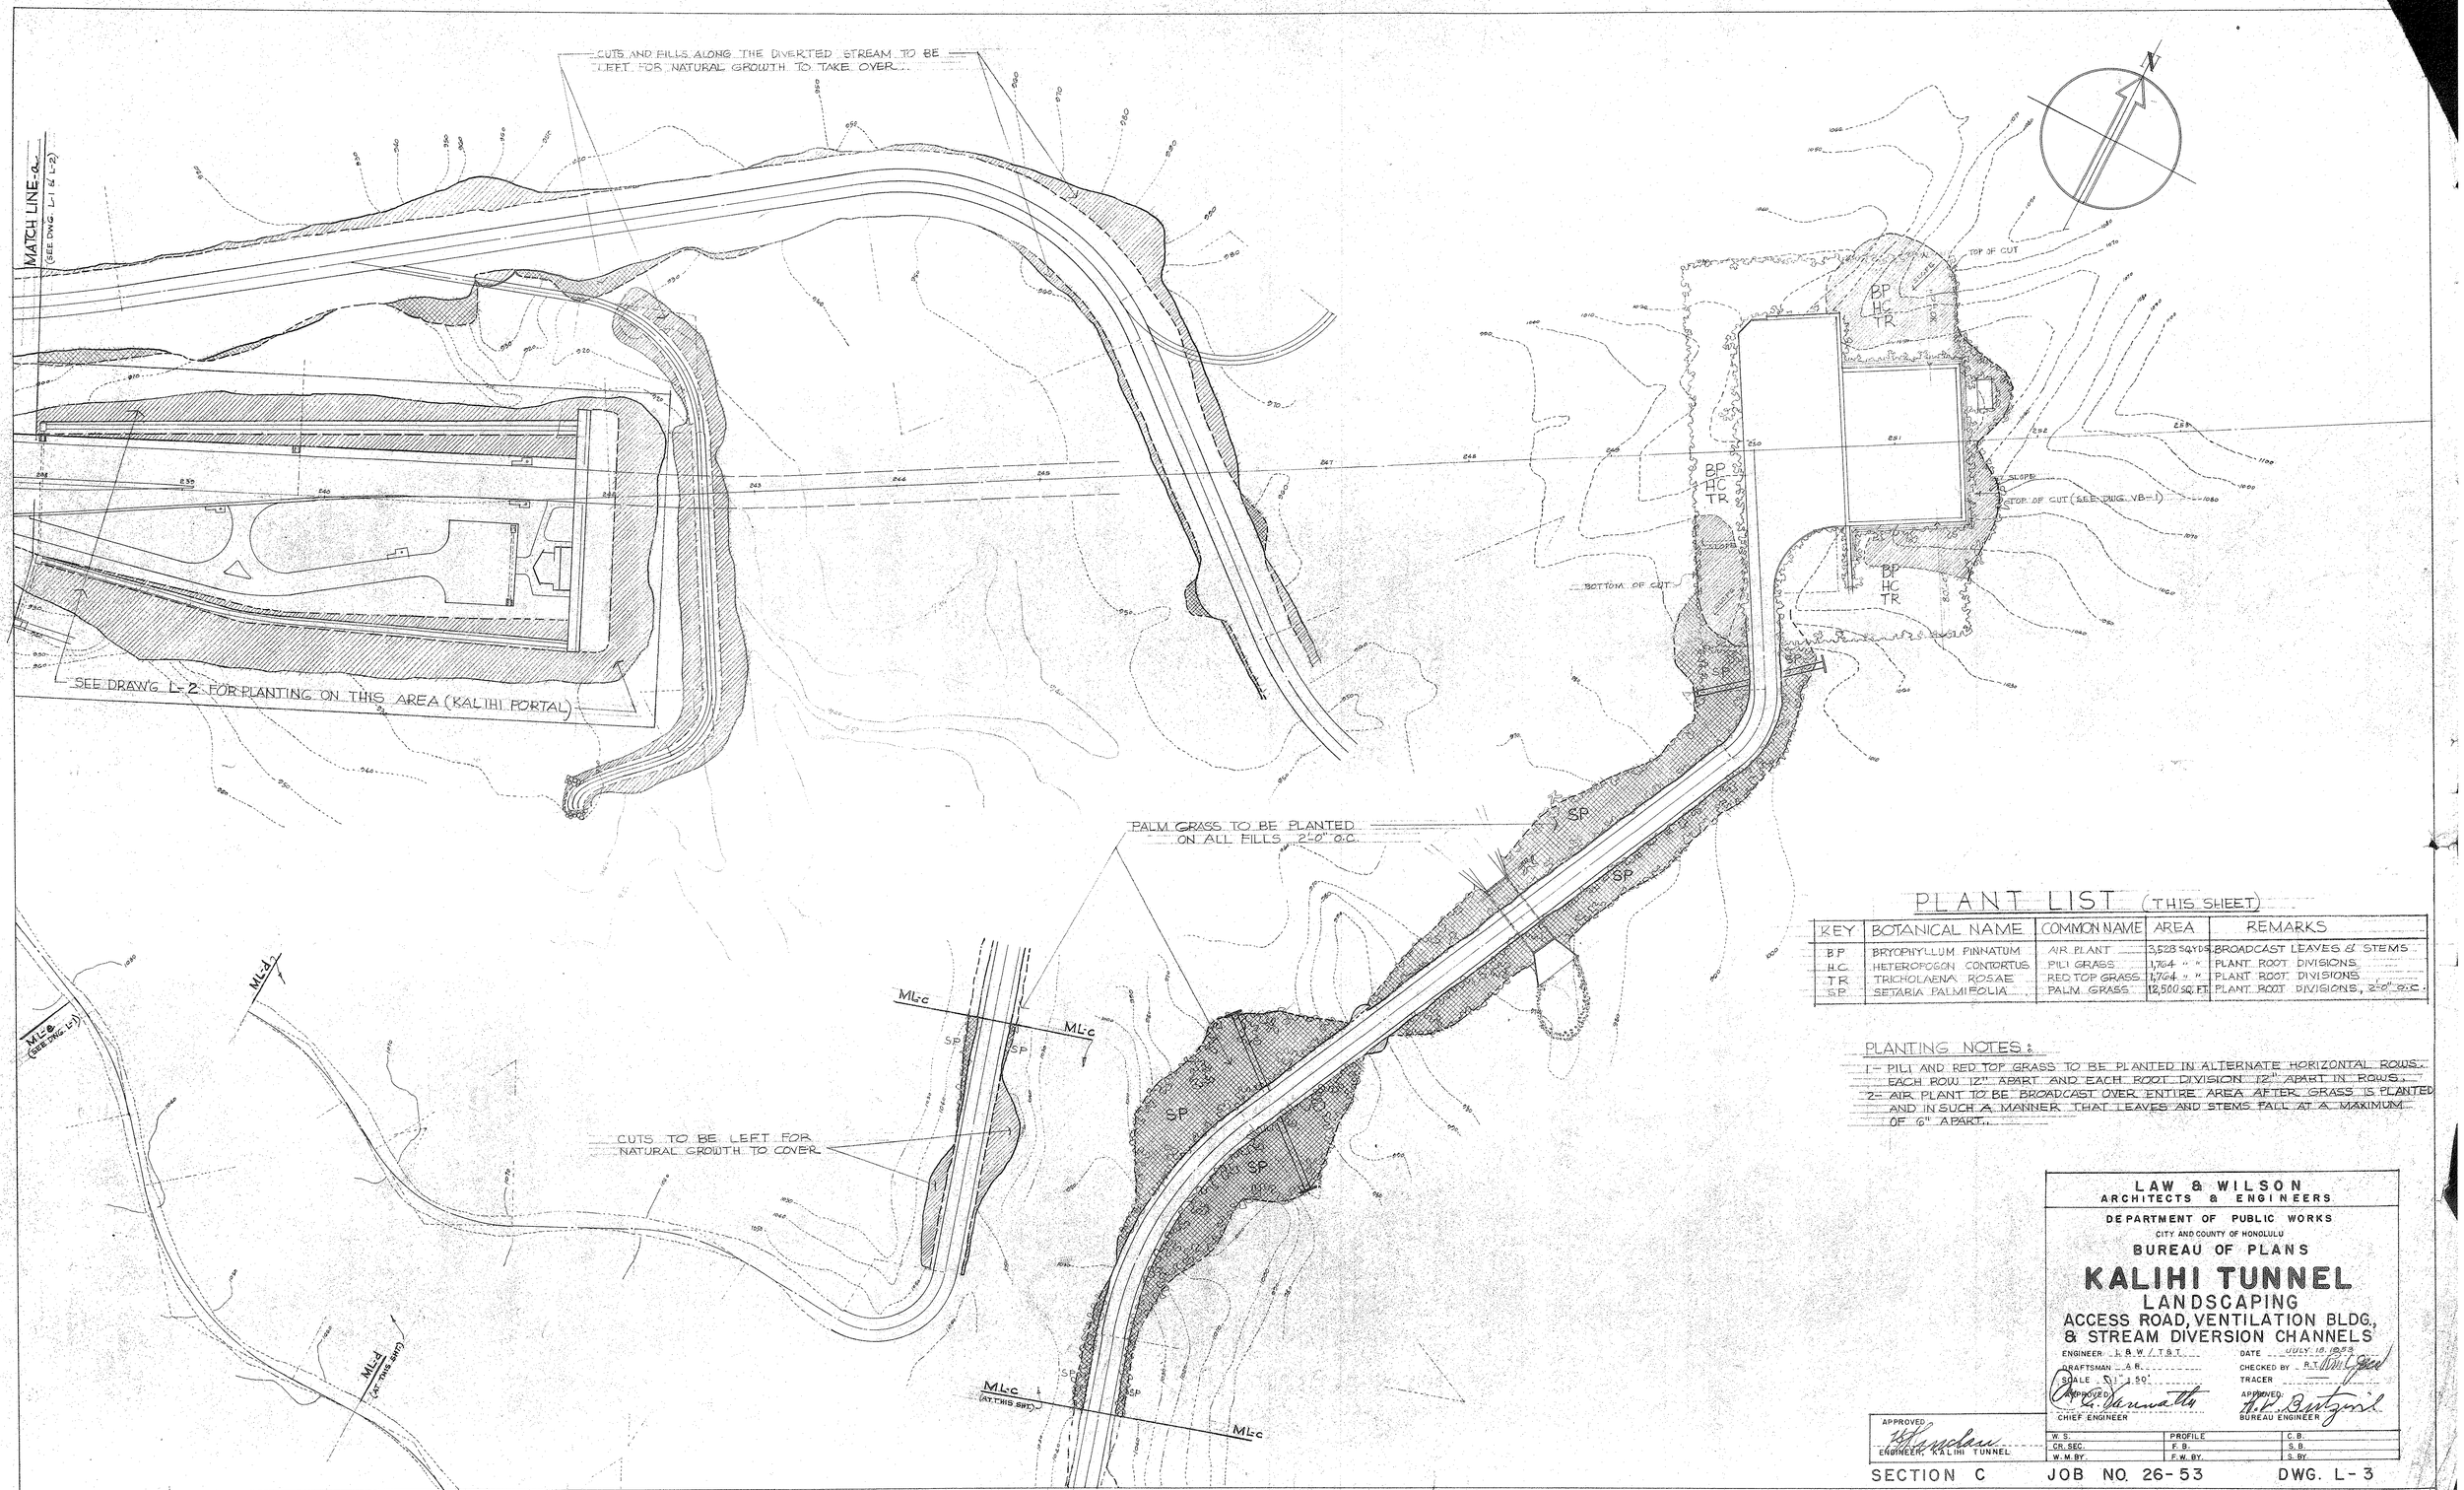


## PLANT LIST (THIS SHEET)

| KEY | BOTANICAL NAME | COMMON NAME | AREA | REMARKS |
|---|---|---|---|---|
| BP | BRYOPHYLLUM PINNATUM | AIR PLANT | 3,528 SQ.YDS. | BROADCAST LEAVES & STEMS |
| HC | HETEROPOGON CONTORTUS | PILI GRASS | 1,764 " " | PLANT ROOT DIVISIONS |
| TR | TRICHOLAENA ROSAE | RED TOP GRASS | 1,764 " " | PLANT ROOT DIVISIONS |
| SP | SETARIA PALMIFOLIA | PALM GRASS | 12,500 SQ. FT. | PLANT ROOT DIVISIONS, 2'-0" O.C. |

PLANTING NOTES:

1- PILI AND RED TOP GRASS TO BE PLANTED IN ALTERNATE HORIZONTAL ROWS, EACH ROW 12" APART AND EACH ROOT DIVISION 12" APART IN ROWS.

2- AIR PLANT TO BE BROADCAST OVER ENTIRE AREA AFTER GRASS IS PLANTED AND IN SUCH A MANNER THAT LEAVES AND STEMS FALL AT A MAXIMUM OF 6" APART.

LAW & WILSON
ARCHITECTS & ENGINEERS

DEPARTMENT OF PUBLIC WORKS
CITY AND COUNTY OF HONOLULU
BUREAU OF PLANS

# KALIHI TUNNEL
## LANDSCAPING
## ACCESS ROAD, VENTILATION BLDG., & STREAM DIVERSION CHANNELS

ENGINEER L. & W. / T.B.T. DATE JULY 10, 1953
DRAFTSMAN A.B. CHECKED BY R.T. Mitchell
SCALE 1" = 50' TRACER
APPROVED: G. Yamauchi, CHIEF ENGINEER
APPROVED: A.V. Bertgord, BUREAU ENGINEER

APPROVED: H. Gaudeau, ENGINEER, KALIHI TUNNEL

| W. S. | PROFILE | C. B. |
|---|---|---|
| CR. SEC. | F. B. | S. B. |
| W. M. BY | F.W. BY | S. BY |

SECTION C JOB NO. 26-53 DWG. L-3

Sheet No. 77 of 252 Sheets

| FILE | POCKET | FOLDER | NO. |
|---|---|---|---|
| | 5 | 2 | 40 |