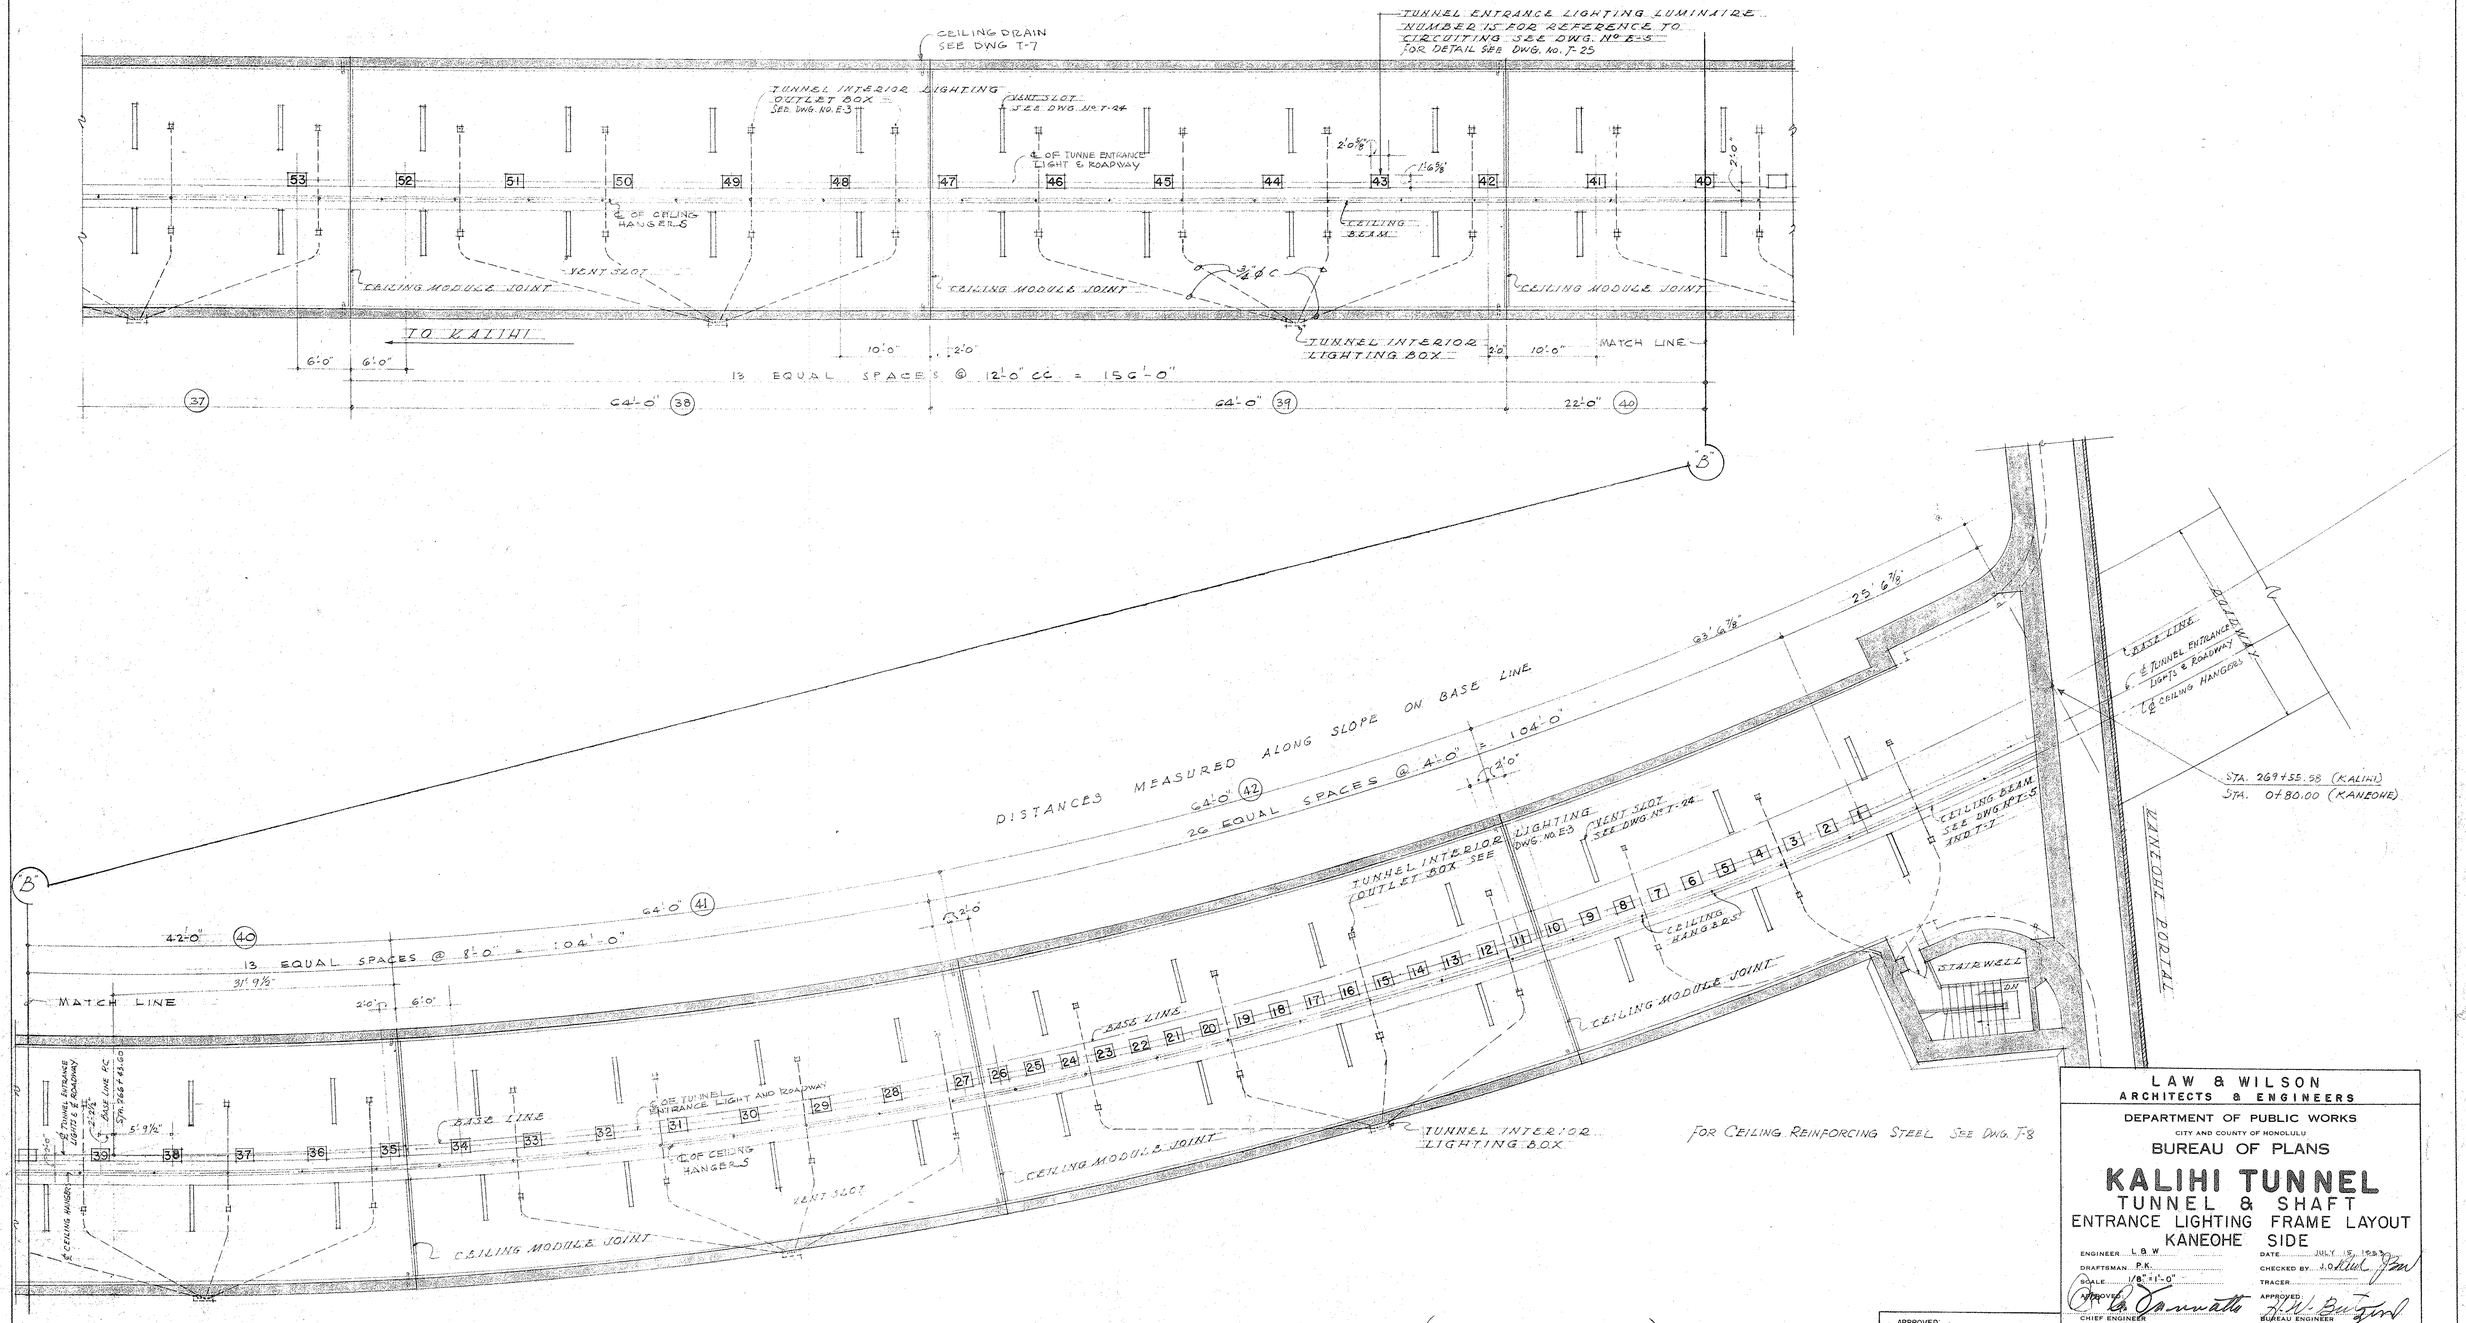

TUNNEL ENTRANCE CEILING PLAN (KANEOHE)

SCALE 1/8" = 1'-0"

LAW & WILSON
ARCHITECTS & ENGINEERS

DEPARTMENT OF PUBLIC WORKS
CITY AND COUNTY OF HONOLULU
BUREAU OF PLANS

KALIHI TUNNEL

TUNNEL & SHAFT
ENTRANCE LIGHTING FRAME LAYOUT
KANEOHE SIDE

ENGINEER L & W — DATE JULY 15, 1957
DRAFTSMAN P.K. — CHECKED BY J.O.Kiel
SCALE 1/8" = 1'-0" — TRACER
APPROVED — CHIEF ENGINEER — APPROVED — BUREAU ENGINEER

APPROVED — ENGINEER, KALIHI TUNNEL

W. S.	PROFILE	C. B.
CR. SEC.	F. B.	S. B.
W. M. BY:	F. W. BY:	S. BY:

SECTION C — JOB NO. 26-53 — DWG. T-9

FILE	POCKET	FOLDER	NO.
7	5	3	9