LEGEND

- 2 LUMINAIRES (E-H1 LIGHT SOURCES) ON METAL LAMP POST WITH 10' BRACKETS
- 1 LUMINAIRE (E-H1 LIGHT SOURCE) ON METAL LAMP POST, 10' BRACKET EXCEPT AS NOTED
- 1 LUMINAIRE (LIGHT SOURCE AS NOTED) ON METAL LAMP POST WITH 6' BRACKET
- 2C — DIRECT BURIAL CABLE FOR APPROACH ROAD LIGHTING, 2C = 2 CABLES
- 2 WAY / 2C — CONCRETE ENCASED DUCT, 1 WAY = 1 CONDUIT, 2 WAY = 2 CONDUITS, 2C = 2 CABLES FOR APPROACH ROAD LIGHTING
- ELECTRIC MANHOLE - SEE DRAWING P-26
- HANDHOLE - SEE DRAWING R-27

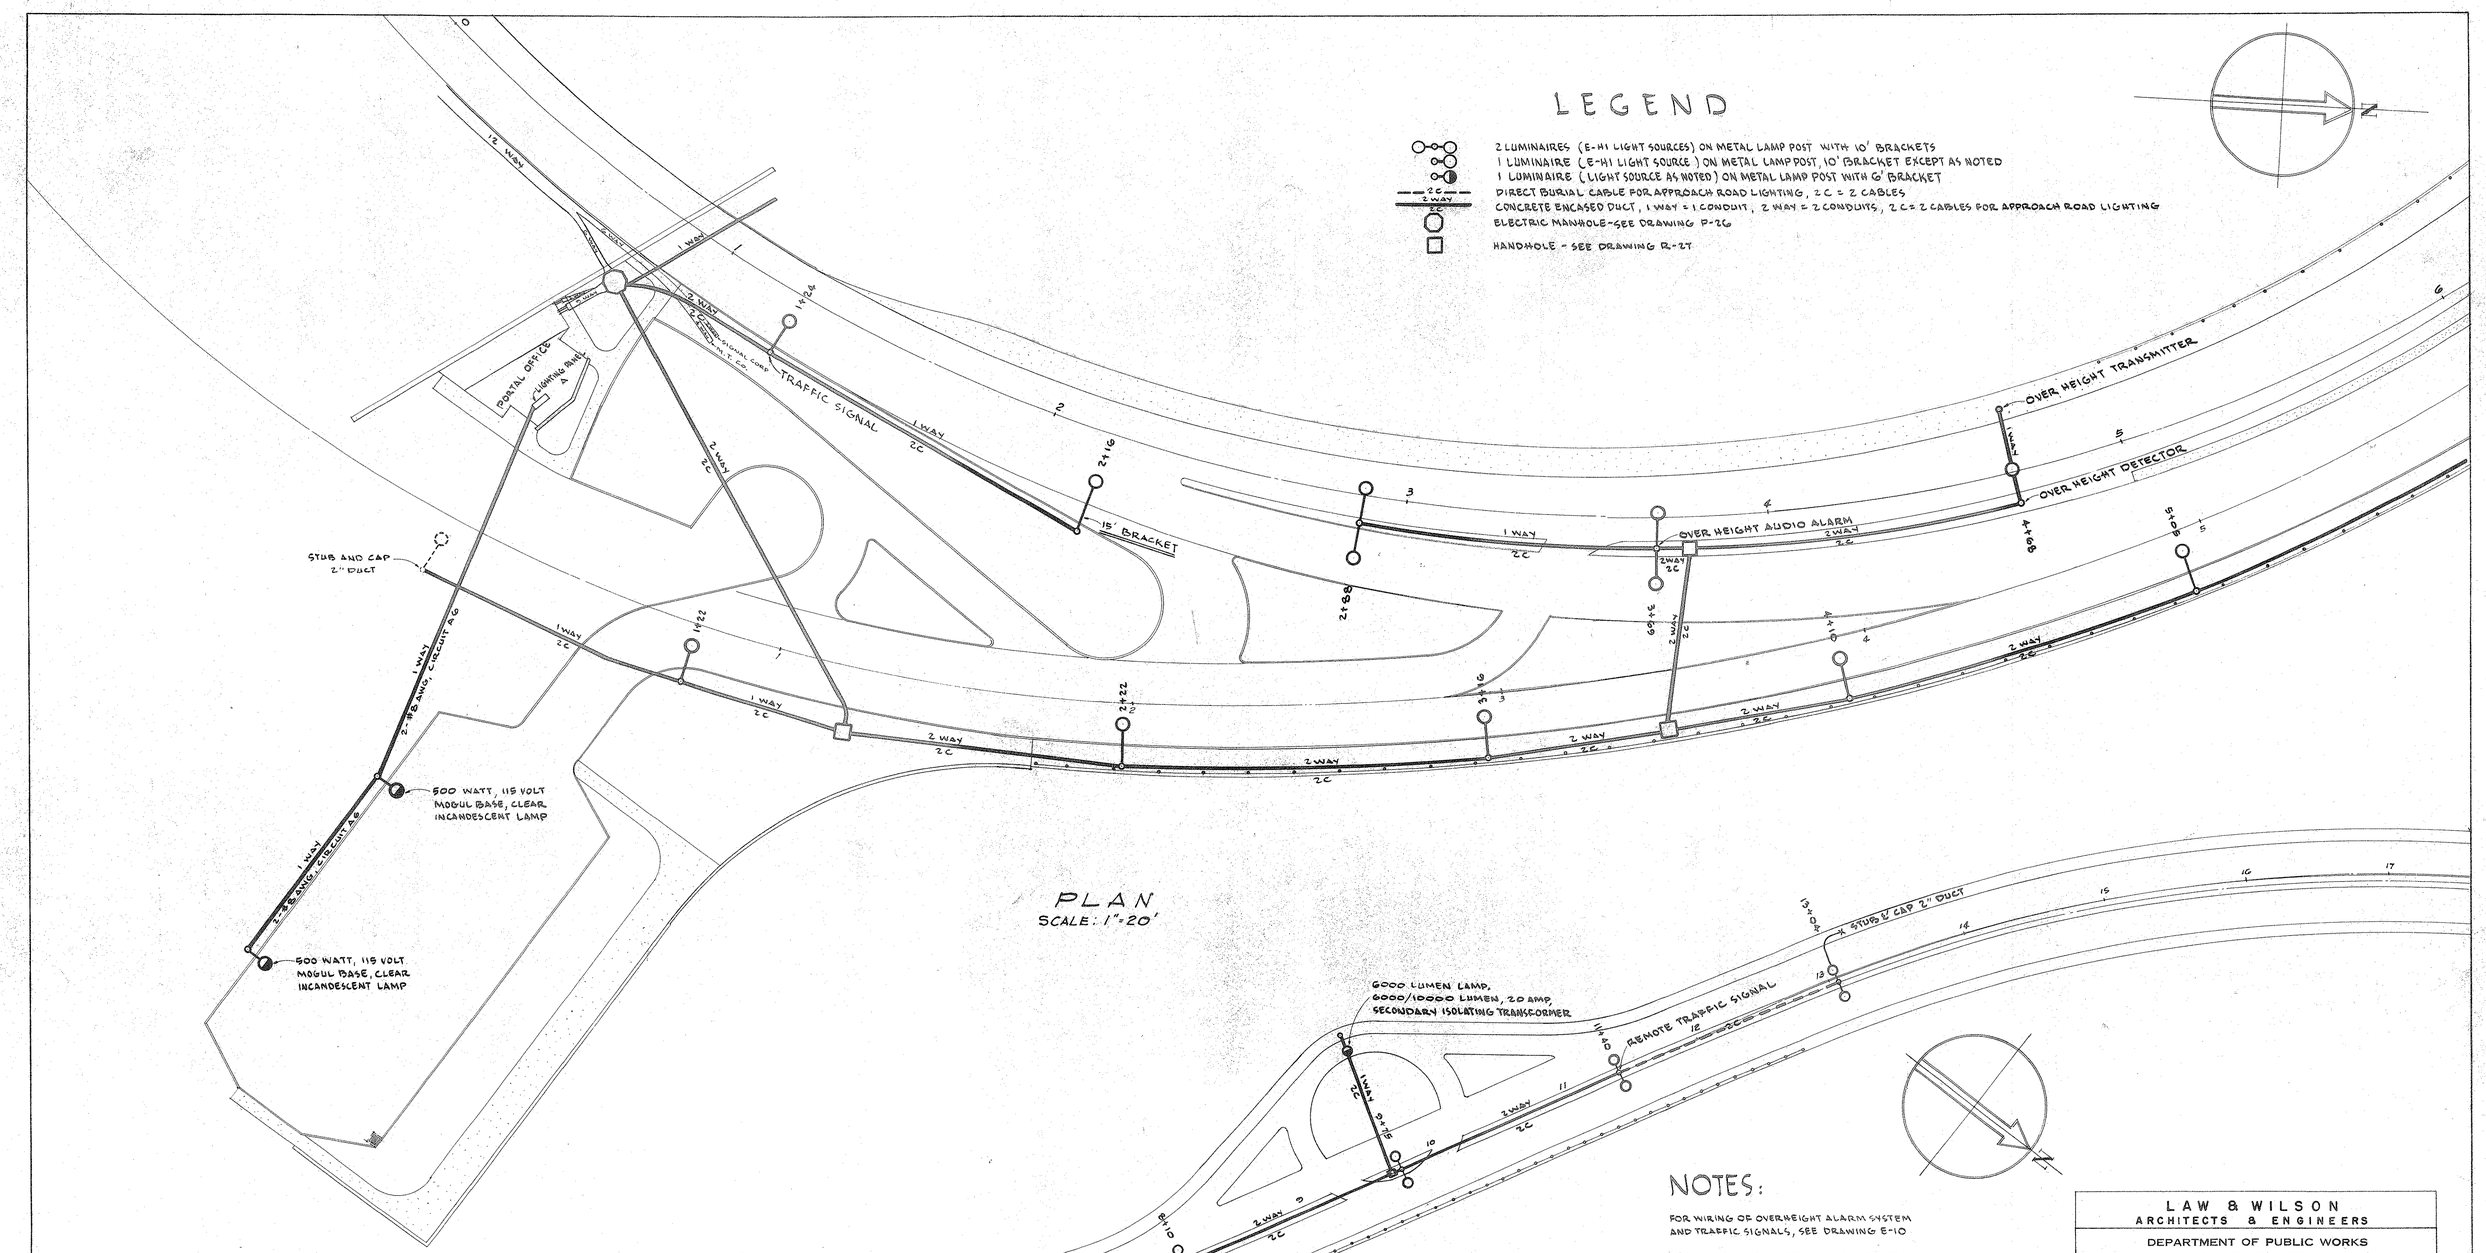

PLAN
SCALE: 1"=20'

PLAN
SCALE: 1"=50'

NOTES:

FOR WIRING OF OVERHEIGHT ALARM SYSTEM AND TRAFFIC SIGNALS, SEE DRAWING E-10

FOR LOCATION OF LAMP POST FOUNDATIONS, SEE DRAWING R-27

FOR TYPICAL INSTALLATION DETAILS OF TRAFFIC SIGNALS AND OVERHEIGHT ALARM DEVICES, SEE DRAWING P-27

ALL NON-METALLIC CONDUIT FOR STREET LIGHTING TO BE 2"

LAW & WILSON
ARCHITECTS & ENGINEERS

DEPARTMENT OF PUBLIC WORKS
CITY AND COUNTY OF HONOLULU
BUREAU OF PLANS

KALIHI TUNNEL

KANEOHE APPROACH ROAD
LIGHTING & SIGNAL LAYOUT

ENGINEER L & W — DATE JULY 15, 1953
DRAFTSMAN S.H.R. — CHECKED BY J.O.
SCALE AS NOTED — TRACER
APPROVED: CHIEF ENGINEER — APPROVED: BUREAU ENGINEER

APPROVED: ENGINEER, KALIHI TUNNEL

W. S.	PROFILE	C. B.
CR. SEC.	F. B.	S. B.
W. M. BY:	F. W. BY:	B. BY:

SECTION C — JOB NO. 26-53 — DWG. R-36

FILE	POCKET	FOLDER	NO.
7	5	2	8