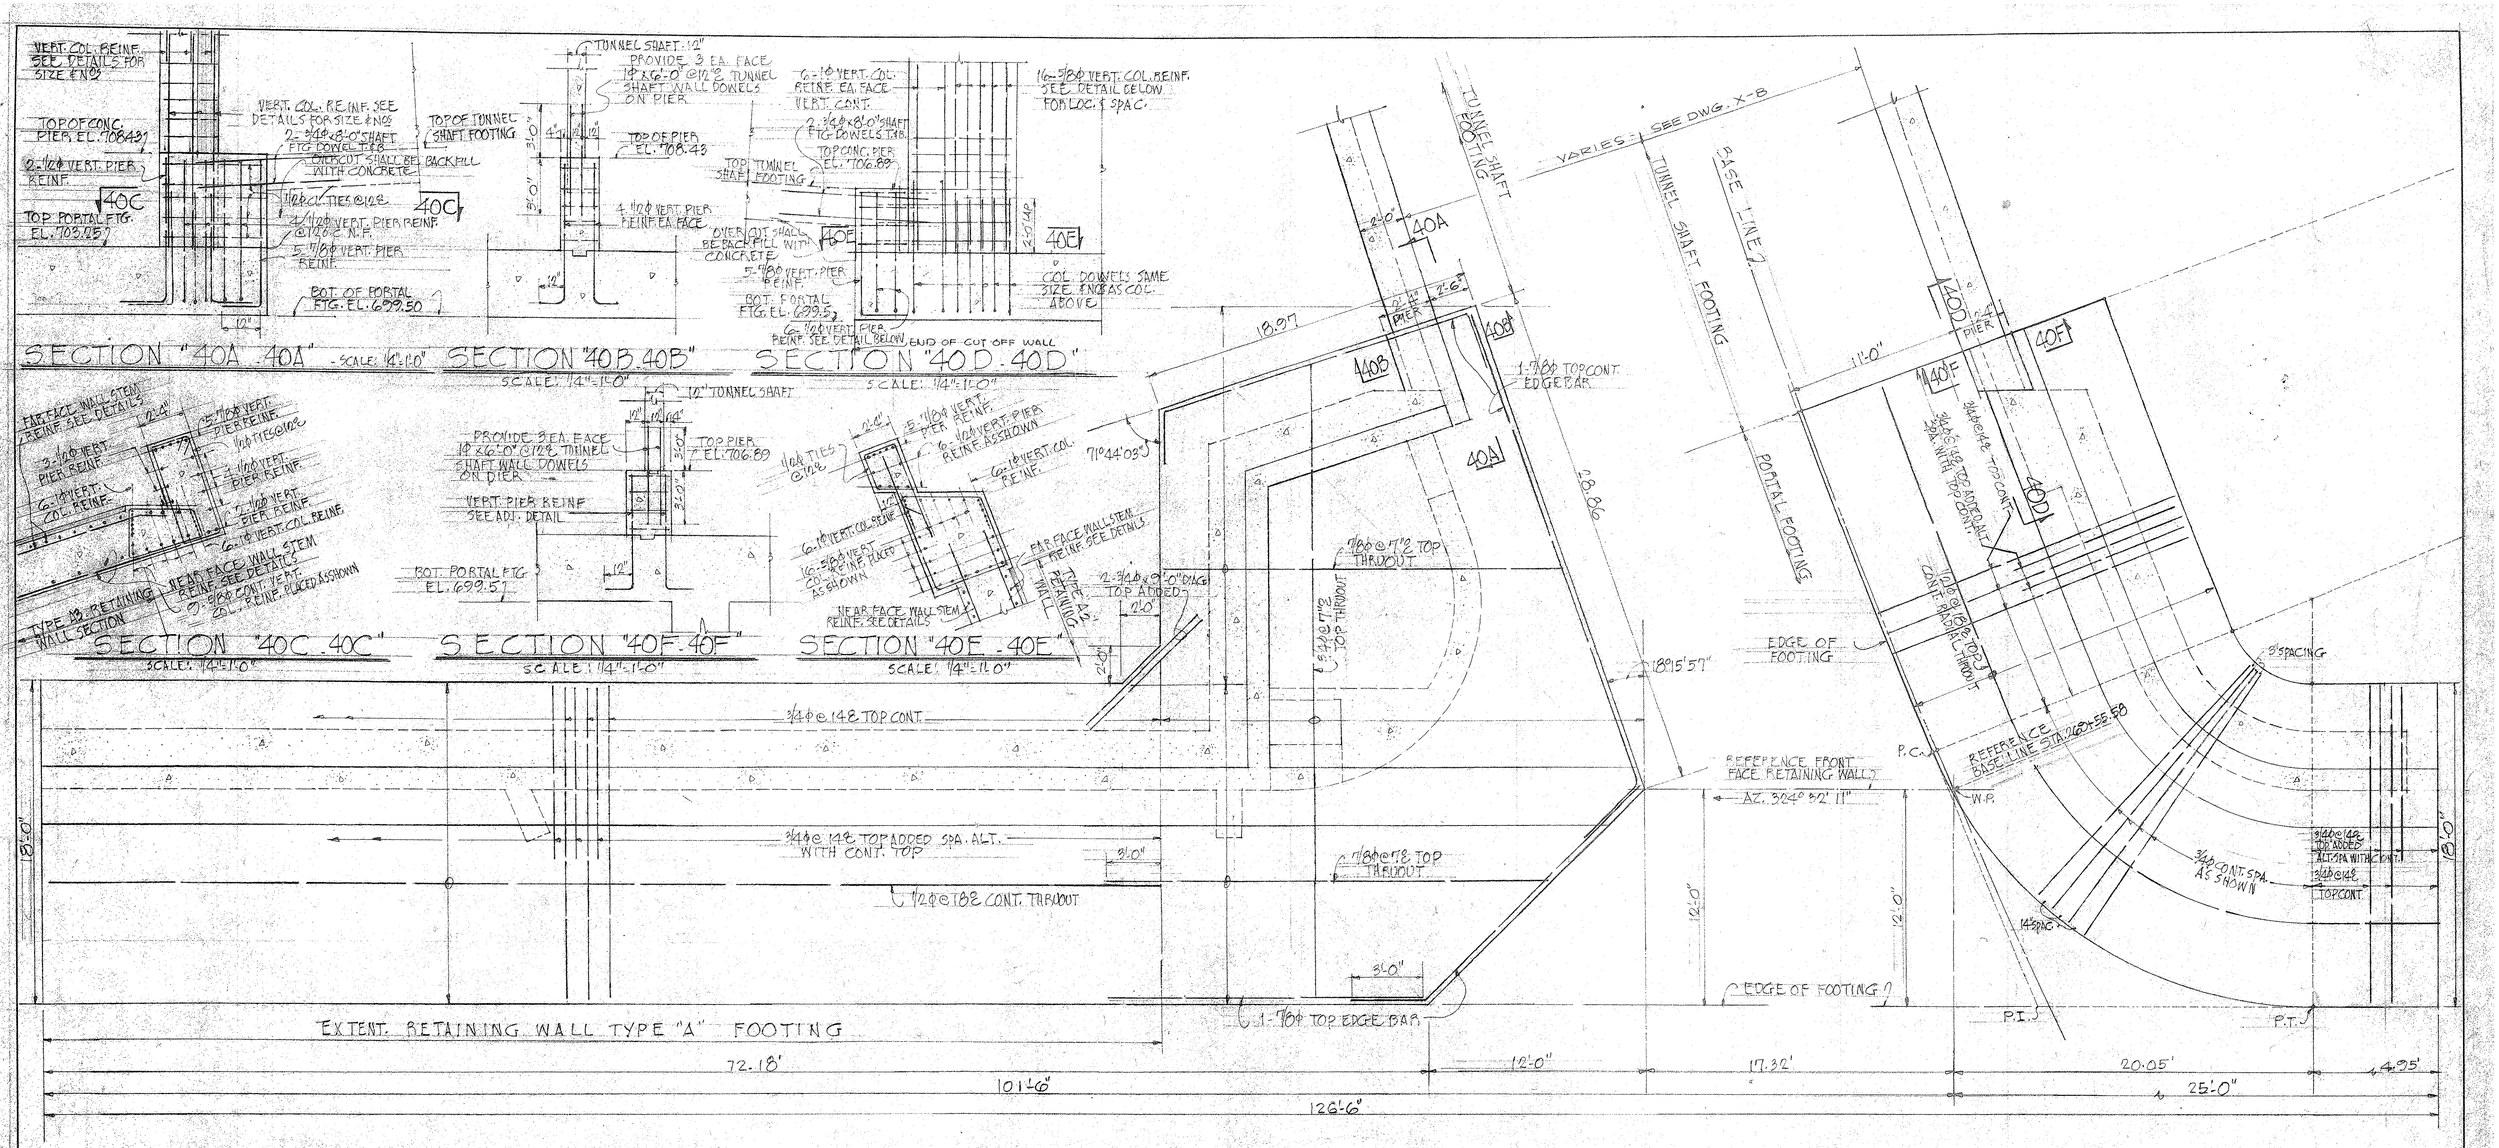

FOUNDATION PLAN (SHOWING ARRANGEMENT OF TOP FOOTING REINFORCEMENT)

SCALE: 1/4"=1'-0"

NOTES

GENERAL:

FOR ADDITIONAL FOOTING DATA SEE DWG. P-41

LAW & WILSON
ARCHITECTS & ENGINEERS

DEPARTMENT OF PUBLIC WORKS
CITY AND COUNTY OF HONOLULU
BUREAU OF PLANS

KALIHI TUNNEL
KANEOHE PORTAL - STRUCTURAL
FOUNDATION PLAN

ENGINEER L.&W./D.L. DATE JULY 15 1953
DRAFTSMAN J.Y.L. CHECKED BY D.L.
SCALE AS NOTED TRACER
APPROVED: CHIEF ENGINEER
APPROVED: BUREAU ENGINEER
APPROVED: ENGINEER, KALIHI TUNNEL

W.S.	PROFILE	C.B.
CR SEC.	F.B.	S.B.
W.M. BY.	F.W. BY	S.BY.

SECTION C JOB NO. 26-53 DWG. P-40

FILE	PROJECT	FOLDER	NO.
7	6	1	40