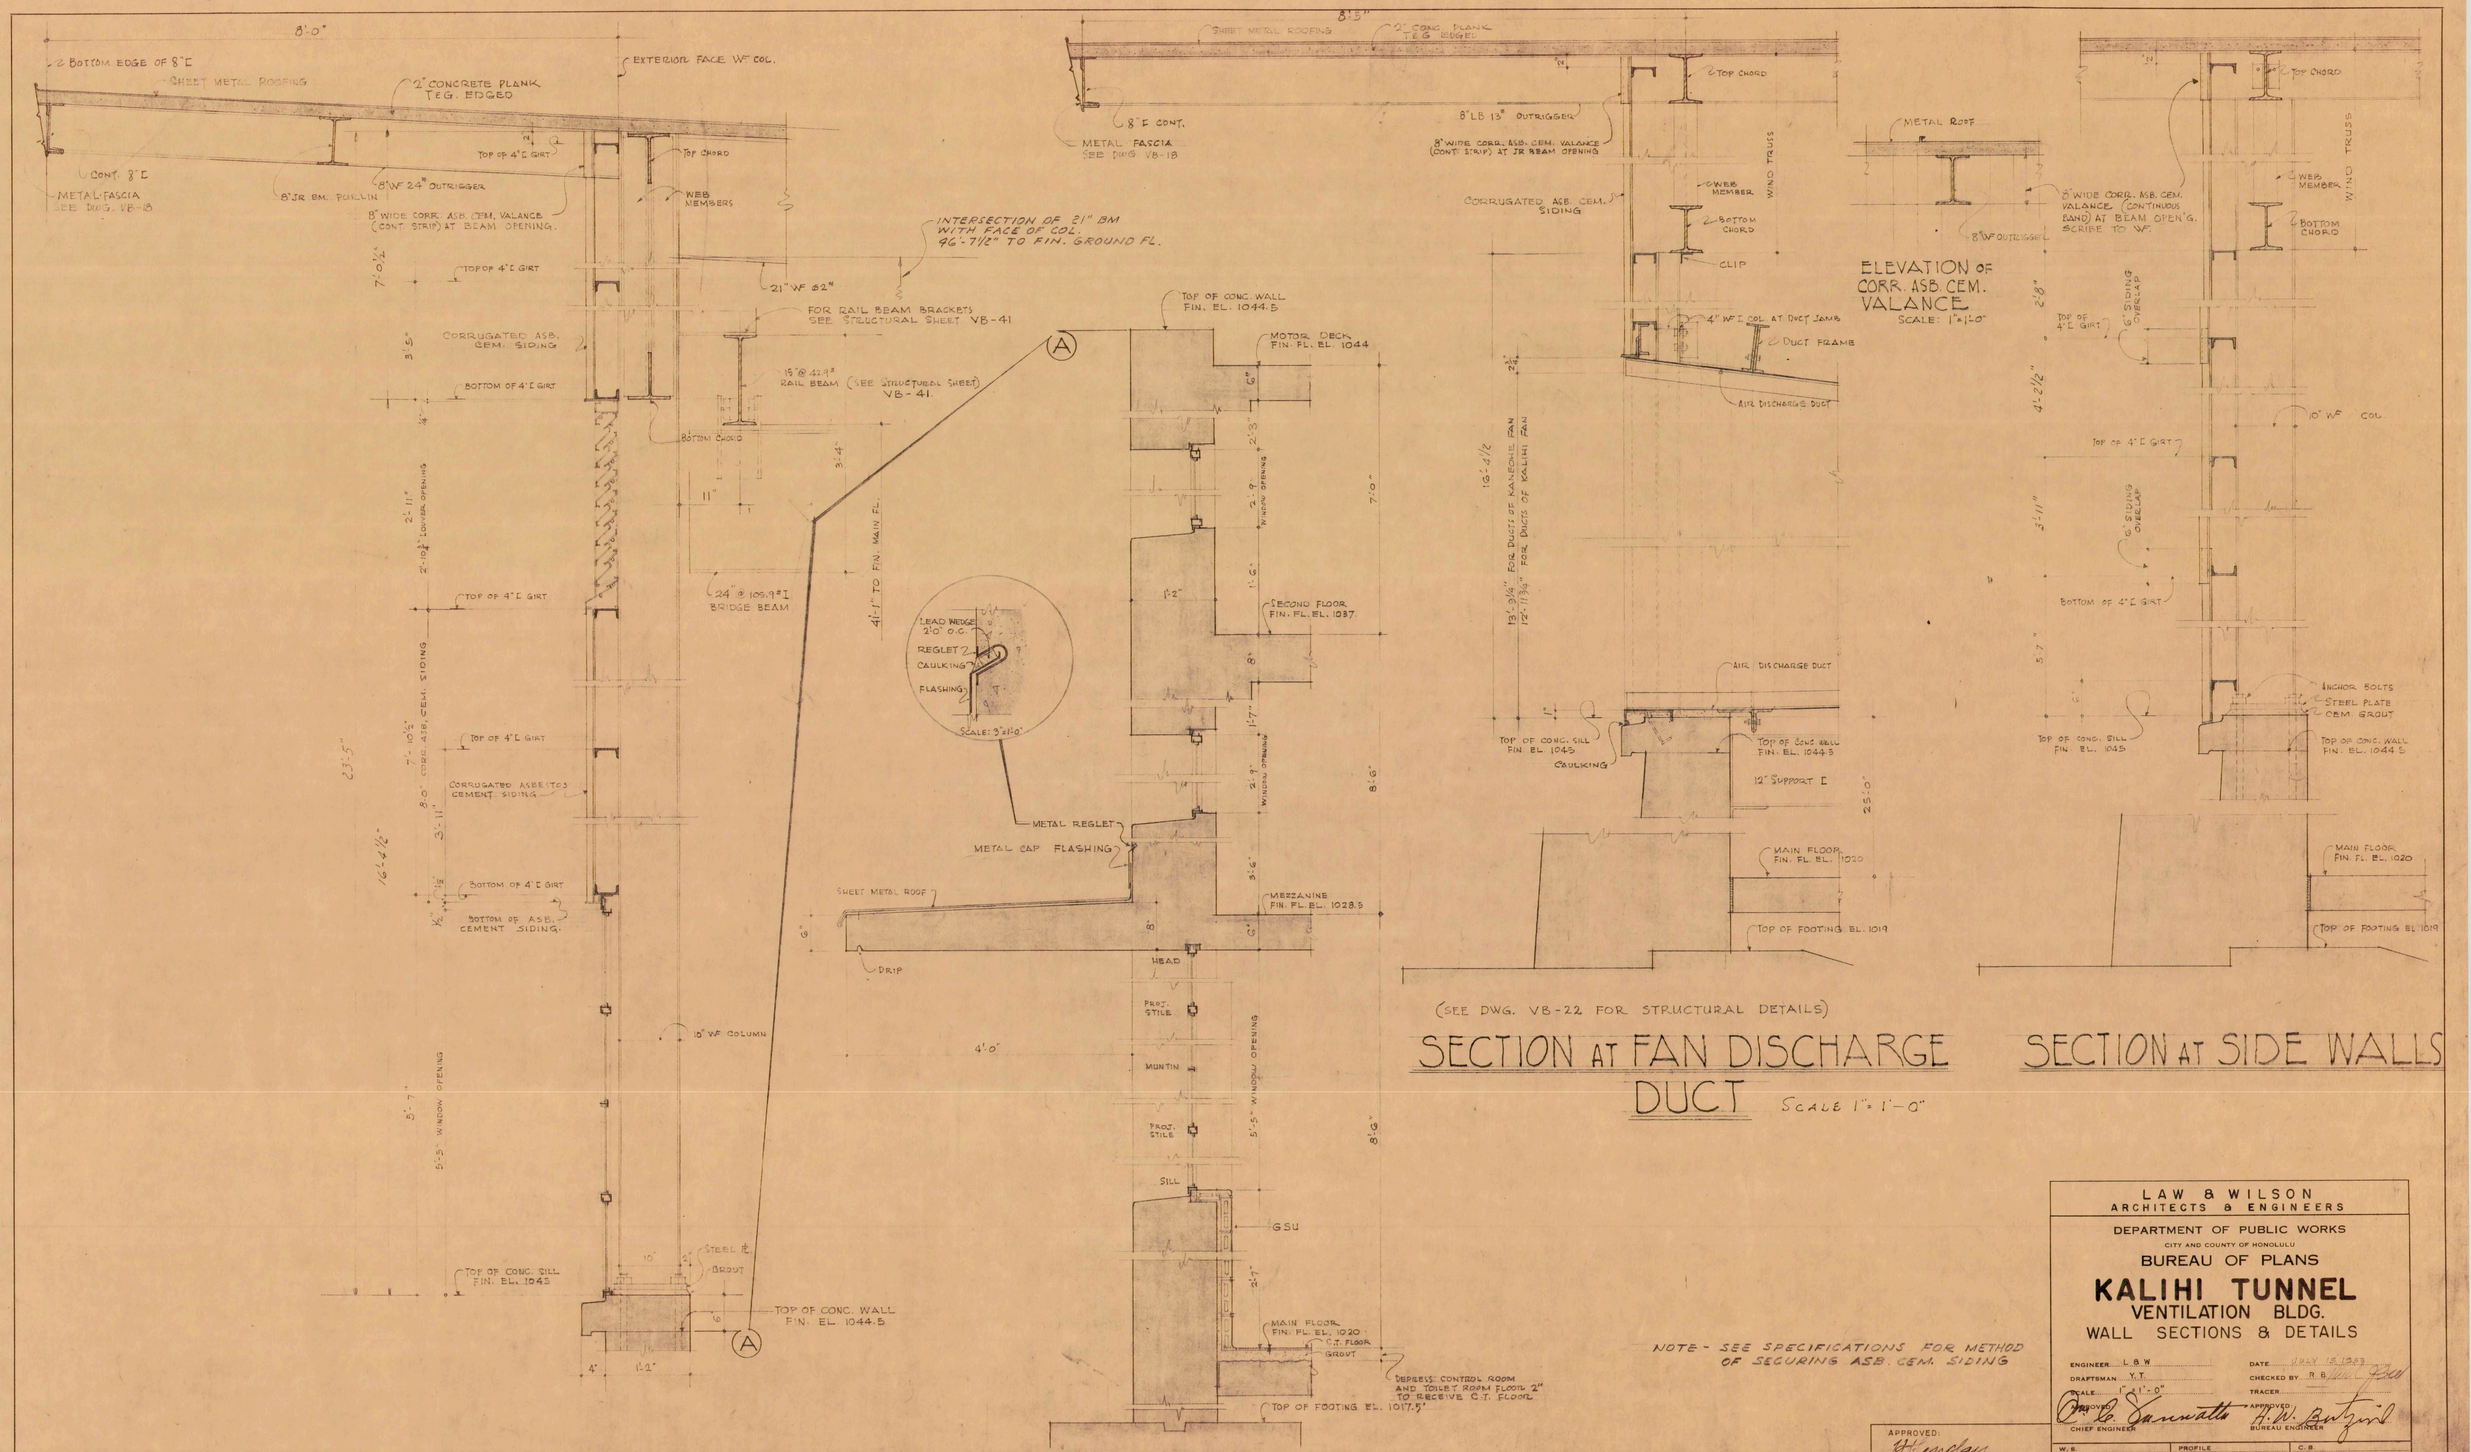

NOTE - SEE SPECIFICATIONS FOR METHOD OF SECURING ASB. CEM. SIDING

APPROVED: H. Lanclau
ENGINEER, KALIHI TUNNEL

LAW & WILSON
ARCHITECTS & ENGINEERS

DEPARTMENT OF PUBLIC WORKS
CITY AND COUNTY OF HONOLULU
BUREAU OF PLANS

KALIHI TUNNEL
VENTILATION BLDG.
WALL SECTIONS & DETAILS

ENGINEER L. & W. | DATE JULY 18, 1933
DRAFTSMAN Y.T. | CHECKED BY R.B.
SCALE 1"=1'-0" | TRACER
APPROVED: O. E. Sarnatte, CHIEF ENGINEER | APPROVED: H. W. Gutzeit, BUREAU ENGINEER

W.S.	PROFILE	C.S.
CR. SEC.	F.S.	S.S.
W.M. BY	F.W. BY	S.BY

SECTION C | JOB NO. 26-53 | DWG. VB-13

FILE	POCKET	FOLDER	NO.
7	6	2	13