FED. ROAD DIST. NO.	STATE	FED. AID PROJ. NO.	FISCAL YEAR	SHEET NO.	TOTAL SHEETS
HAWAII	HAW.	U-063-1(7)	1969	7	15

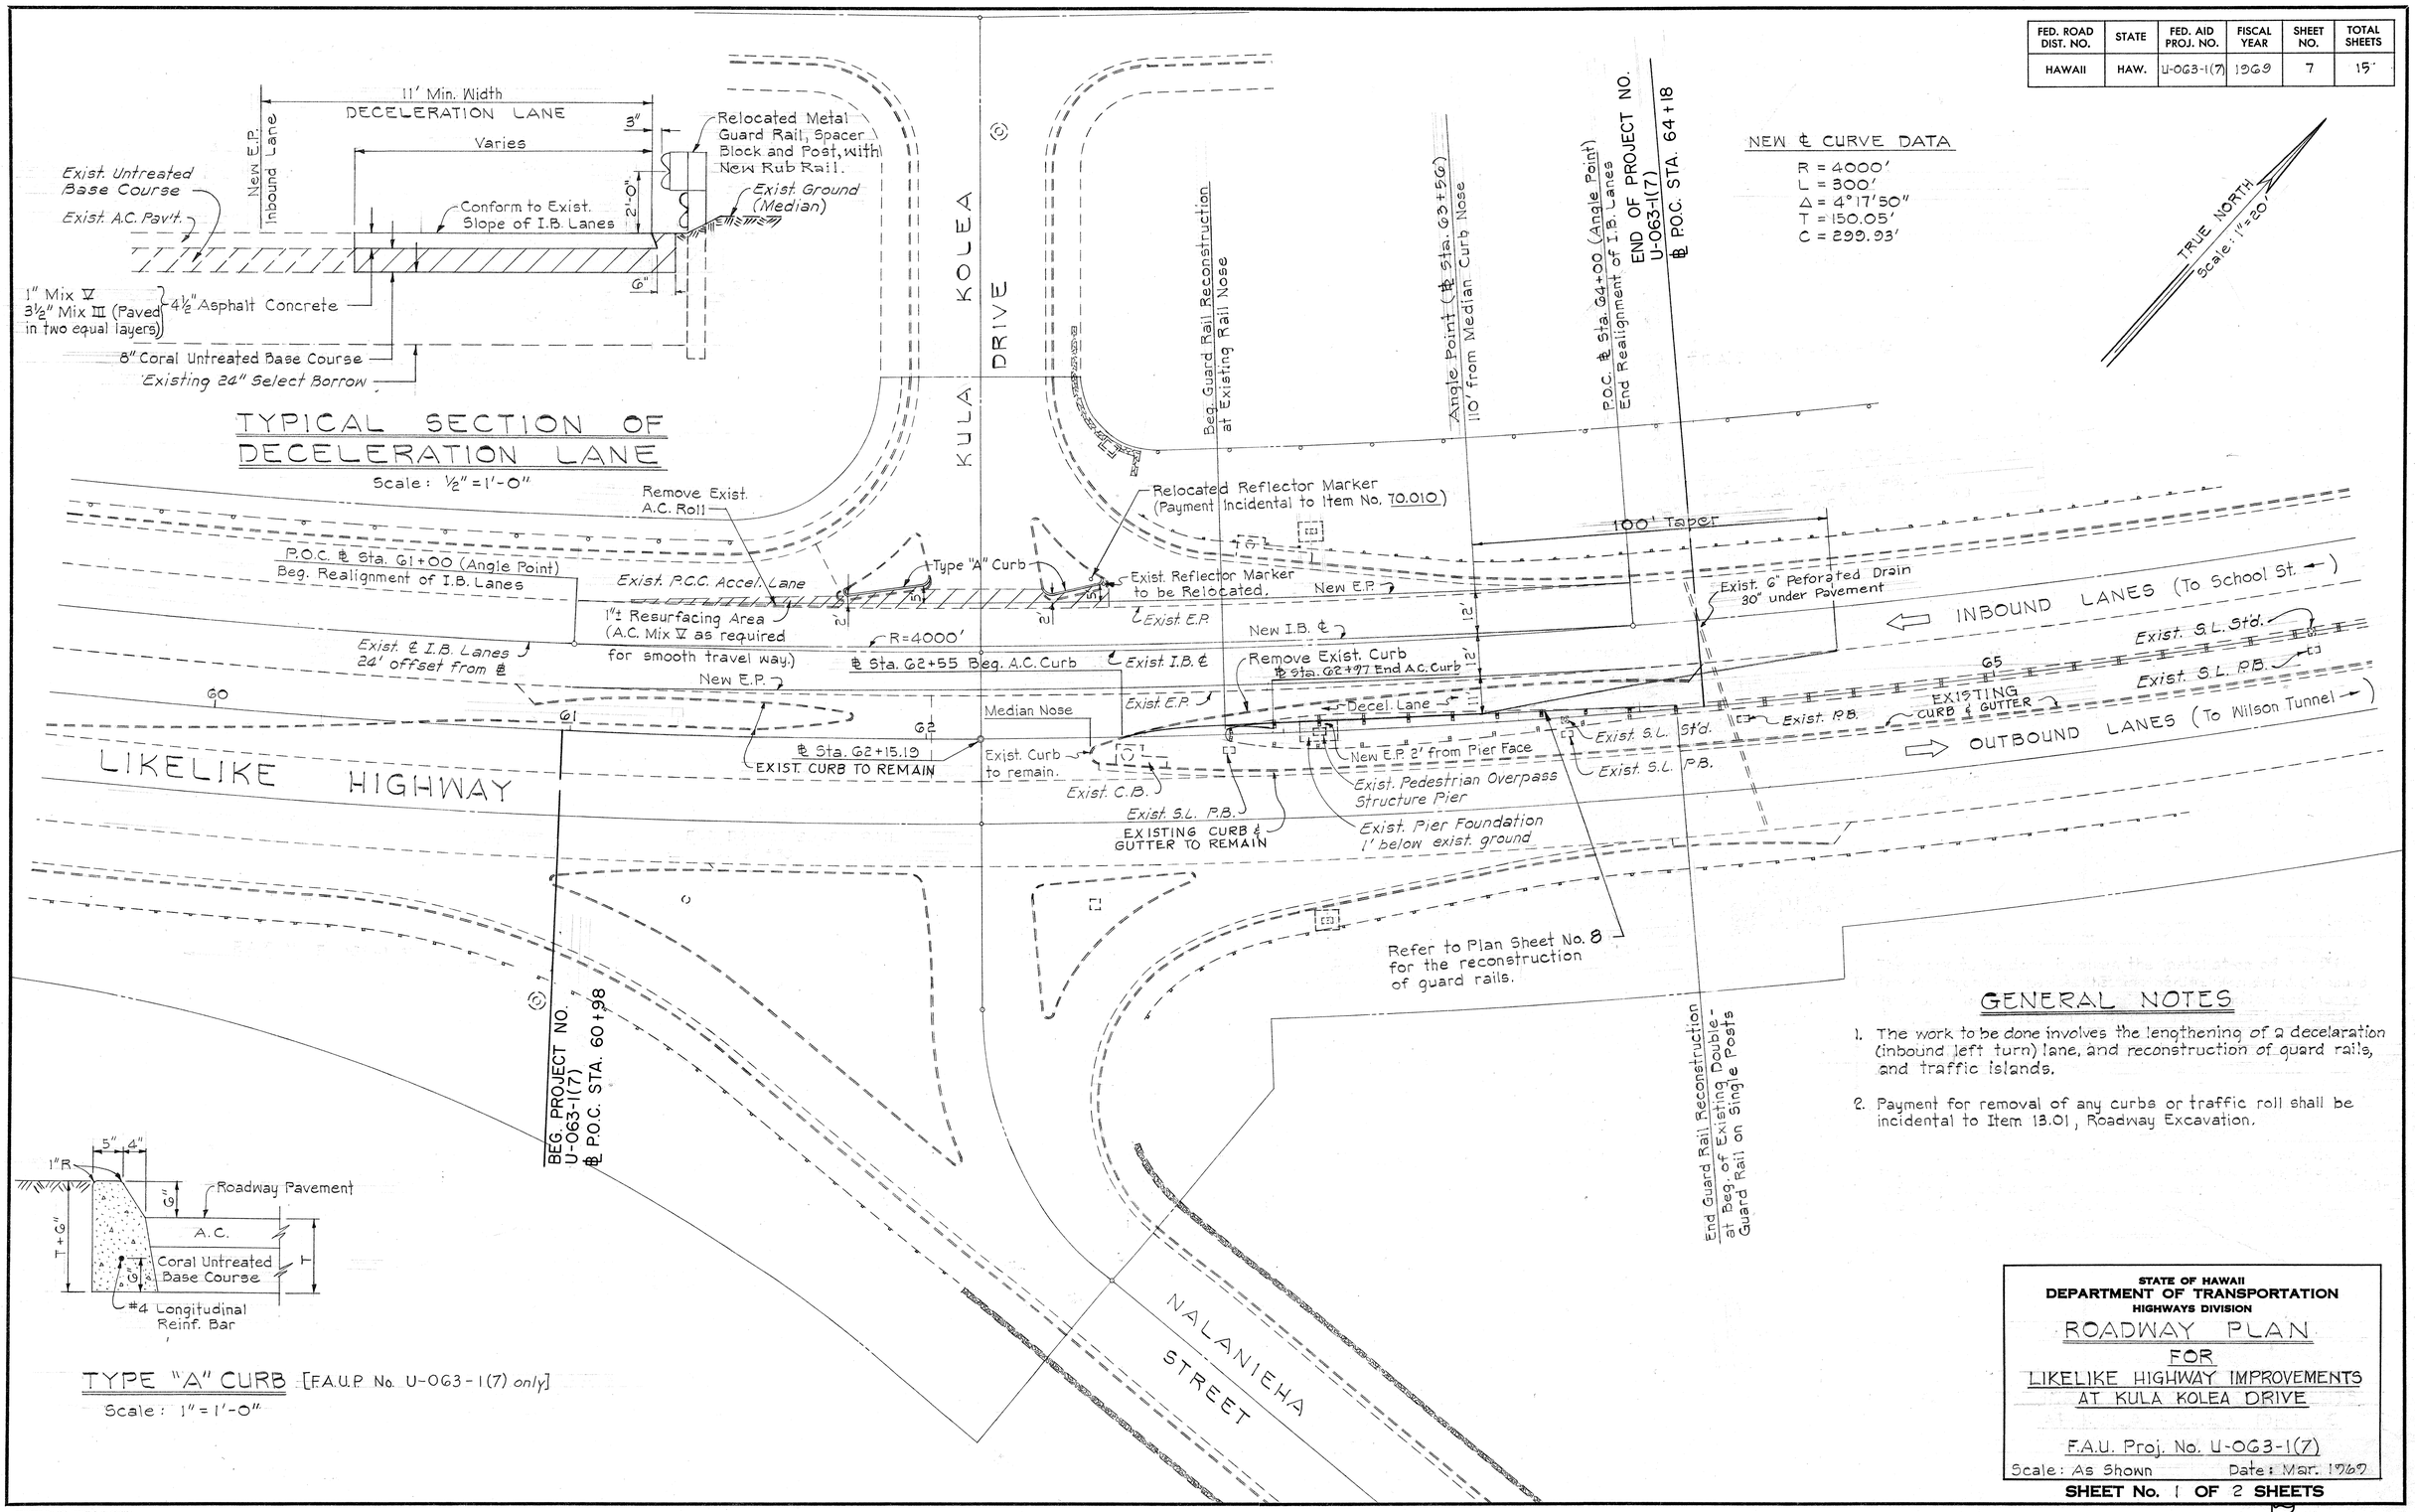

GENERAL NOTES

1. The work to be done involves the lengthening of a decelaration (inbound left turn) lane, and reconstruction of guard rails, and traffic islands.
2. Payment for removal of any curbs or traffic roll shall be incidental to Item 13.01, Roadway Excavation.

STATE OF HAWAII
DEPARTMENT OF TRANSPORTATION
HIGHWAYS DIVISION

ROADWAY PLAN
FOR
LIKELIKE HIGHWAY IMPROVEMENTS
AT KULA KOLEA DRIVE

F.A.U. Proj. No. U-063-1(7)

Scale: As Shown Date: Mar. 1969

SHEET No. 1 OF 2 SHEETS

ORIGINAL PLAN	SURVEY PLOTTED BY	DATE
	DRAWN BY	
	TRACED BY	
NOTE BOOK	DESIGNED BY	
	QUANTITIES BY	
No.	CHECKED BY	

PRINTED ON NO. 1000H CLEARPRINT