FED. ROAD DIST. NO.	STATE	FED. AID PROJ. NO.	FISCAL YEAR	SHEET NO.	TOTAL SHEETS
HAWAII	HAW.	F-063-1(5)	1974	7	15

NOTE:
Area outside corner radius need not be trimmed.

GENERAL NOTES:

1. Sign letters shall be lettered in upper case according to "Standard Alphabets for Highway Signs", Federal Highway Administration, 1966. Use Series "D" letters and numerals.
2. Arrow shall conform with details as shown on plan.
3. Sign legend and border shall be black on reflectorized yellow background.
4. Sign panels shall be made from 0.100" thick sheet aluminum.
5. No splicing shall be allowed on the sign panel.

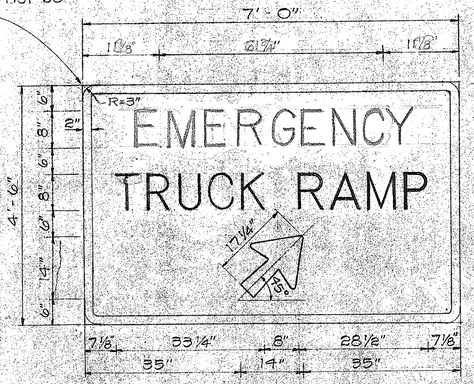

D-2

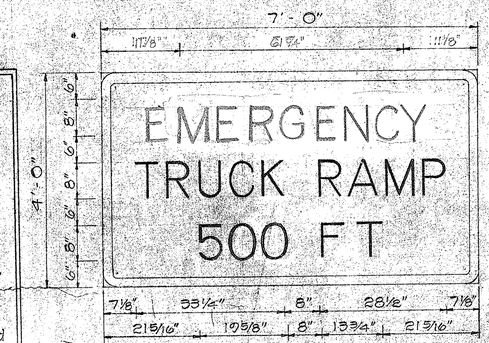

D-1

R7-1
12" x 18"

NOTES:

1. The shape, color, dimensions, symbols, wording, lettering and reflectorization of all signs shall be in accordance with "Manual on Uniform Traffic Control Devices for Streets and Highways," dated 1971 and the FHWA Manual "Standard Highway Signs" dated 1970 unless otherwise specified.
2. Regulatory Sign shall be reflectorized unless otherwise specified.
3. Regulatory Sign shall have 3/8" bolt holes drilled at appropriate locations, unless otherwise noted.
4. Sign shall be attached to post with 5/16" galvanized bolts with nuts and 7/8" x 7/8" x .120" stainless-steel washers with neoprene rubber gaskets.

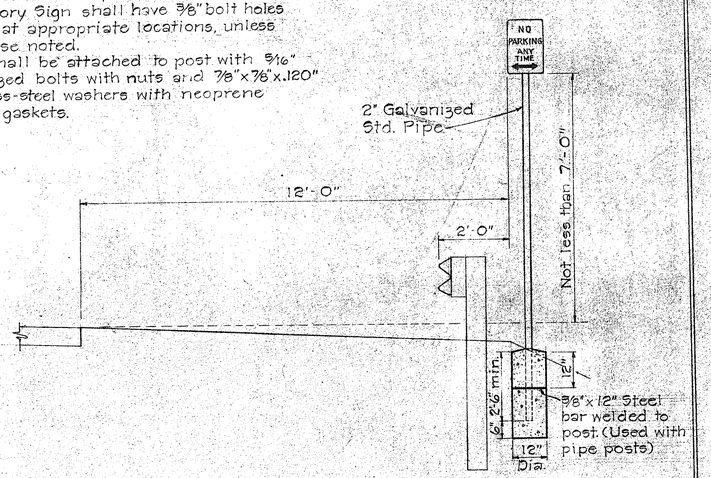

REGULATORY SIGN DETAILS

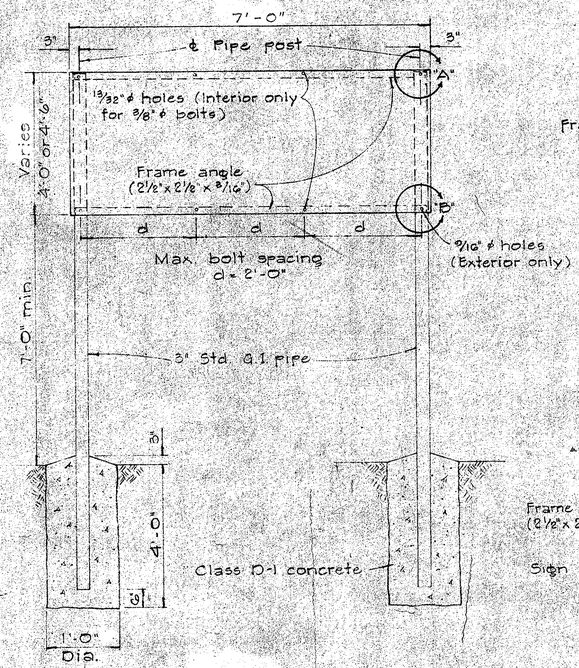

ELEVATION

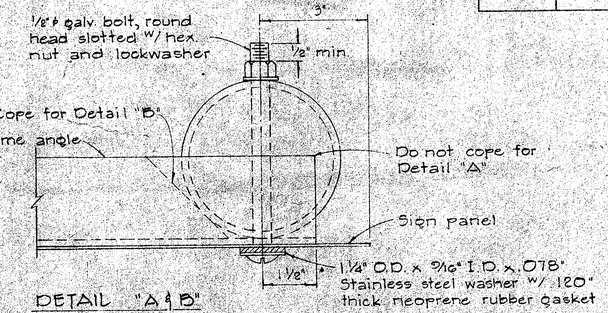

DETAIL "A & B"

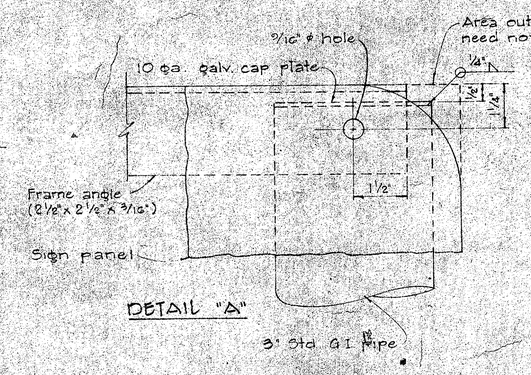

DETAIL "A"

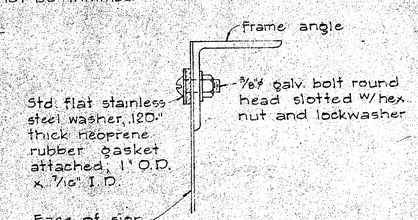

ATTACHMENT of SIGN PANEL TO FRAME

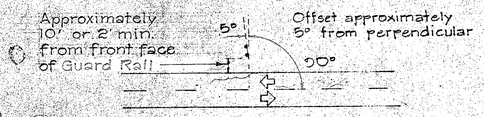

SIGN POSITION W/ RELATION TO DIRECTION OF TRAFFIC

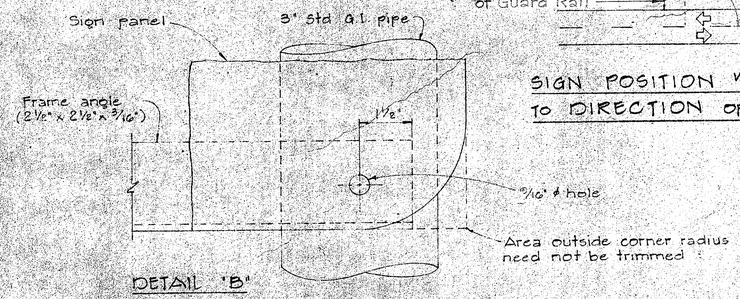

DETAIL "B"

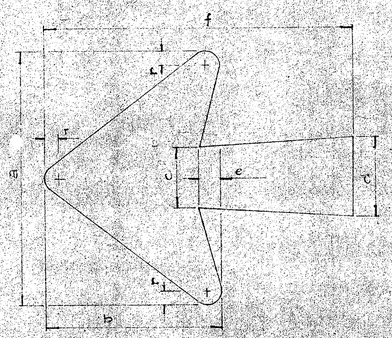

ARROW SIZE	ARROW DIMENSIONS IN INCHES						
	a	b	c	d	e	f	r
14 1/4 x 17 1/4	14 1/4	9 13/16	3 5/8	4 1/2	1 5/16	17 1/4	3/4

TYPICAL ARROW DETAILS

DIRECTIONAL SIGN DETAILS

JAMES H. ITO
REGISTERED PROFESSIONAL ENGINEER
No. 2953
HAWAII, U.S.A.

THIS WORK WAS PREPARED BY ME OR UNDER MY SUPERVISION.

STATE OF HAWAII
DEPARTMENT OF TRANSPORTATION
HIGHWAYS DIVISION

DIRECTIONAL AND REGULATORY SIGN DETAILS

FALI HIGHWAY
EMERGENCY TRUCK TURNOUTS OFF IN THE ONULIKELIKE HIGHWAY JUNCTION
PROJECT NO. F-063-1(5)

SCALE: NOT TO SCALE FEBRUARY 1974

SHEET No. 1 OF 1 SHEETS