| FED. ROAD DIST. NO. | STATE | FED. AID PROJ. NO. | FISCAL YEAR | SHEET NO. | TOTAL SHEETS |
|---|---|---|---|---|---|
| HAWAII | HAW. | F-063-1(17) | 1984 | 76 | 156 |

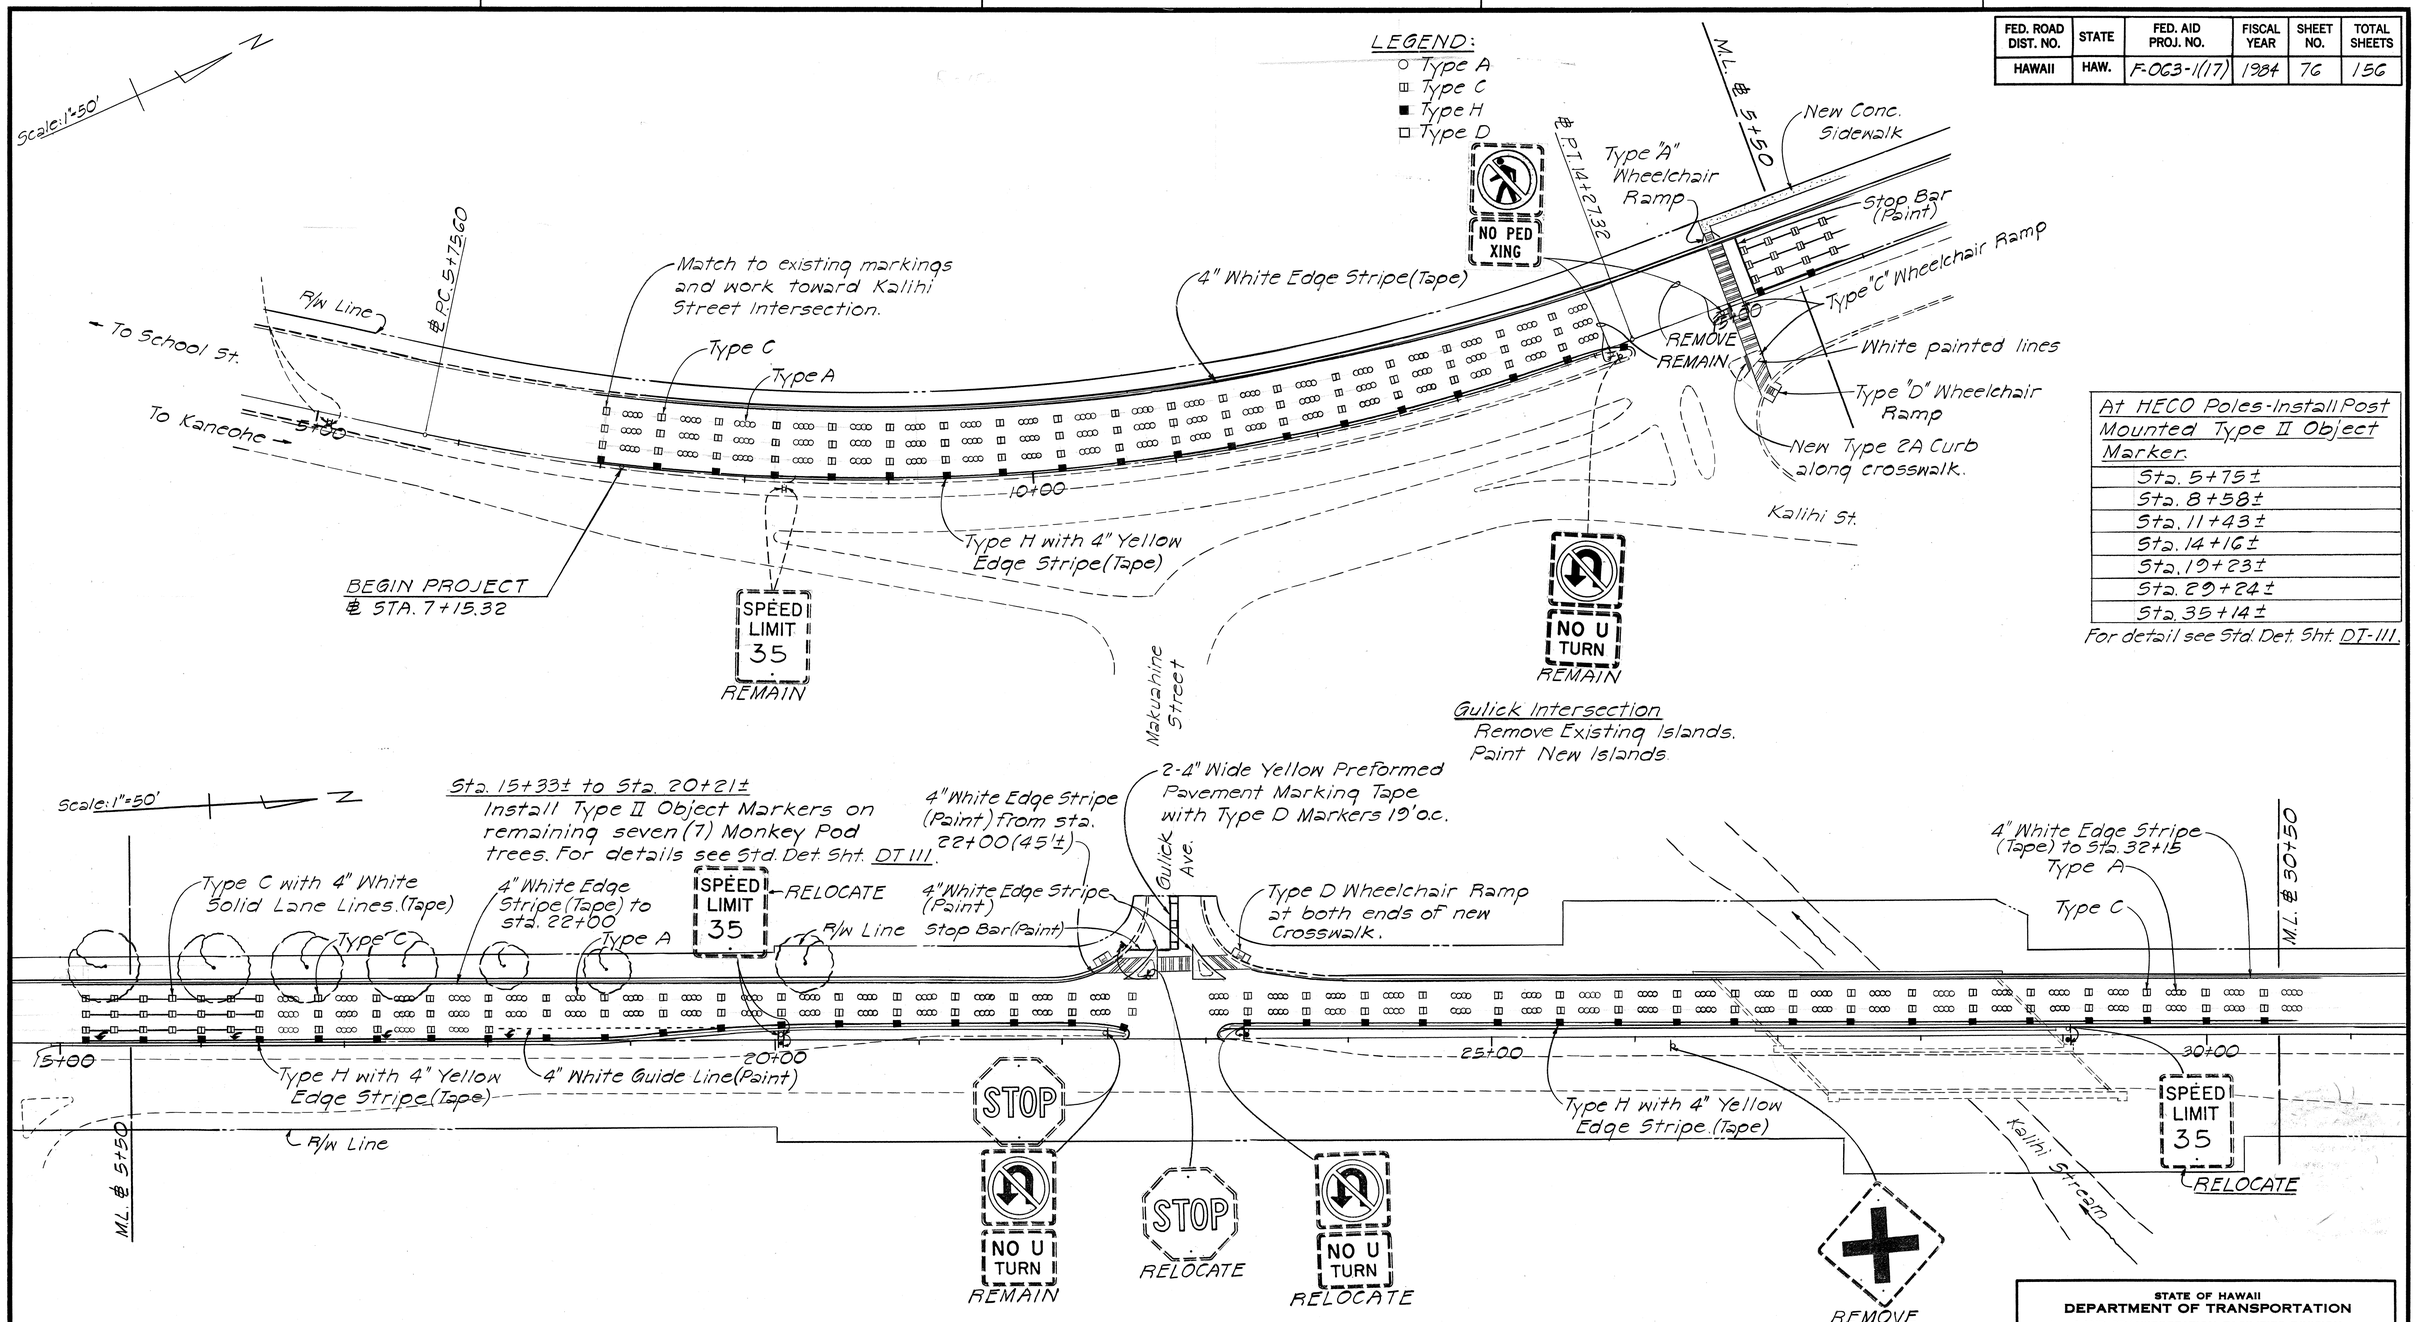


| At HECO Poles-Install Post Mounted Type II Object Marker. |
|---|
| Sta. 5+75± |
| Sta. 8+58± |
| Sta. 11+43± |
| Sta. 14+16± |
| Sta. 19+23± |
| Sta. 29+24± |
| Sta. 35+14± |

For detail see Std. Det. Sht. DT-111.

| ORIGINAL PLAN | SURVEY PLOTTED BY | DATE |
|---|---|---|
| | DRAWN BY | |
| | TRACED BY | |
| NOTE BOOK | DESIGNED BY | |
| | QUANTITIES BY | |
| No. | CHECKED BY | |

MINORU HIROZAWA
REGISTERED PROFESSIONAL ENGINEER
No. 657-C
HAWAII, U.S.A.

THIS WORK WAS PREPARED BY ME OR UNDER MY SUPERVISION.

Signature

STATE OF HAWAII
DEPARTMENT OF TRANSPORTATION
LAND TRANSPORTATION FACILITIES DIVISION

SIGNING, MARKING PLAN AND DETAILS

LIKELIKE HIGHWAY IMPROVEMENTS
KAM IV ROAD TO VICINITY OF KALIHI STREET
F.A. PROJ. NO. F-063-1(17)

SHEET No. 1 OF 2 SHEETS

| FED. ROAD DIST. NO. | STATE | FED. AID PROJ. NO. | FISCAL YEAR | SHEET NO. | TOTAL SHEETS |
|---|---|---|---|---|---|
| HAWAII | HAW. | F-063-1(17) | 1984 | 77 | 156 |

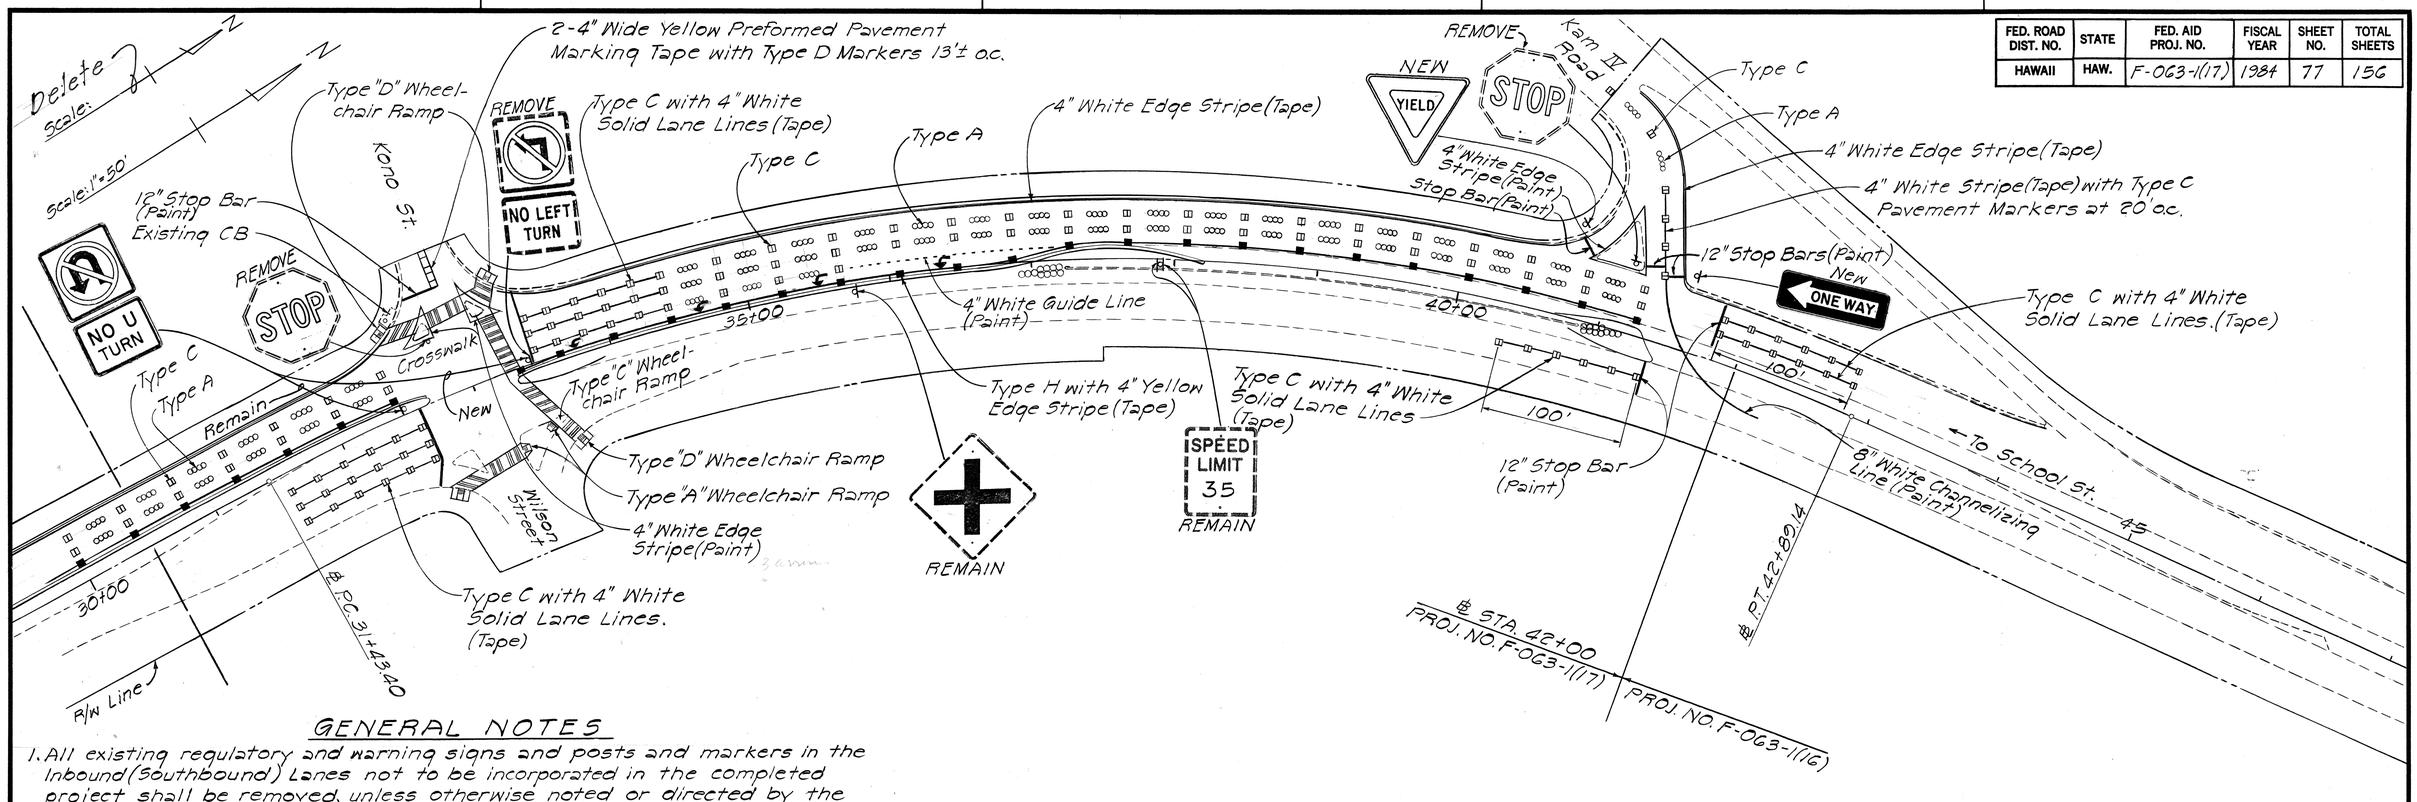


## GENERAL NOTES

1. All existing regulatory and warning signs and posts and markers in the Inbound (Southbound) Lanes not to be incorporated in the completed project shall be removed, unless otherwise noted or directed by the Engineer. However, existing signs shall not be removed until new signs are installed as replacements or the messages are no longer applicable.
2. All existing regulatory and warning signs on the Outbound (Northbound) Lanes shall remain in place unless otherwise noted or directed by the Engineer.
3. Backing for all new regulatory and warning signs shall not be spliced.
4. The final location of all signs shall be approved by the Engineer.
5. Locations of all new pavement markers, stripings and markings shall be staked out by the Contractor for approval by the Engineer prior to installation.
6. All existing regulatory and warning signs not to be incorporated in the completed project shall be removed, cleaned, and hauled to the Oahu District Baseyard at 727 Kakoi St.
7. All striping and arrows shall be of tape unless otherwise indicated on the plans or as directed by the Engineer.
8. Removal of existing pavement markers, stripes and markings will not be measured separately but shall be considered incidental to the various pavement marking items.

| ORIGINAL PLAN | SURVEY PLOTTED BY | DATE |
|---|---|---|
| | DRAWN BY | |
| | TRACED BY | |
| NOTE BOOK | DESIGNED BY | |
| | QUANTITIES BY | |
| No. | CHECKED BY | |

THIS WORK WAS PREPARED BY ME OR UNDER MY SUPERVISION.

Signature

STATE OF HAWAII
DEPARTMENT OF TRANSPORTATION
LAND TRANSPORTATION FACILITIES DIVISION

SIGNING, MARKING PLAN AND DETAILS

LIKELIKE HIGHWAY IMPROVEMENTS
KAM IV ROAD TO VICINITY OF KALIHI STREET
F.A. PROJ. NO. F-063-1(17)

SHEET No. 2 OF 2 SHEETS