FED. ROAD DIST. NO.	STATE	PROJ. NO.	FISCAL YEAR	SHEET NO.	TOTAL SHEETS
HAWAII	HAW.	CM-STP-063-1(21)	2002	183	187

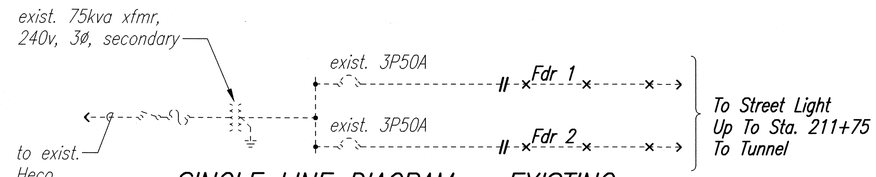

SINGLE LINE DIAGRAM – EXISTING

Not to Scale

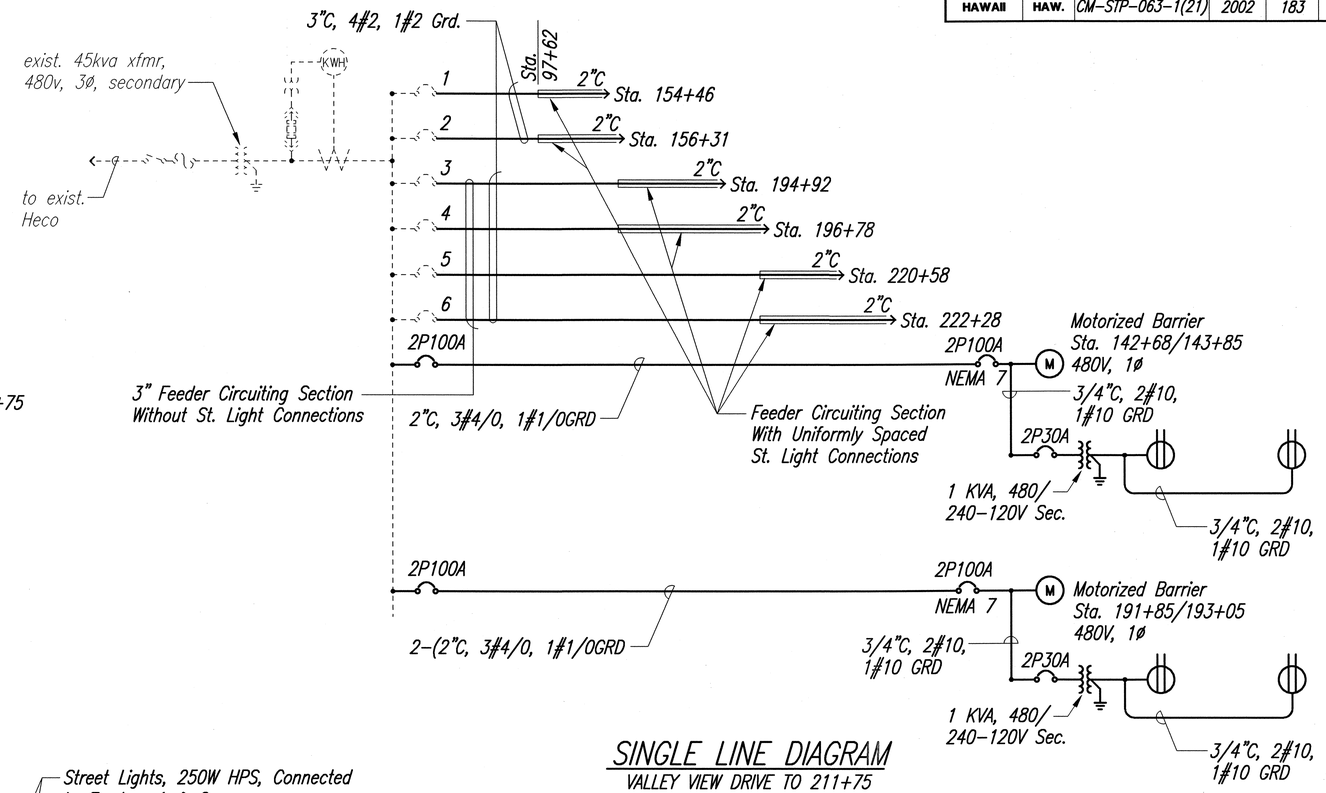

SINGLE LINE DIAGRAM

VALLEY VIEW DRIVE TO 211+75

Not to Scale

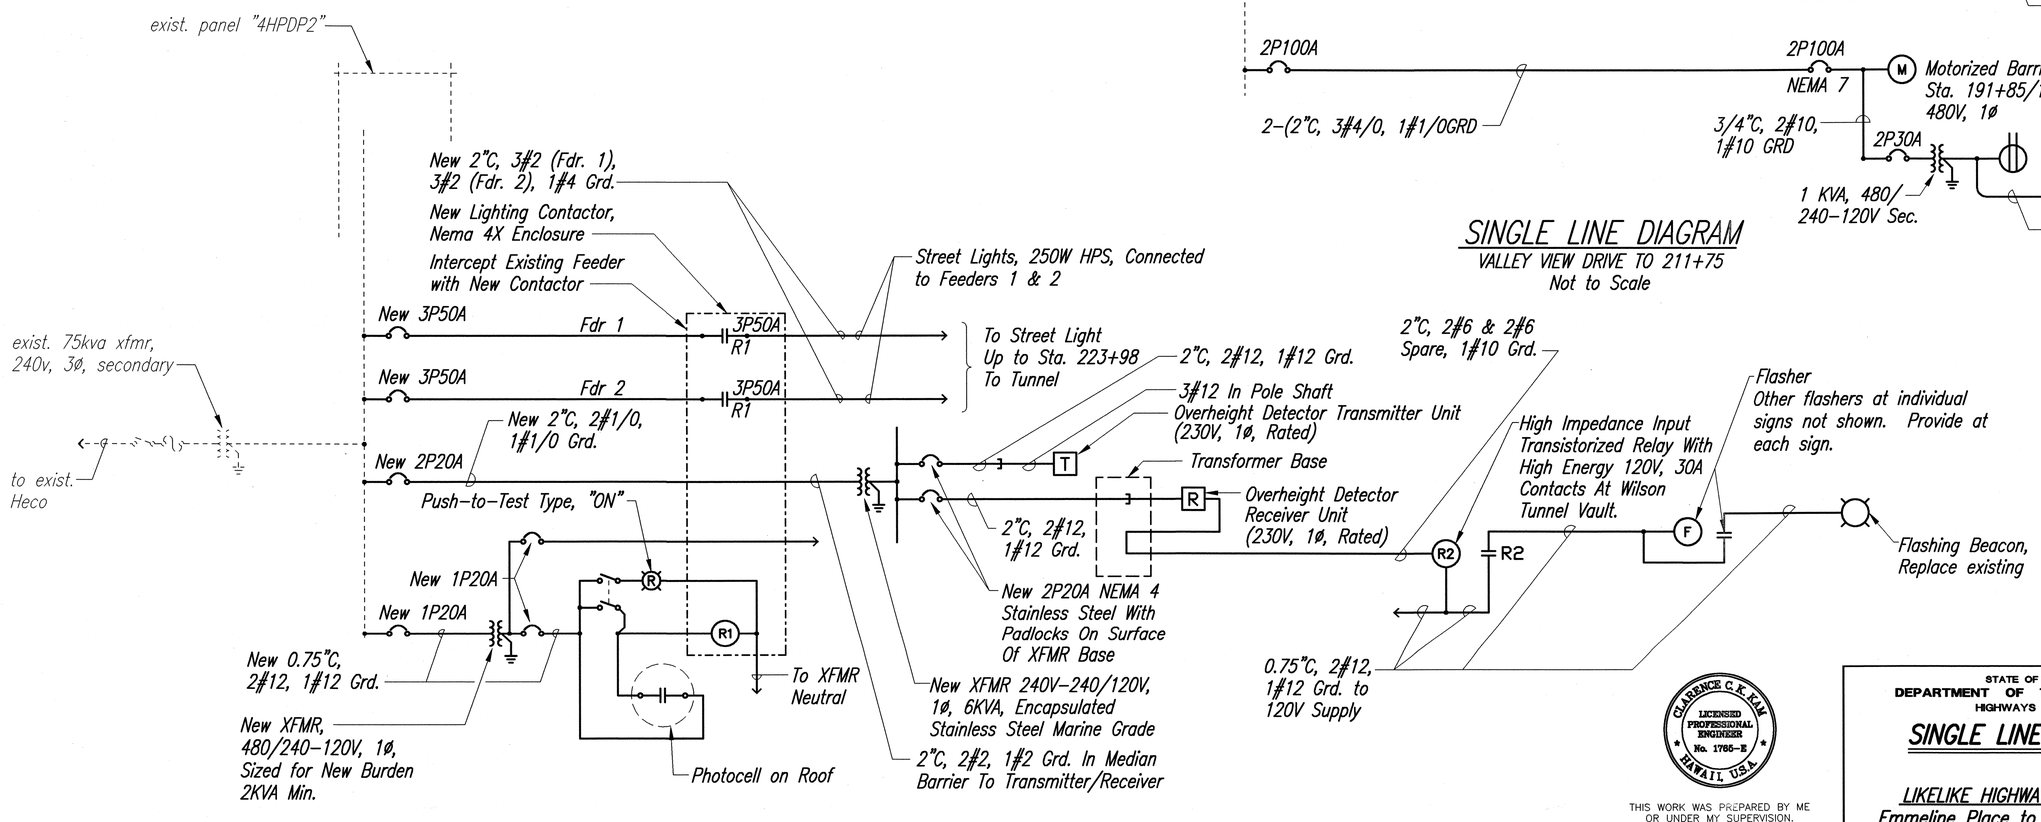

SINGLE LINE DIAGRAM – NEW

STA. 223+98 TO WILSON TUNNEL

Not to Scale

ORIGINAL PLAN	SURVEY PLOTTED BY	DATE
	DRAWN BY	
	TRACED BY	
NOTE BOOK	DESIGNED BY	
	QUANTITIES BY	
No.	CHECKED BY	

CLARENCE C.K. KAM
LICENSED PROFESSIONAL ENGINEER
No. 1765-E
HAWAII, U.S.A.

THIS WORK WAS PREPARED BY ME OR UNDER MY SUPERVISION.

C. Kam

STATE OF HAWAII
DEPARTMENT OF TRANSPORTATION
HIGHWAYS DIVISION

SINGLE LINE DIAGRAMS

LIKELIKE HIGHWAY RESURFACING
Emmeline Place to the Wilson Tunnel
F. A. Project No. CM-STP-063-1(21)

Scale: As Shown — Date: December, 2001

SHEET No. 1 OF 1 SHEETS

N:\Dot-Hwy\01-0050 CDS-SPECIAL MAINT PROJECTS\85ED LIKELIKE HWY RESURF\Vol176_SINGLE LINE DIAGRAMS.dwg December 6, 2001 11:52AM HSKJIT