HIGHWAY DIST. NO.	STATE	HIGHWAY PROJ. NO.	FISCAL YEAR	SHEET NO.	TOTAL SHEETS
HAWAII	HAW.	HWY-OT-SMP-01	2022	E4	19

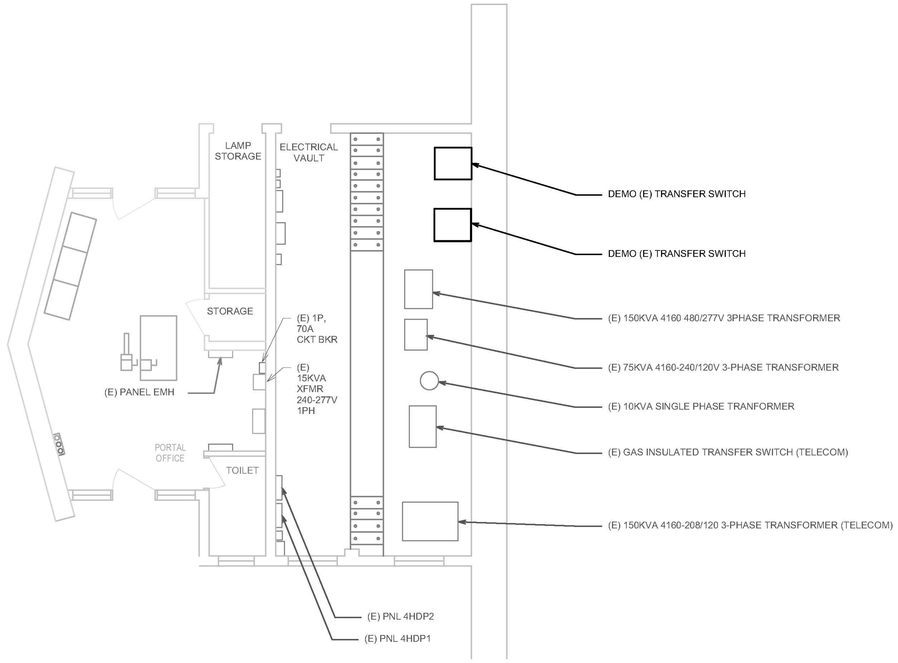

1 DEMO KALIHI PORTAL PLAN

1/4" = 1'-0"

DRAWING NAME: C:\Users\zachary.cowan\Documents\220255 Wilson Tunnel_E_P21_zachary.cowan.rvt PLOT TIME: 9/15/2022 2:01:29 PM

ORIGINAL PLAN	SURVEY PLOTTED BY	DATE
	DRAWN BY	"
NOTE BOOK	TRACED BY	"
	TYPICALS BY	"
No.	QUANTITIES BY	"
	CHECKED BY	"

1/4" =1'-0" 0 1' 2' 3' 4' 6' 8' 12'

THIS WORK WAS PREPARED BY ME OR UNDER MY SUPERVISION.

SIGNATURE — EXPIRATION DATE OF THE LICENSE 4-30-24

JEREMY B. DOW LICENSED PROFESSIONAL ENGINEER NO. 15212-E HAWAII, U.S.A.

STATE OF HAWAI'I
DEPARTMENT OF TRANSPORTATION
HIGHWAYS DIVISION

DEMO KALIHI PORTAL PLAN

LIKELIKE HIGHWAY
WILSON TUNNEL ELECTRICAL IMPROVEMENTS
HWY-OT-SMP-01

Scale: 1/4" = 1'-0" Date:

SHEET No. E4 OF 19 SHEETS