HIGHWAY DIST. NO.	STATE	HIGHWAY PROJ. NO.	FISCAL YEAR	SHEET NO.	TOTAL SHEETS
HAWAII	HAW.	HWY-OT-SMP-01	2022	E7	19

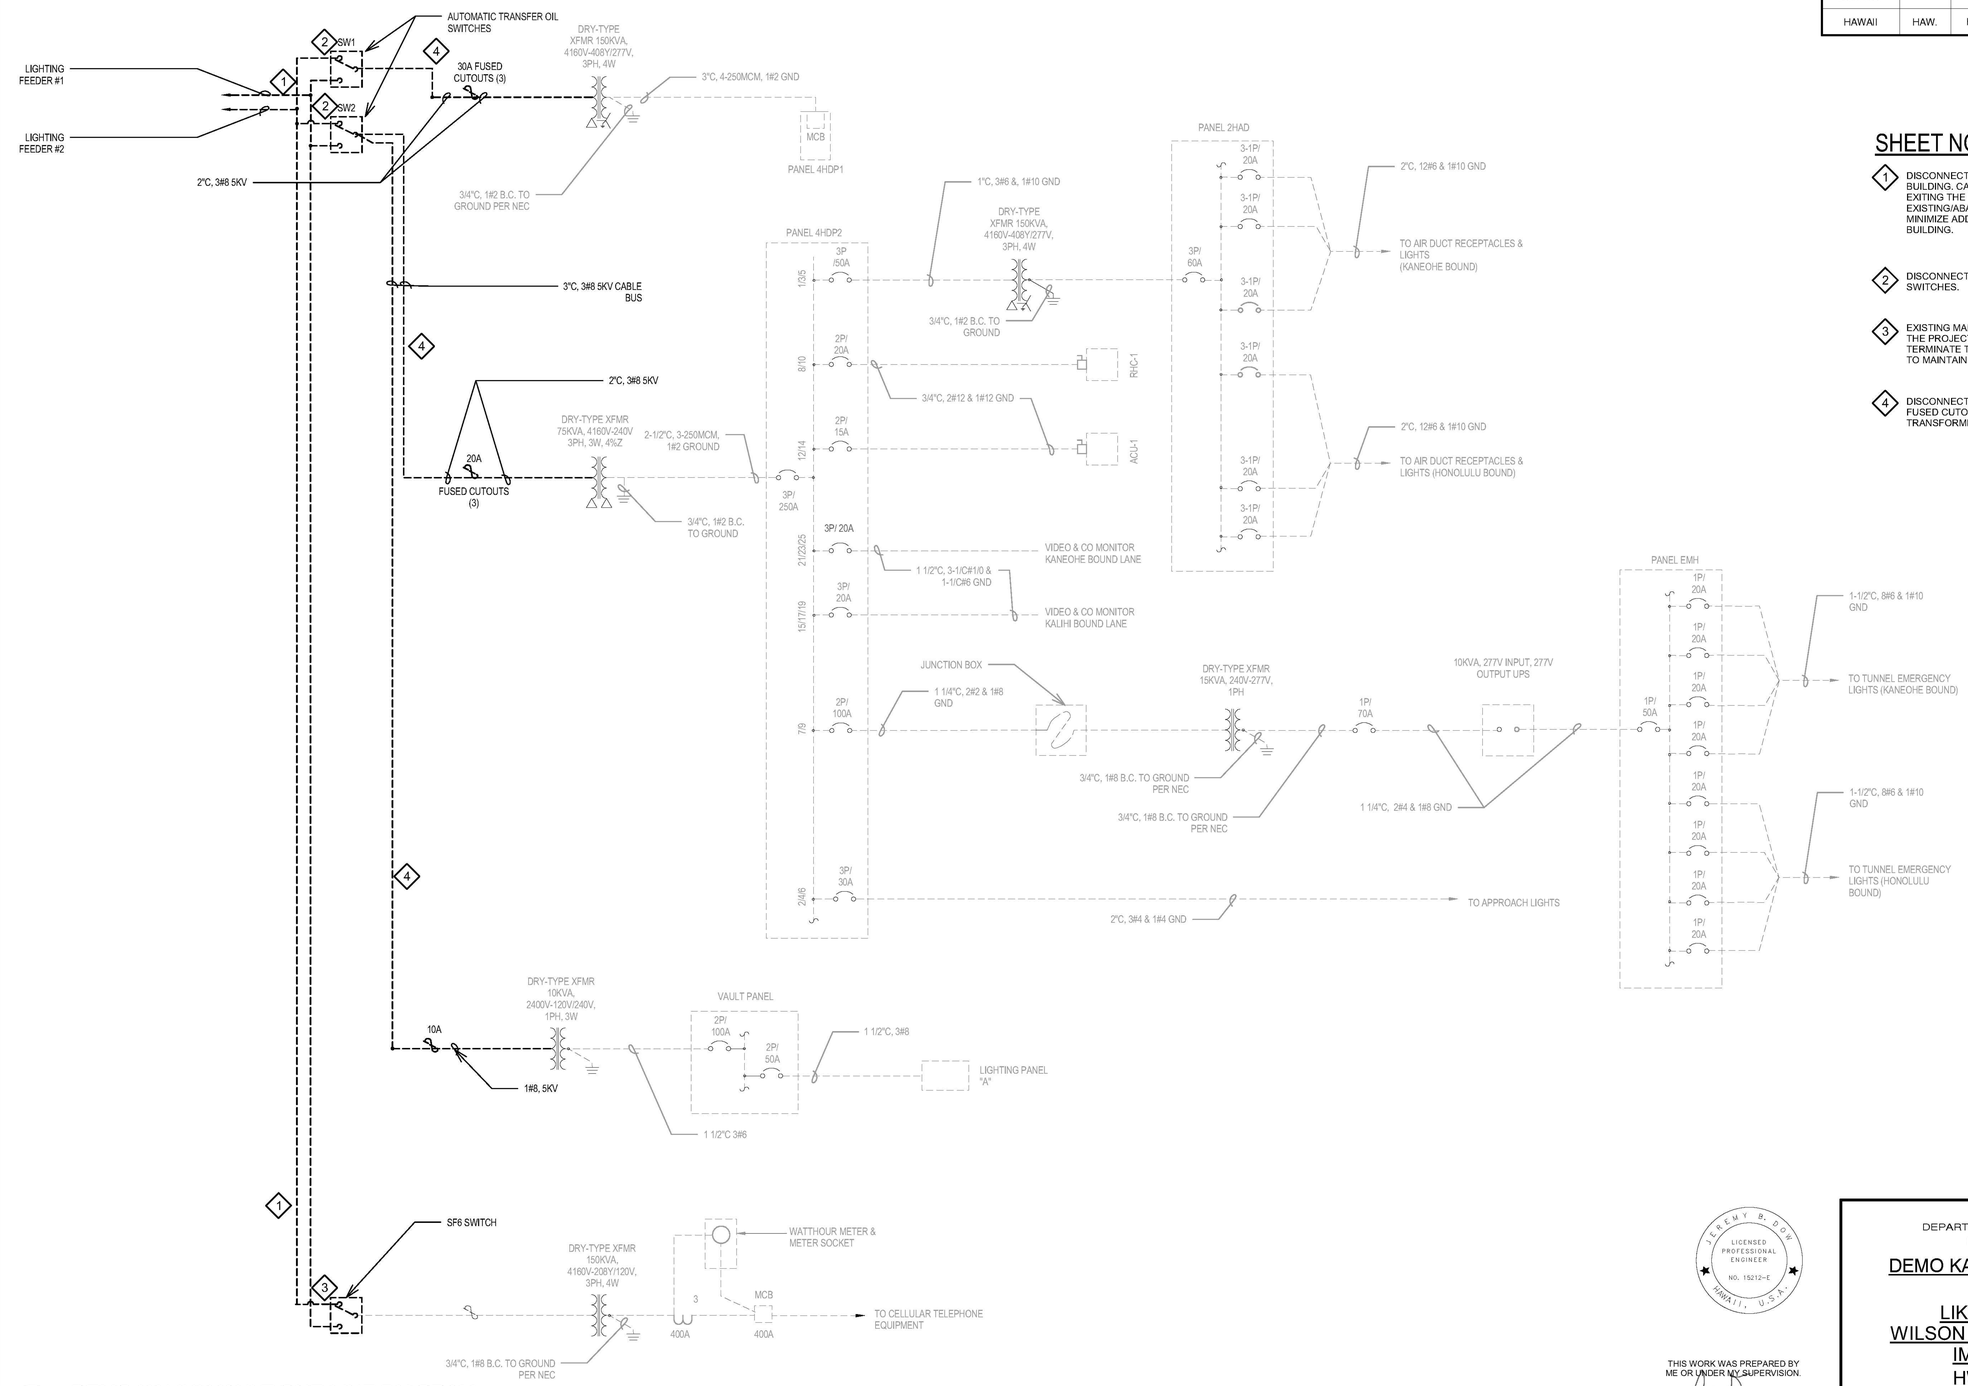

SHEET NOTES:

1. DISCONNECT AND DEMOLISH MV CABLES OUT OF PORTAL BUILDING. CABLES MAY BE ABADNONED IN PLACE AFTER EXITING THE PORTAL BUILDING. REUSE EXISTING/ABANDONED PENETRATION WHERE POSSIBLE TO MINIMIZE ADDITIONAL PENETRATIONS INTO THE PORTAL BUILDING.
2. DISCONNECT AND DEMOLISH EXISTING MANUAL TRANSFER SWITCHES.
3. EXISTING MANUAL TRANSFER SWITCH TO REMAIN DURING THE PROJECT SCOPE OF WORK. EXISTING CIRCUIT TO RE-TERMINATE TO THE SAME LOCATION AS EXISTING CIRCUIT TO MAINTAIN POWER TO CELL EQUIPMENT.
4. DISCONNECT AND DEMOLISH EXISTING MV CABLES AND FUSED CUTOUTS BETWEEN THE TRANSFER SWTICHES AND TRANSFORMERS.

1 DEMO KALIHI VAULT ONE-LINE DIAGRAM
N.T.S.

THIS WORK WAS PREPARED BY ME OR UNDER MY SUPERVISION.
SIGNATURE — EXPIRATION DATE OF THE LICENSE 4-30-24

JEREMY B. DOW LICENSED PROFESSIONAL ENGINEER NO. 15212-E HAWAII, U.S.A.

STATE OF HAWAI'I
DEPARTMENT OF TRANSPORTATION
HIGHWAYS DIVISION

DEMO KALIHI VAULT ONE-LINE DIAGRAM
LIKELIKE HIGHWAY
WILSON TUNNEL ELECTRICAL IMPROVEMENTS
HWY-OT-SMP-01

Scale: N.T.S. Date:

SHEET No. E7 OF 19 SHEETS

ORIGINAL PLAN | SURVEY PLOTTED BY | DRAWN BY | TRACED BY | DESIGNED BY | QUANTITIES BY | CHECKED BY | DATE | NOTE BOOK | No.

DRAWING NAME: C:\Users\zachary.cowan\Documents\220255 Wilson Tunnel_E_R21_zachary.cowan.rvt PLOT TIME: 9/15/2022 2:01:32 PM