HIGHWAY DIST. NO.	STATE	HIGHWAY PROJ. NO.	FISCAL YEAR	SHEET NO.	TOTAL SHEETS
HAWAII	HAW.	HWY-OT-SMP-01	2022	E5	19

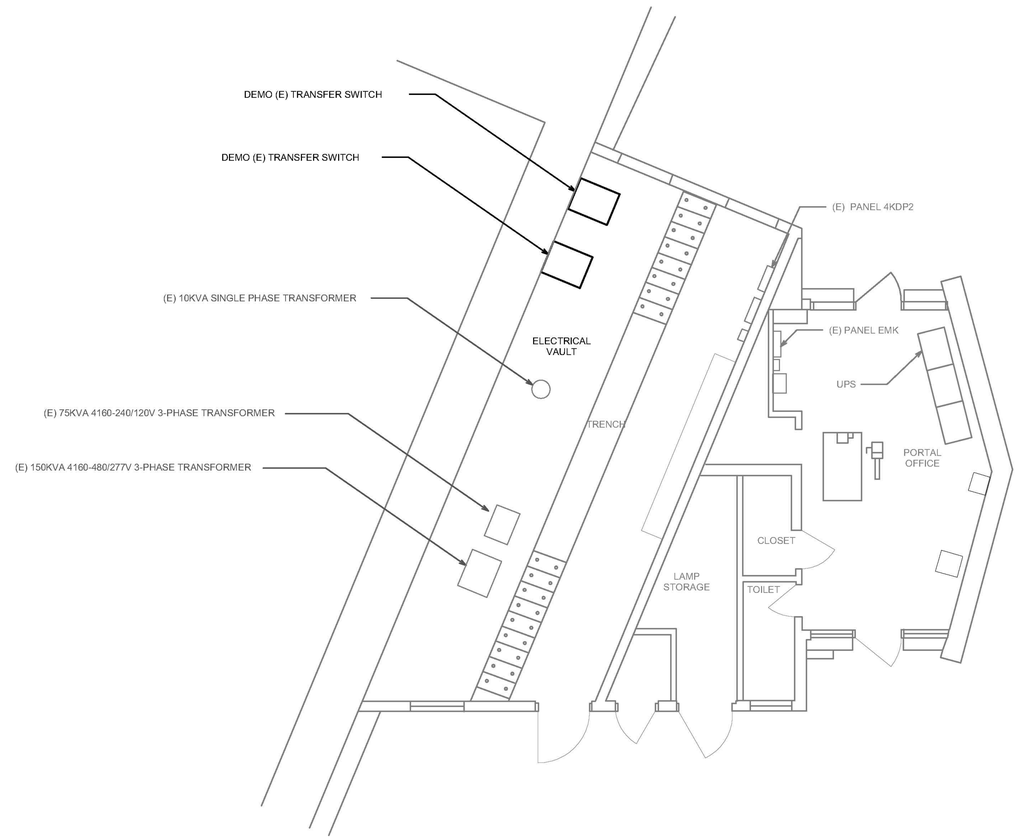

1 DEMO KANEOHE PORTAL PLAN

1/4" = 1'-0"

1/4" =1'-0" 0 1' 2' 3' 4' 6' 8' 12'

JEREMY B. DOW
LICENSED PROFESSIONAL ENGINEER
NO. 15212-E
HAWAII, U.S.A.

THIS WORK WAS PREPARED BY ME OR UNDER MY SUPERVISION.

SIGNATURE — 4-30-24 EXPIRATION DATE OF THE LICENSE

STATE OF HAWAI'I
DEPARTMENT OF TRANSPORTATION
HIGHWAYS DIVISION

DEMO KANEOHE PORTAL PLAN

LIKELIKE HIGHWAY
WILSON TUNNEL ELECTRICAL IMPROVEMENTS
HWY-OT-SMP-01

Scale: 1/4" = 1'-0" Date:

SHEET No. E5 OF 19 SHEETS

ORIGINAL PLAN	SURVEY PLOTTED BY	DATE
	DRAWN BY	"
NOTE BOOK	TRACED BY	"
	DESIGNED BY	"
No.	QUANTITIES BY	"
	CHECKED BY	"

DRAWING NAME: C:\Users\zachary.cowan\Documents\220255 Wilson Tunnel_E R21_zachary.cowan.rvt PLOT TIME: 9/15/2022 2:01:30 PM