HIGHWAY DIST. NO.	STATE	HIGHWAY PROJ. NO.	FISCAL YEAR	SHEET NO.	TOTAL SHEETS
HAWAII	HAW.	HWY-OT-SMP-01	2022	E8	19

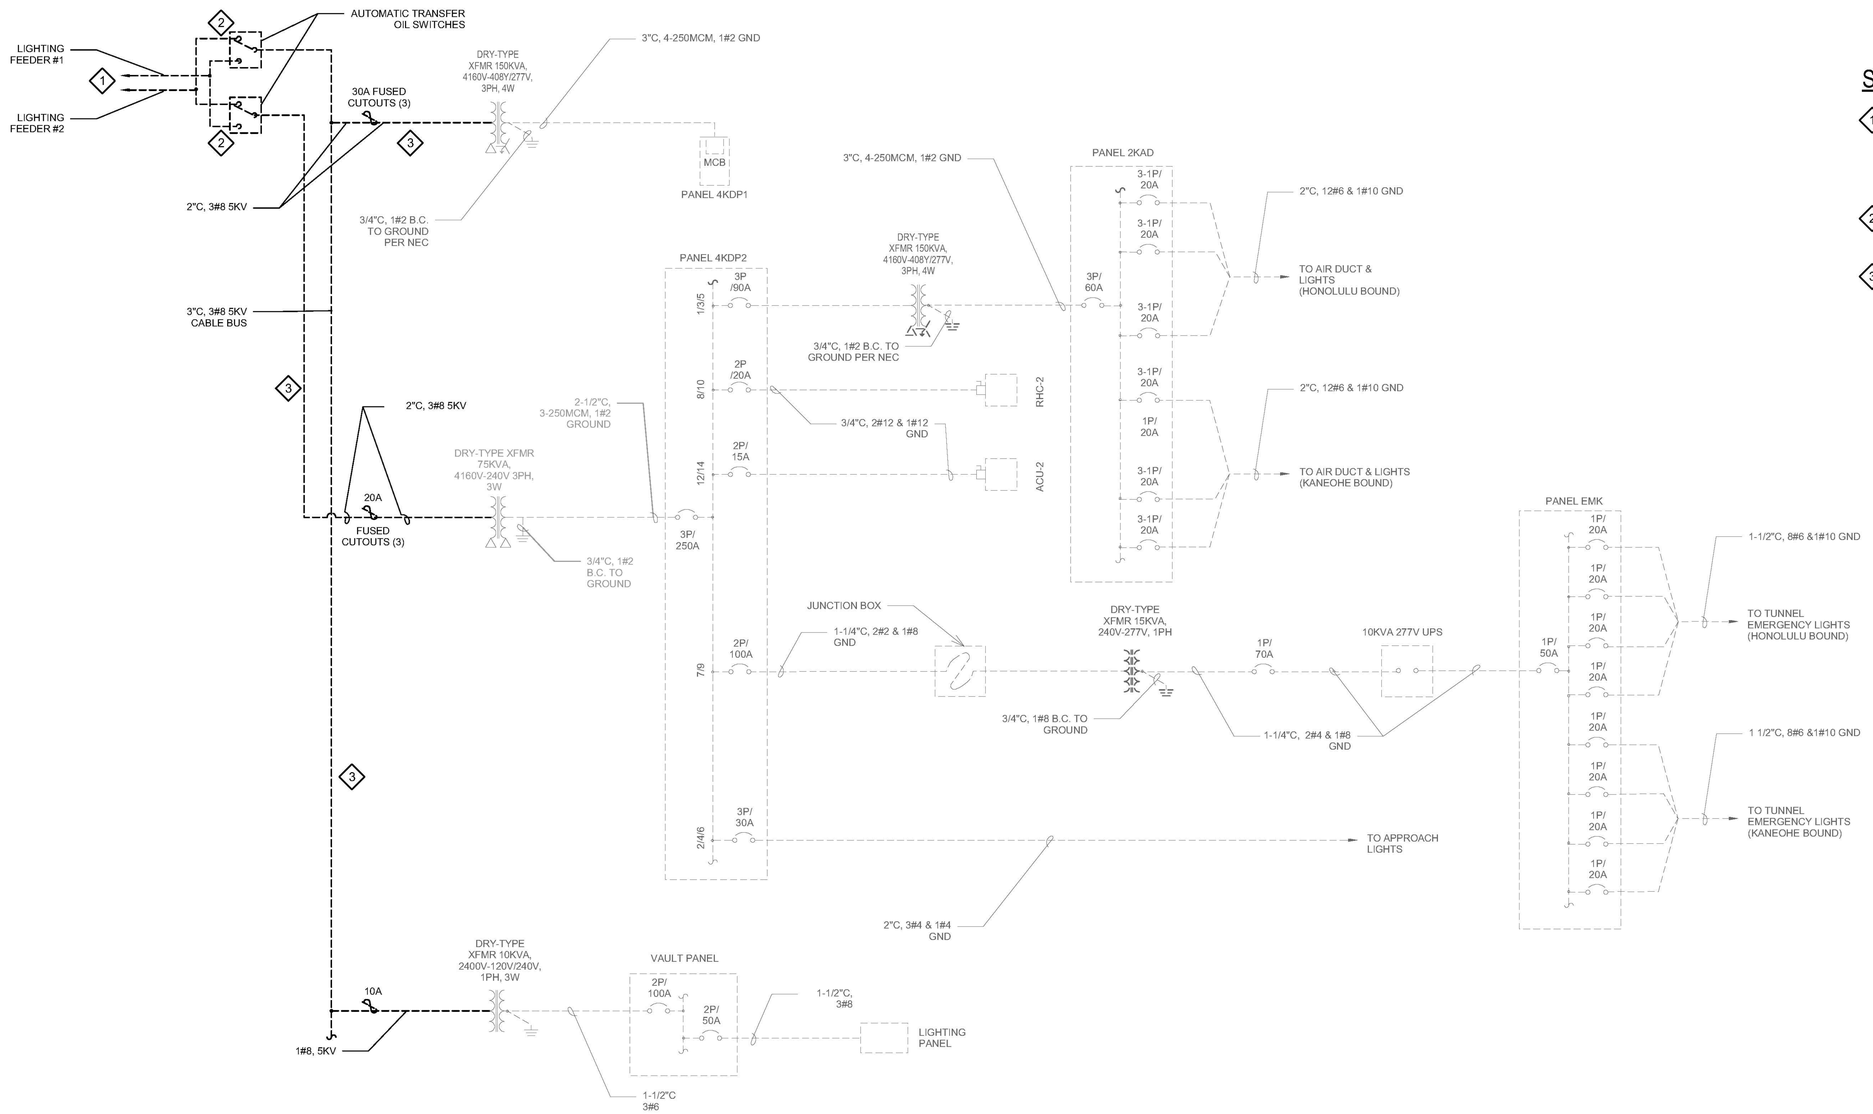

1 DEMO KANEOHE VAULT ONE-LINE DIAGRAM

N.T.S.

SHEET NOTES:

1. DISCONNECT AND DEMOLISH MV CABLES OUT OF PORTAL BUILDING. CABLES MAY BE ABADNONED IN PLACE AFTER EXITING THE PORTAL BUILDING. REUSE EXISTING/ABANDONED PENETRATION WHERE POSSIBLE TO MINIMIZE ADDITIONAL PENETRATIONS INTO THE PORTAL BUILDING.
2. DISCONNECT AND DEMOLISH EXISTING MANUAL TRANSFER SWITCHES.
3. DISCONNECT AND DEMOLISH EXISTING MV CABLES AND FUSED CUTOUTS BETWEEN THE TRANSFER SWTICHES AND TRANSFORMERS.

DRAWING NAME: C:\Users\zachary.cowan\Documents\220255 Wilson Tunnel E R21 zachary.cowan.rvt PLOT TIME: 9/15/2022 2:01:33 PM

ORIGINAL PLAN	SURVEY PLOTTED BY	DATE
	DRAWN BY	
NOTE BOOK	TRACED BY	
	DESIGNED BY	
No.	QUANTITIES BY	
	CHECKED BY	

JEREMY B. DOW LICENSED PROFESSIONAL ENGINEER NO. 15212-E HAWAII, U.S.A.

THIS WORK WAS PREPARED BY ME OR UNDER MY SUPERVISION.

SIGNATURE 4-30-24 EXPIRATION DATE OF THE LICENSE

STATE OF HAWAI'I
DEPARTMENT OF TRANSPORTATION
HIGHWAYS DIVISION

DEMO KANEOHE VAULT
ONE-LINE DIAGRAM
LIKELIKE HIGHWAY
WILSON TUNNEL ELECTRICAL
IMPROVEMENTS
HWY-OT-SMP-01

Scale: N.T.S. Date:

SHEET No. E8 OF 19 SHEETS