HIGHWAY DIST. NO.	STATE	HIGHWAY PROJ. NO.	FISCAL YEAR	SHEET NO.	TOTAL SHEETS
HAWAII	HAW.	HWY-OT-SMP-01	2022	E3	19

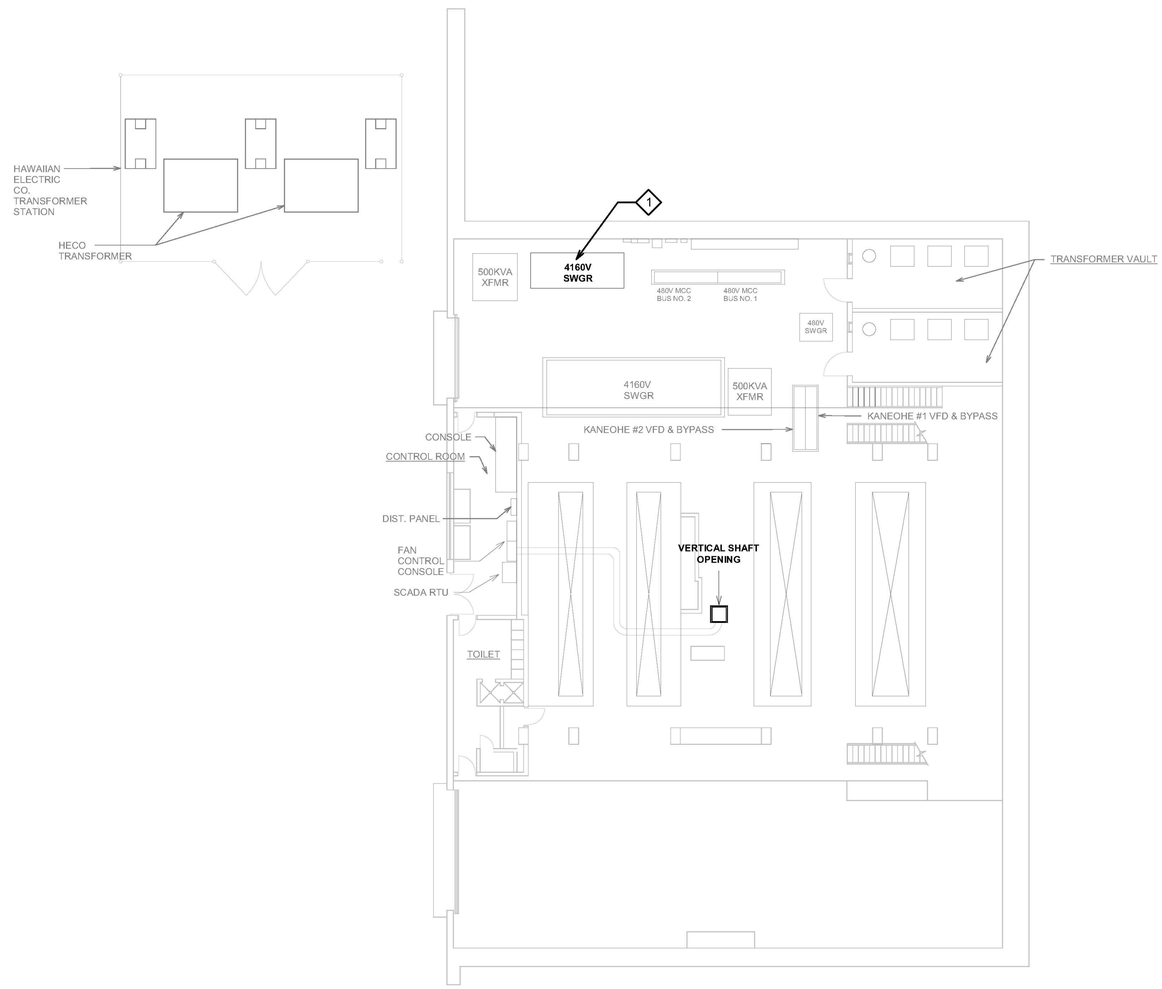

NOTES:

1. THE MV CABLE TO BE REPLACED ORIGINATES AT THIS SWITCHGEAR. REUSE EXISTING BREAKERS AT EITHER END OF THE SWITCHGEAR.

1 DEMO VENT BUILDING FIRST FLOOR PLAN

1/16" = 1'-0"

1/16" =1'-0" 0 4' 8' 12' 16' 24' 32' 48'

JEREMY B. DOW LICENSED PROFESSIONAL ENGINEER NO. 15212-E HAWAII, U.S.A.

THIS WORK WAS PREPARED BY ME OR UNDER MY SUPERVISION.

SIGNATURE 4-30-24 EXPIRATION DATE OF THE LICENSE

STATE OF HAWAI'I
DEPARTMENT OF TRANSPORTATION
HIGHWAYS DIVISION

DEMO VENT BUILDING FIRST FLOOR PLAN
LIKELIKE HIGHWAY
WILSON TUNNEL ELECTRICAL IMPROVEMENTS
HWY-OT-SMP-01

Scale: 1/16" = 1'-0" Date:

SHEET No. E3 OF 19 SHEETS

ORIGINAL PLAN | SURVEY PLOTTED BY | DRAWN BY | TRACED BY | DESIGNED BY | QUANTITIES BY | CHECKED BY | DATE

NOTE BOOK No.

DRAWING NAME: C:\Users\zachary.cowan\Documents\220255 Wilson Tunnel E R21 zachary.cowan.rvt PLOT TIME: 9/15/2022 2:01:28 PM